




 


FRONT ELEVATION

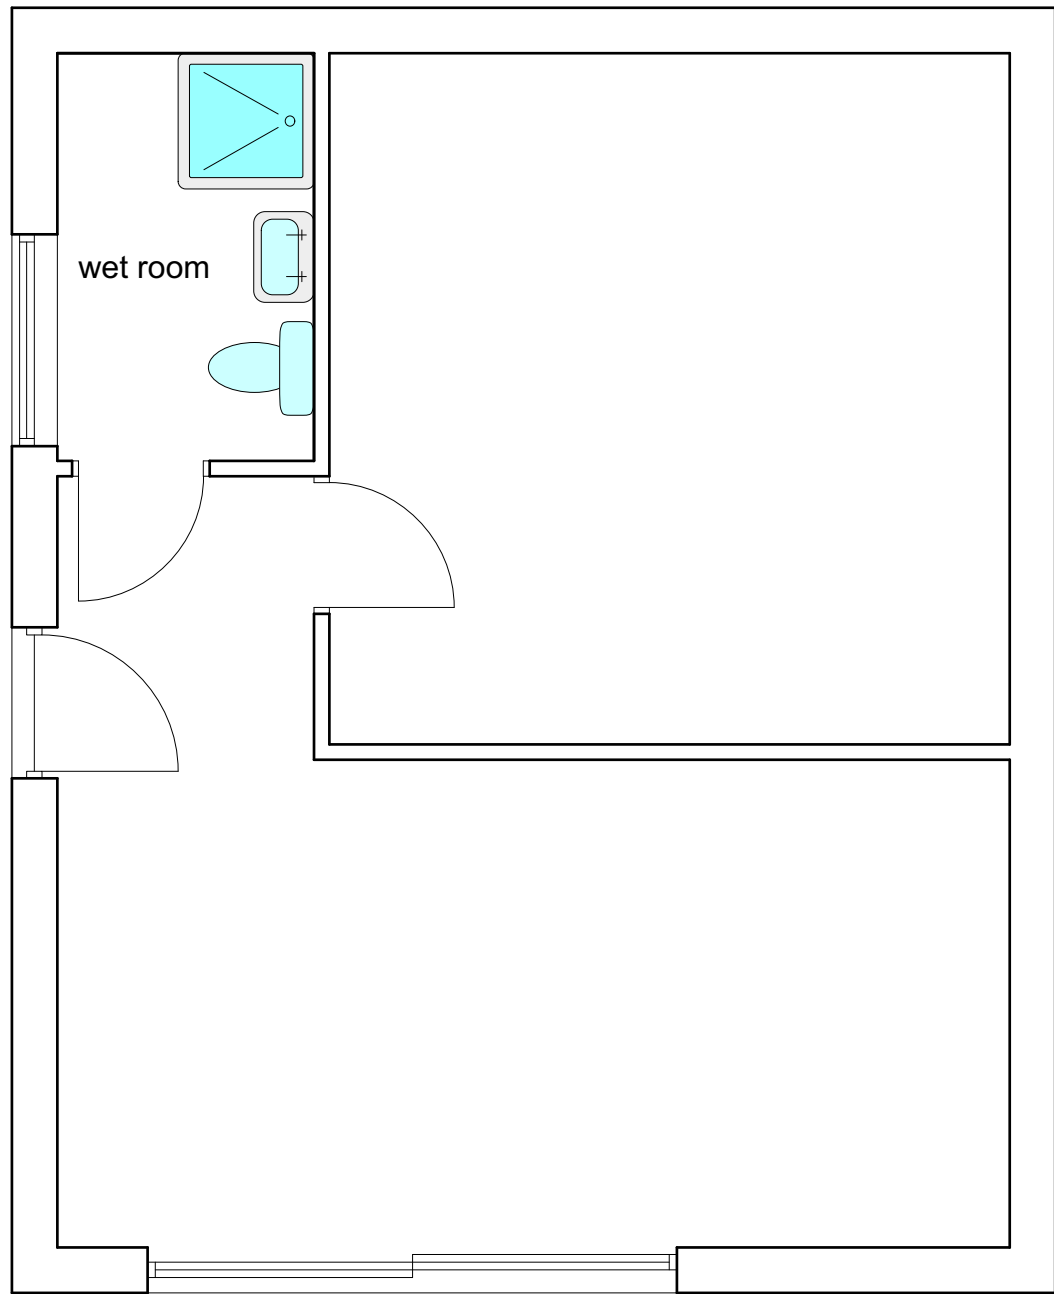


GROUND FLOOR PLAN

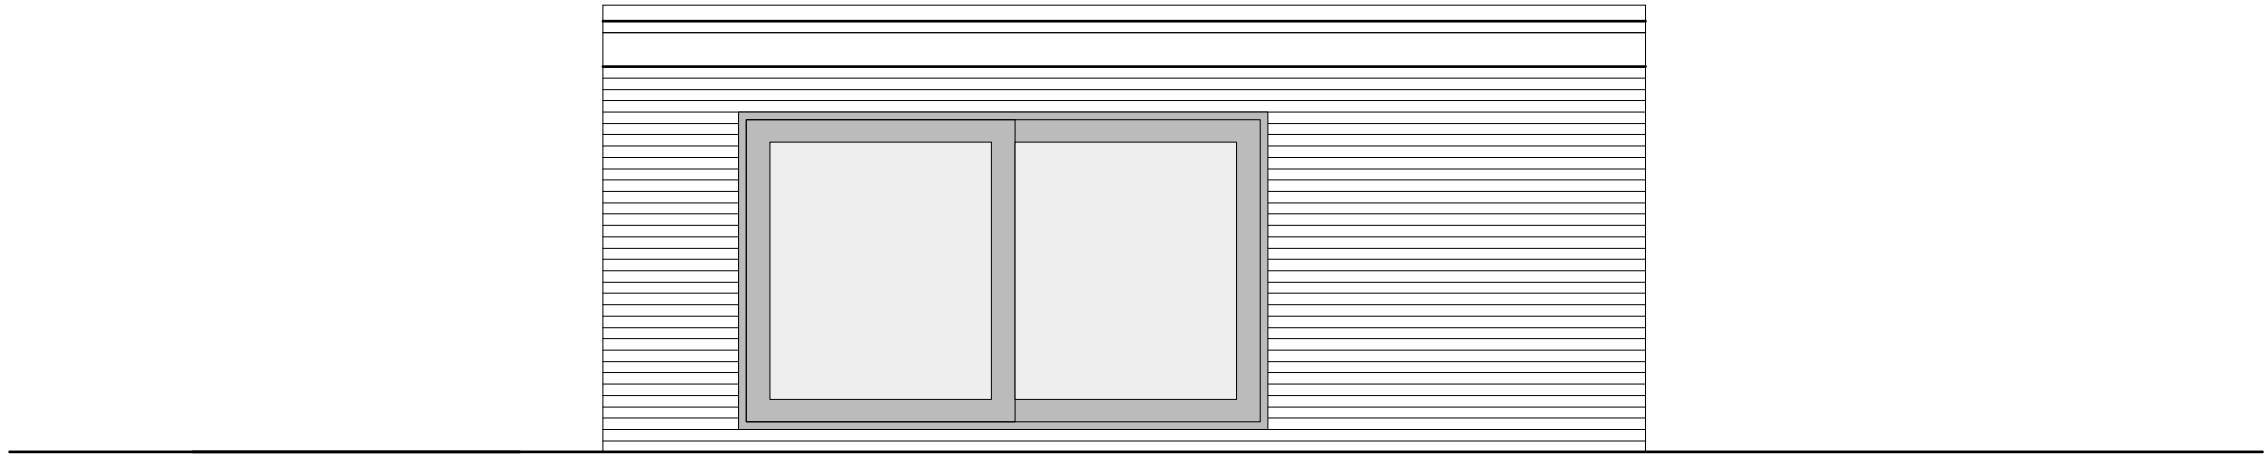


REAR ELEVATION

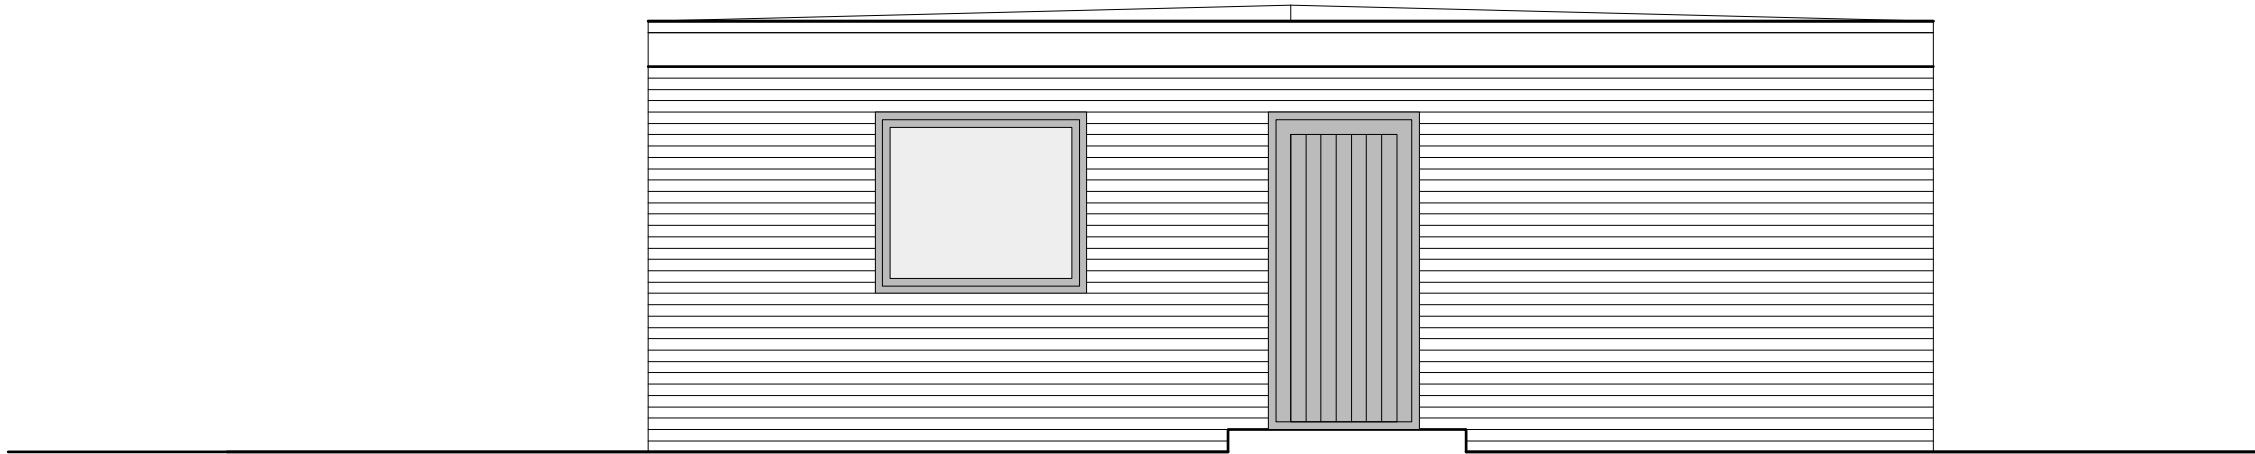

SIDE ELEVATION

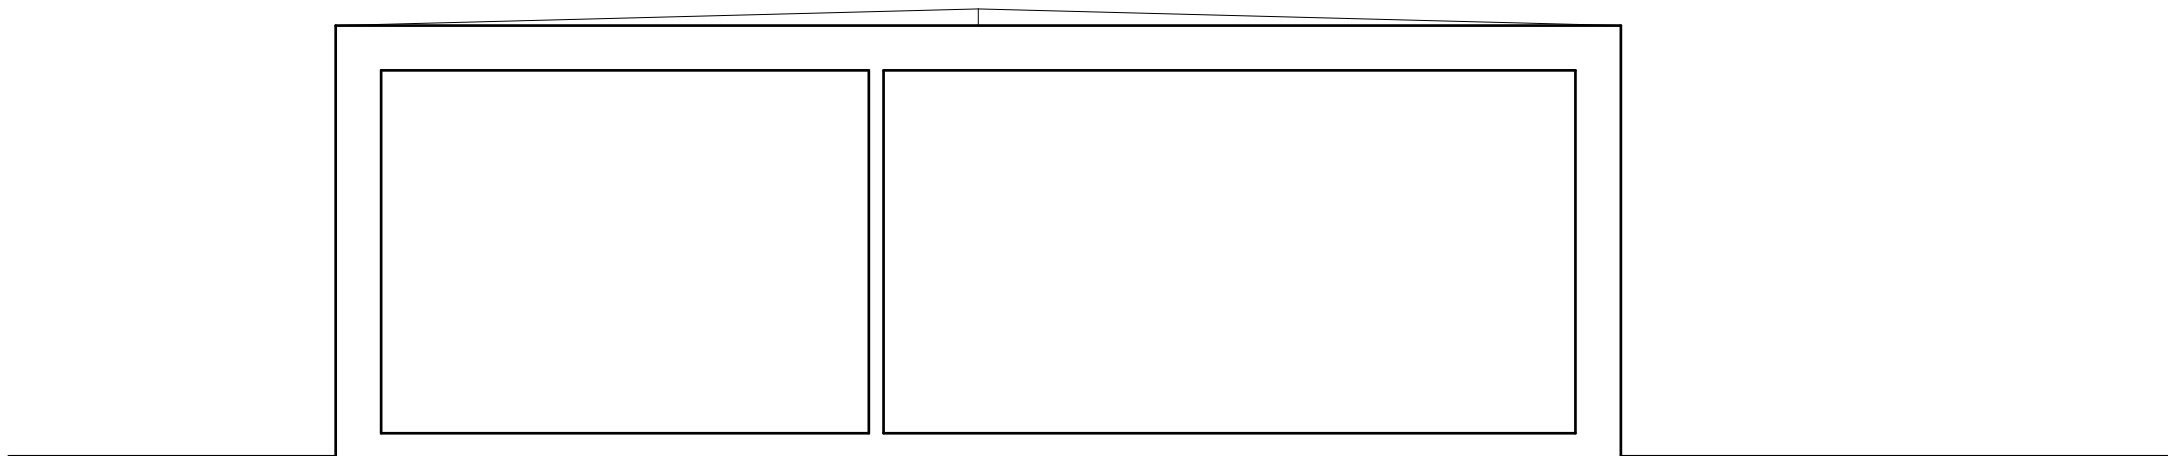

SECTION C-C

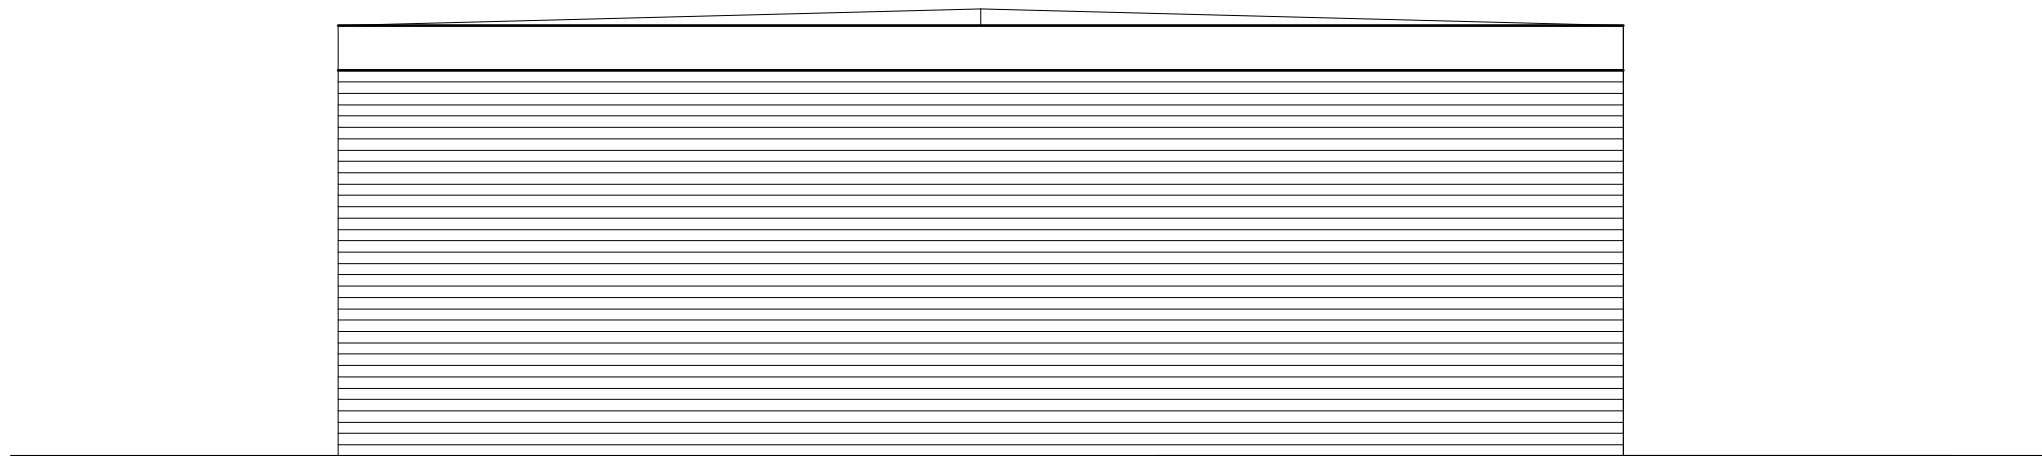

SIDE ELEVATION

 George and Co.

Proposed new dwellings
and Granny annex at
Park Place, Troedyrhiw

For Mr and Mrs Birch

604.009		EXISTING	
sketch	1:50@A1	Dec 19	CG
1st Floor Woodfired Studios 62 High St Merthyr Tydfil CF37 8DE 07830326652 hello@georgeandco.studio www.georgeandco.studio			
DO NOT SCALE THIS DRAWING			©George and Co.