
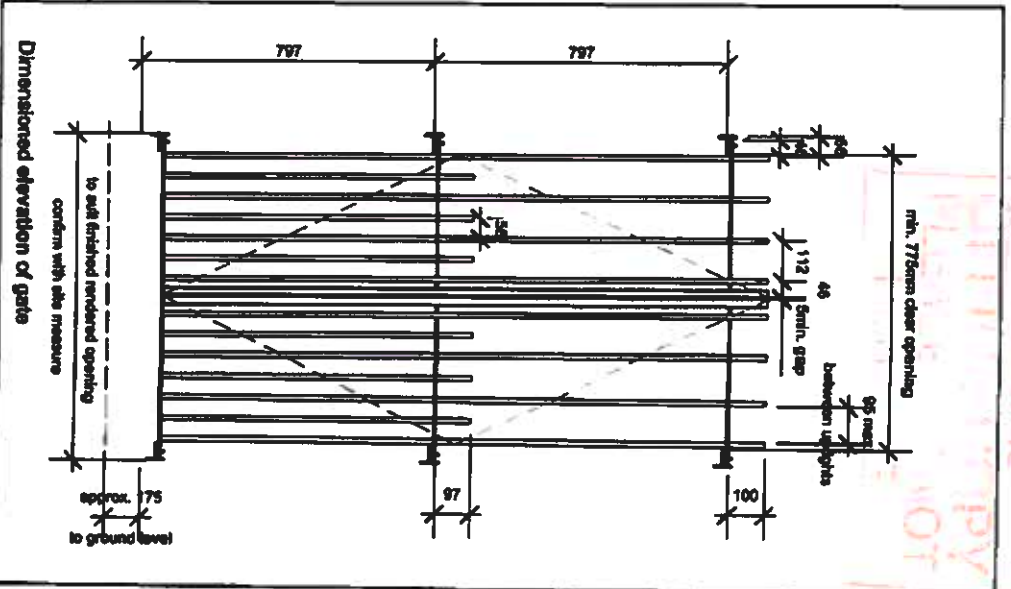


CANCELLED PLANS

210374

PLAN FOR CONSTRUCTION
28 OCT 2021
RECOMMENDED

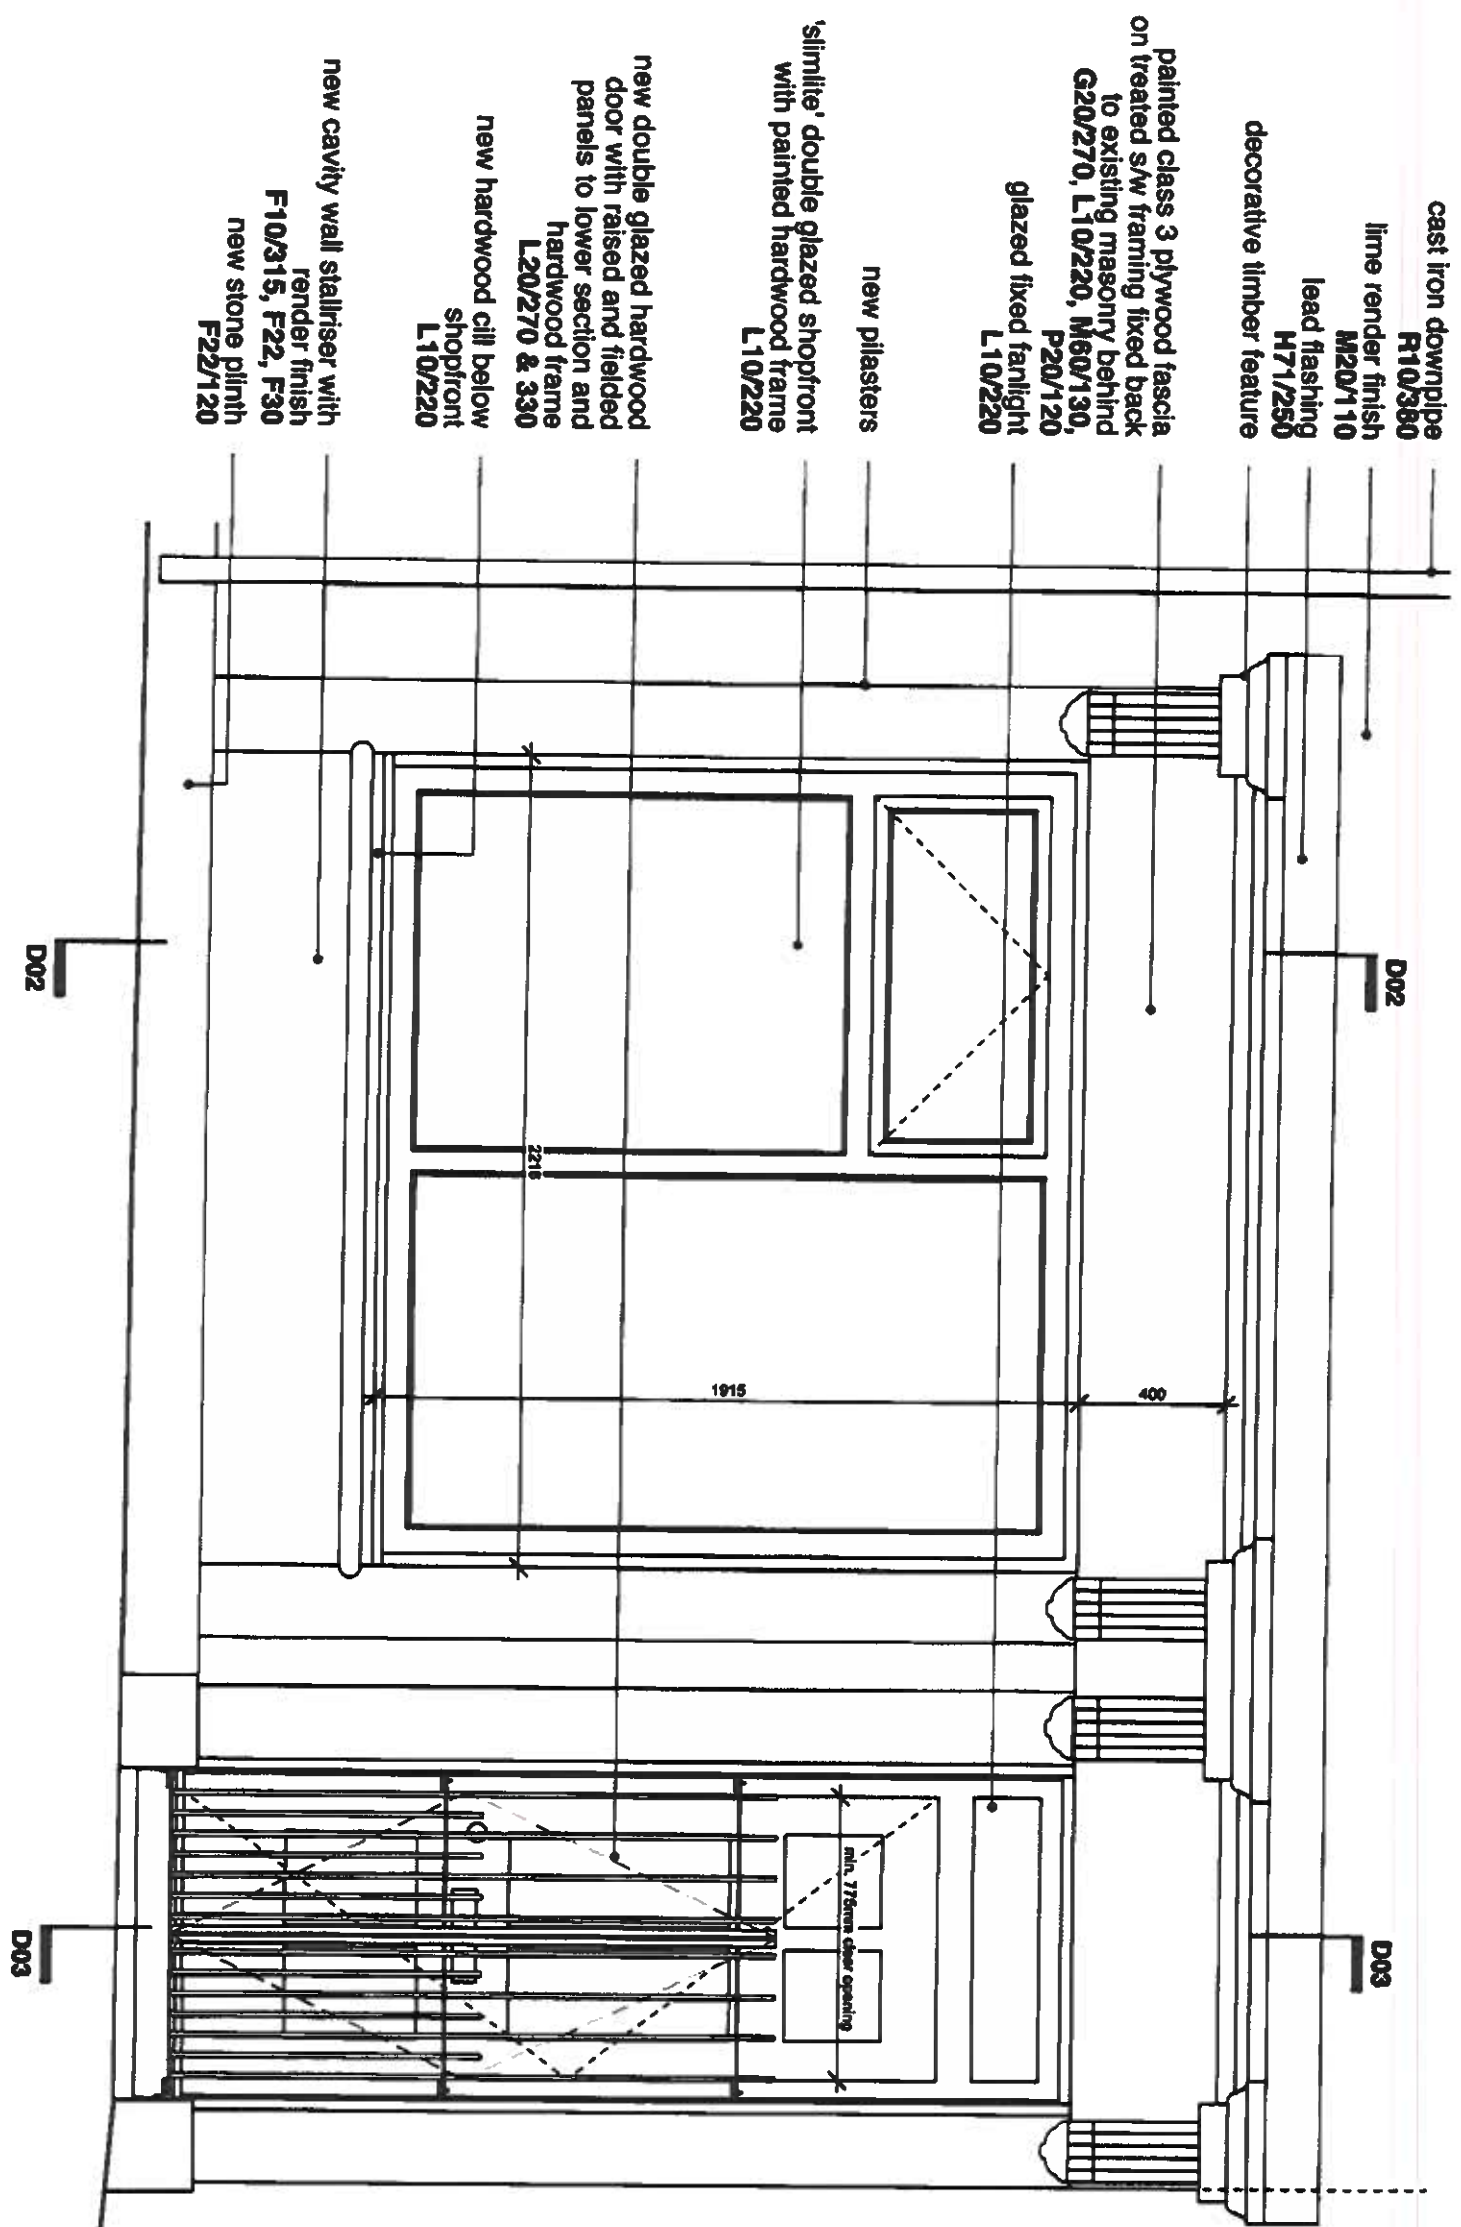

CONSTRUCTION

Rev	Date	Rev	Date	Rev	Date
1	17.03.20	FS	CF	CF	CF
A	09.04.21	AK	CF	CF	CF

SUBMISSIONS / SITE DIMENSIONS
1. Contractor to take site dimensions.
2. Submit fabrication drawings to CA, for comment, 10 working days in advance of fabrication. Only proceed once FMA Statute 'A' or 'B' awarded. Drawings to include detailed profiles.

6 King Street Bristol BS1 4EQ T 0117 929 9293 E info@fm-architects.co.uk F 0117 929 9295 W fm-architects.co.uk	1:20 @ A3	17.03.20	FS	CF	10647-07	AS-702	A
--	-----------	----------	----	----	----------	--------	---