


CANCELLED PLANS

2no. 203 x 133 x 25Kg UB
with 8mm plate above beams
fixed to new conc padstones
each end-as SE Dwg SK601

210374
code 5 load weathering and
cover flashing
H71/250

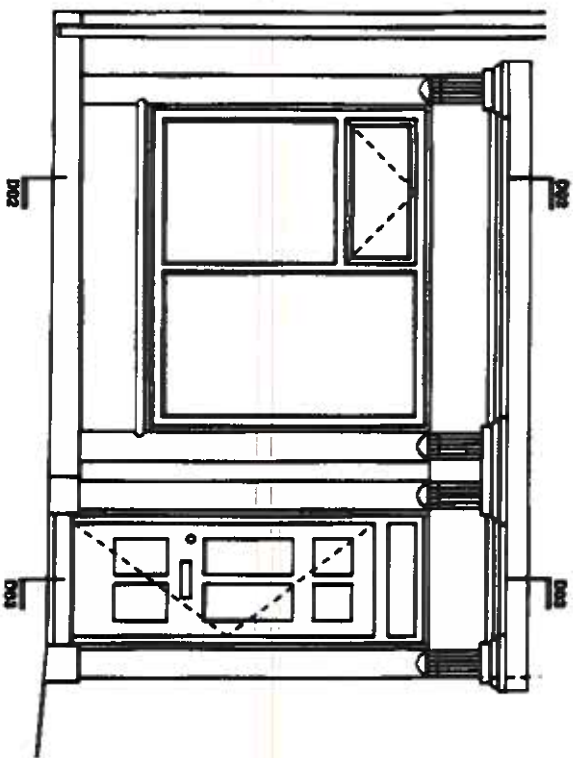

01 shopfront elevation

200 x 75 x 23Kg PFC to SE detail
as SE Dwg SK601

Assumed posn of exg joist - joist ends
modified to suit new lintels

new 'slimline' double glazed shopfront with
painted hardwood frame
L10/220

new hardwood moulding and cill below
shopfront
L10/220

new hardwood window board internally
L10/220

DPC

F30/330

new s/w packers below cill as required
L10/220

new cavity wall stailriser
F10/315 & 355 & F30

proprietary hydraulic lime render finish
M60/330


timber plaster beyond

new stone plinth
F60/215


provisionally allow for new footing as
described in schedule of work

internal

external

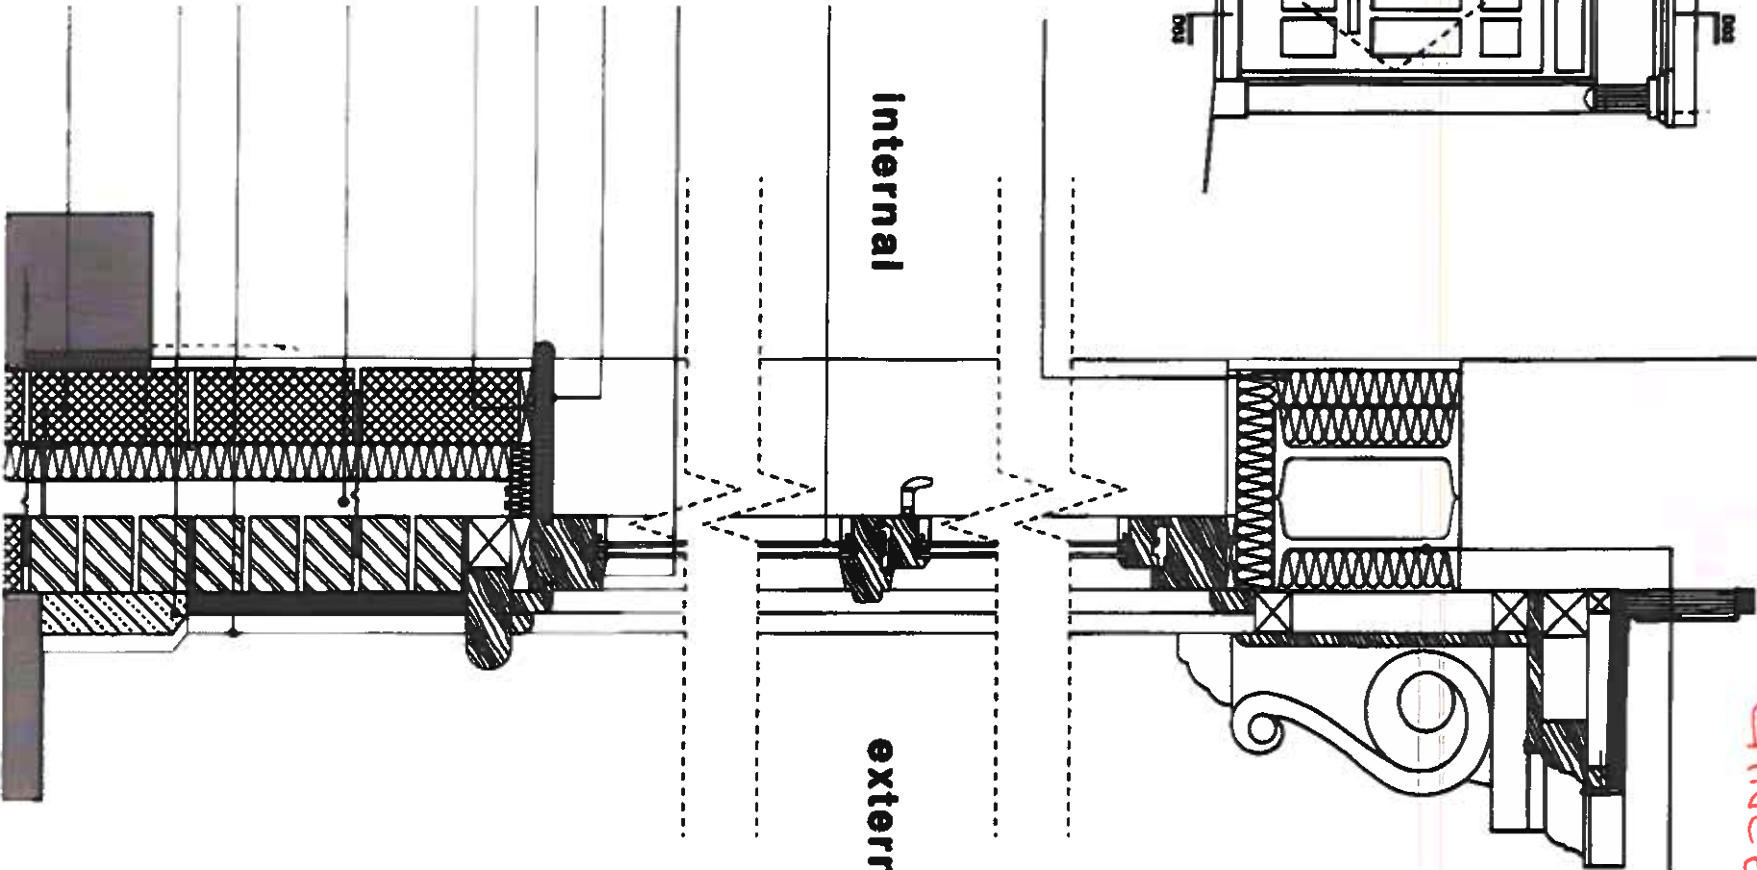

02 shopfront section (through glazing)

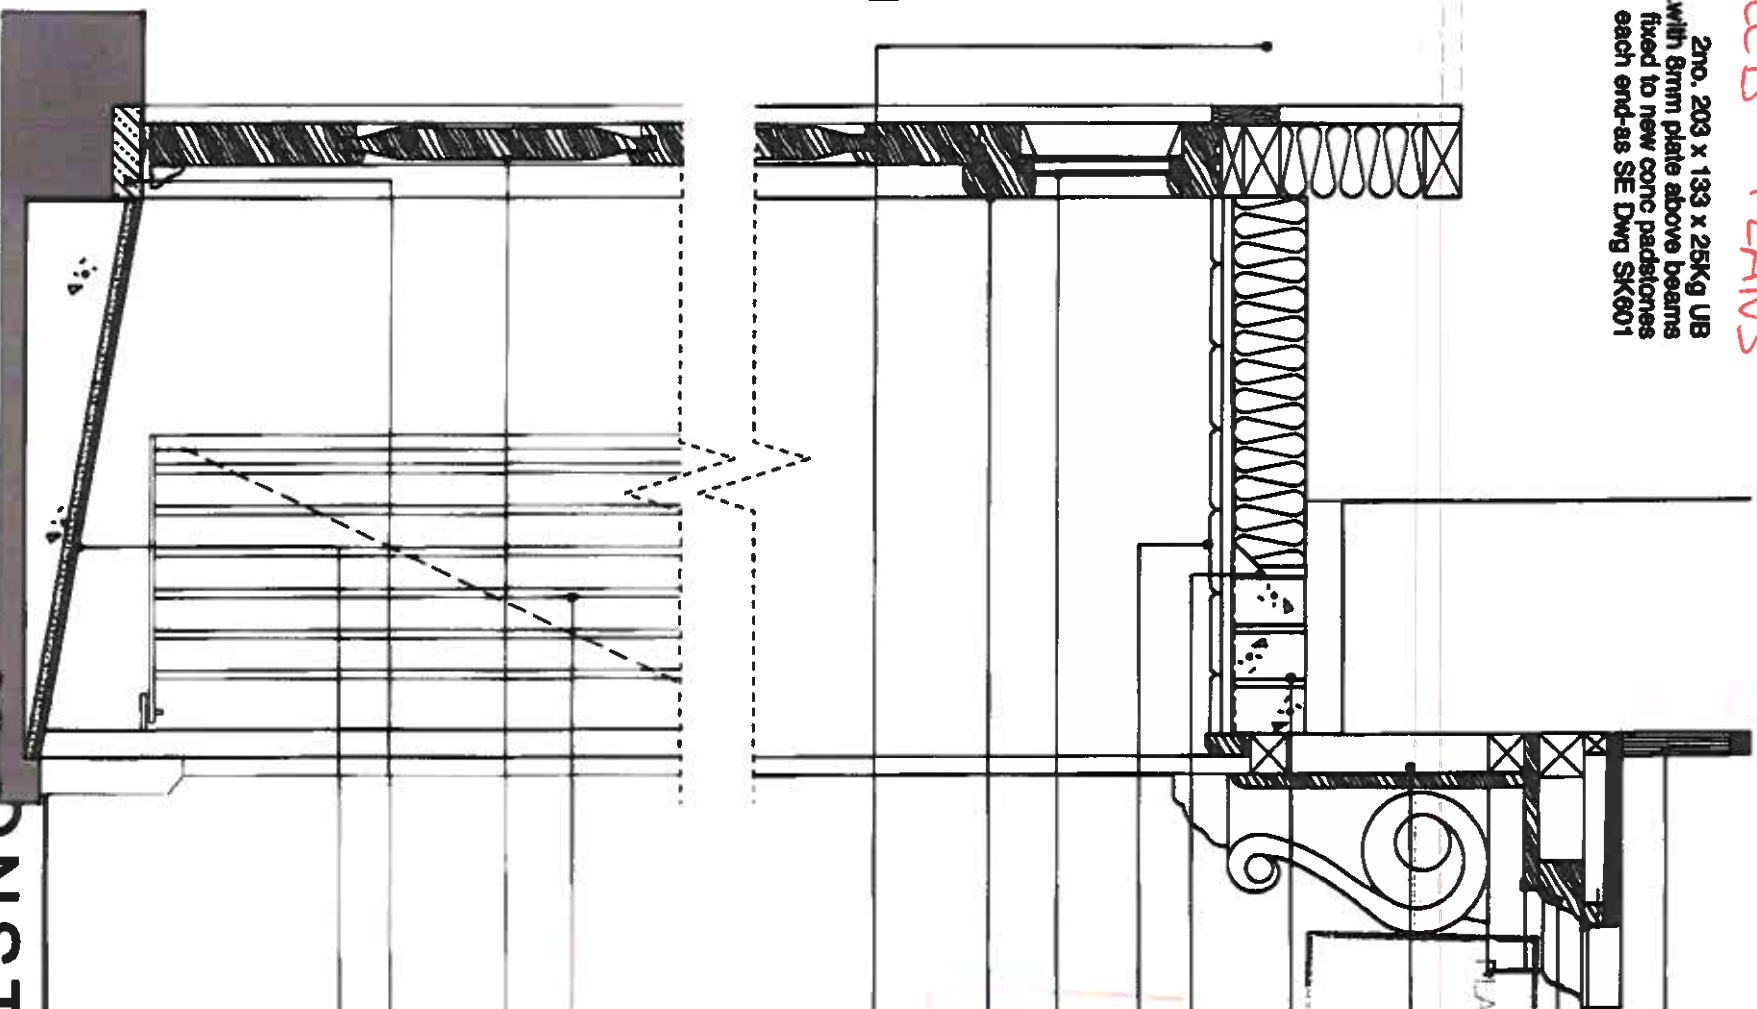

03 shopfront section (through entrance door)

CONSTRUCTION

new security gate

new hardwood door and frame with
panels and double glazed fixed
fanlight
L20/270 & 330

new slate threshold

new access ramp max 1:12
gradient
formed with concrete base, to have
encaustic tiles (colour / pattern TBC)
laid on an external quality cement
adhesive bed, tiles to have suitable
sealer after installation.
NOTE: existing pavement levels to
be reviewed - ramp length could be
shortened if levels allow (TBC)

assumed line of exg joists/structural
soffit

new hardwood painted frame and
architraves
L20/270 & 330

glazed fixed fanlight
L20/270

hardwood tongue & groove v jointed
boarded - decorated
L10/220 & P20/120

Mineral wool insulation
P10/135

provisionally allow for 3rd.
65x100mm PCC lintels

new hardwood cornice moulding
on treated s/w framing fixed to
existing masonry wall
G20/210/270/275/310, L10/220,
M60/130

plywood lashed on treated s/w framing
fixed back to existing masonry behind
G20/270, L10/220, M60/330, P20/120

SUBMISSIONS / SITE DIMENSIONS

1. Contractor to take site dimensions.
2. Submit fabrication drawings to CA, for comment, 10
working days in advance of fabrication. Only proceed
once FMA Status 'A' or 'B' awarded. Drawings to include
detailed profiles.

8 King Street Bristol BS1 4EQ
T 0117 829 8283 E info@fm-architects.co.uk
F 0117 829 8285 W fm-architects.co.uk

All drawings are copyright
of the architect and are to be used
for the purpose of construction
only. No other use is permitted
without the written consent of
the architect.

0

Menthyr Tydfil THI

Menthyr Tydfil County Borough Council

1:10 @ A3

17.03.20

FS

CF

10647-07

AS-701

ferguson mann architects

74 High Street

Shopfront Section Details

10647-07

AS-701