

210374

PLANNING AND CONTROL

PLANNED CONTINENT
28 OCT 2021

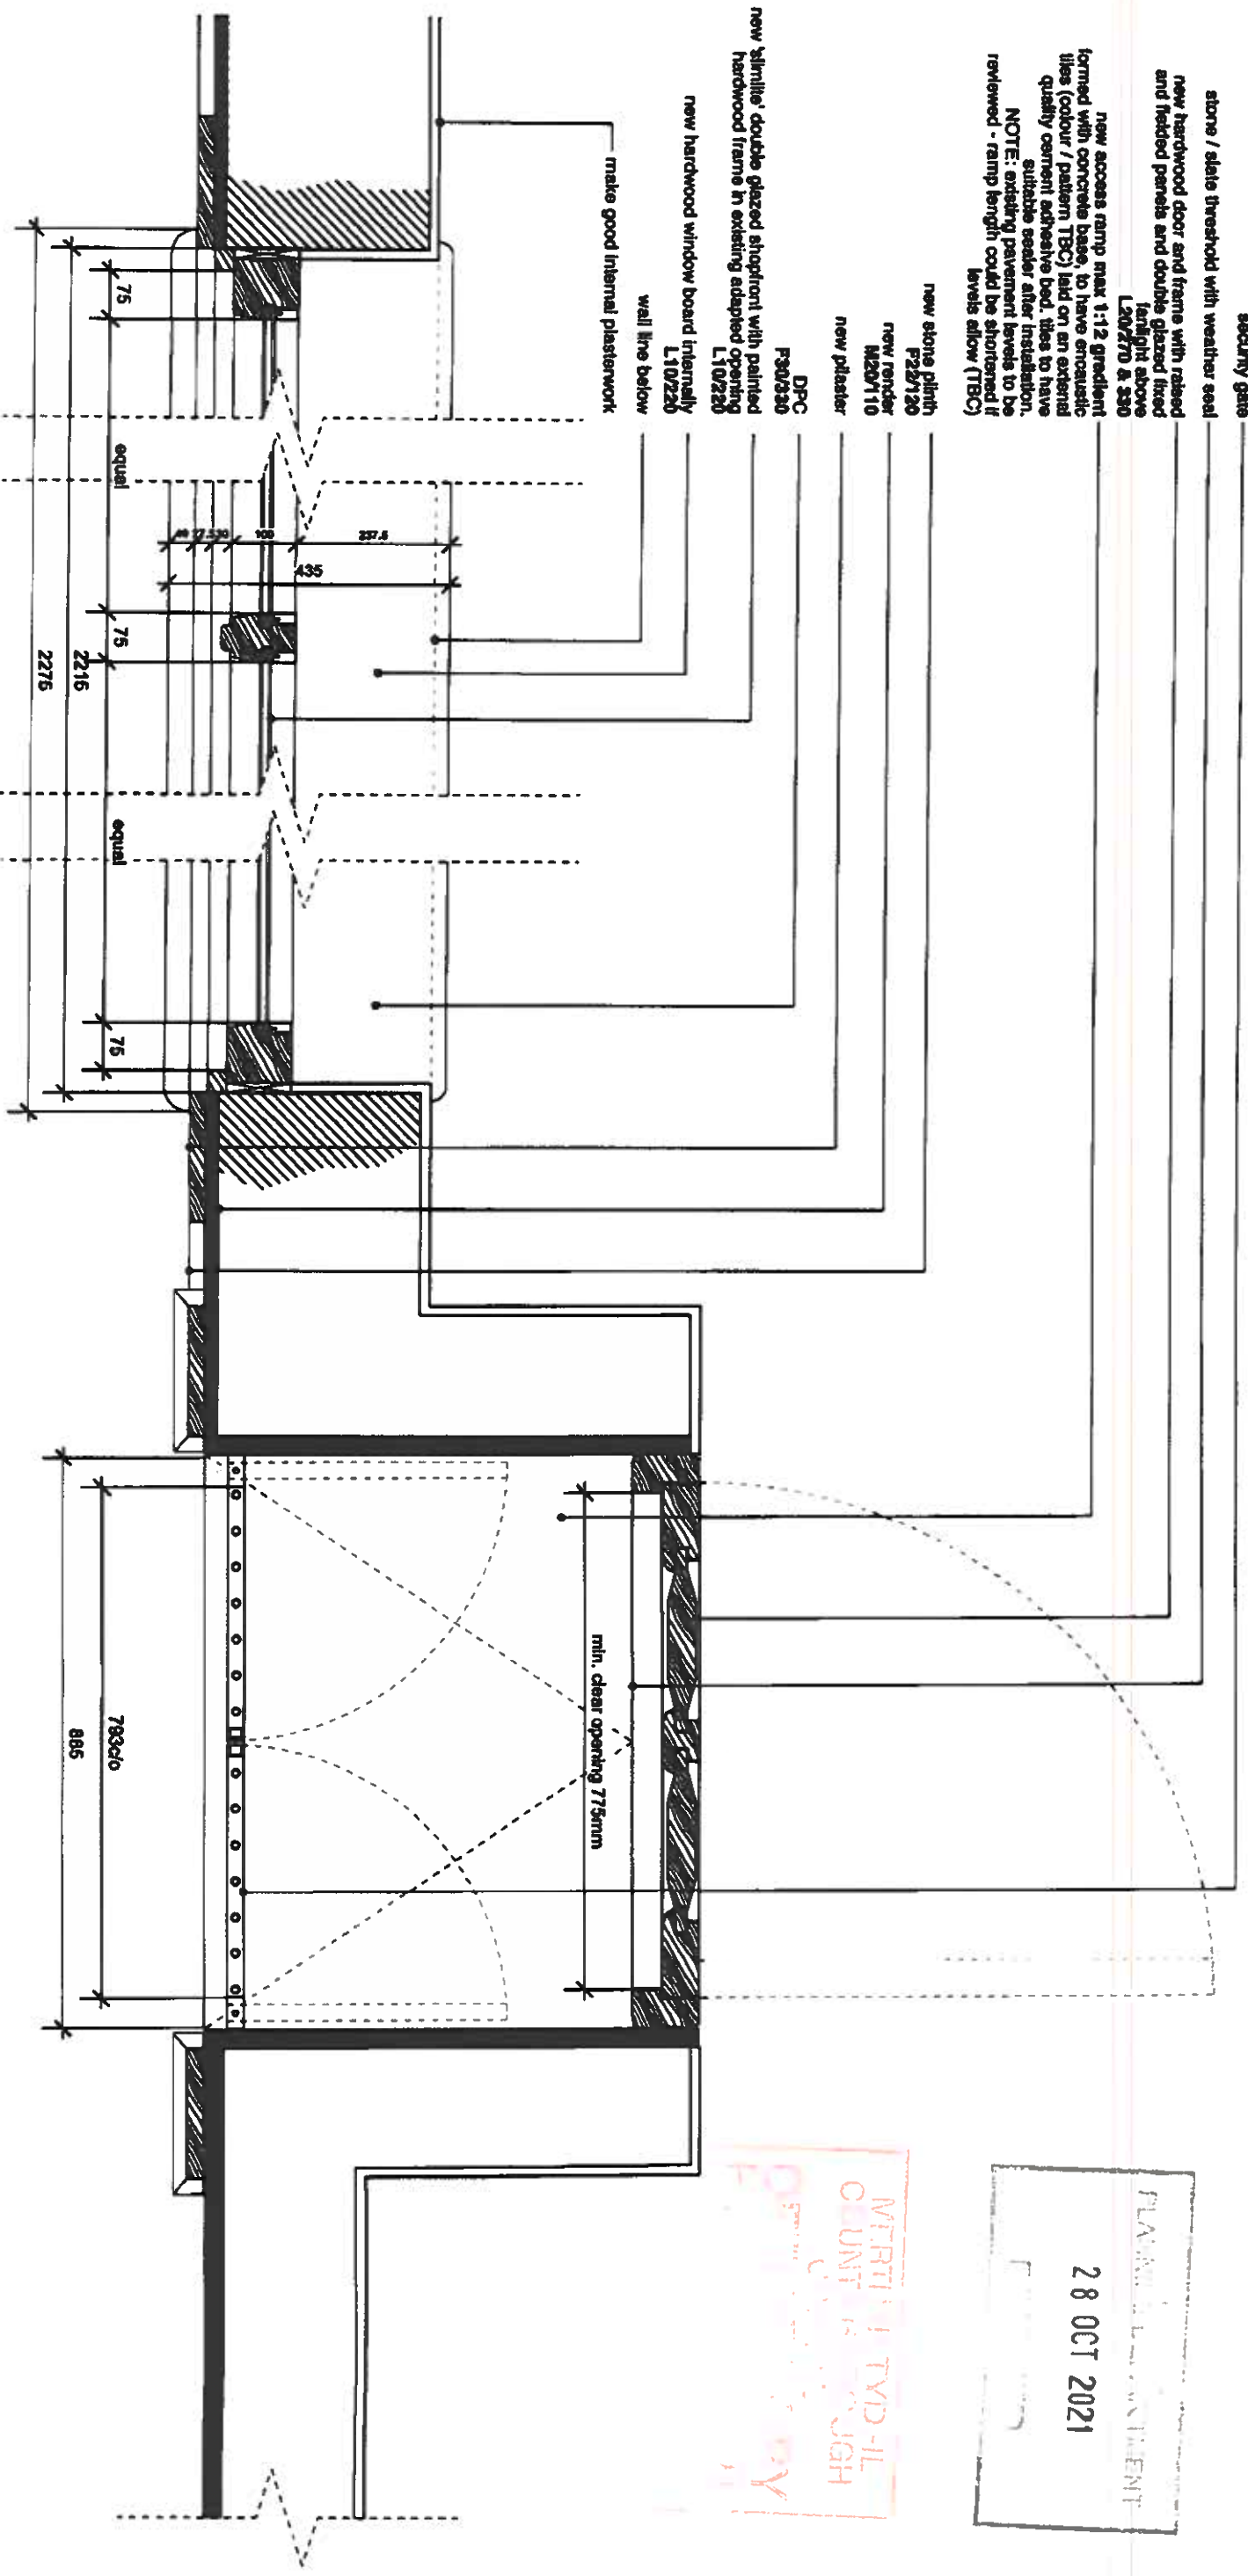
L2027D & 330
max 1:12 gradient -
to have anaesthetic
; laid on an external
bed, tiles to have
after installation.
ment levels to be
could be shortened if
levels allow (TBC)

new tender
M20710

DPC

new hardwood window board internally
L10720

make good internal plasterwork

**ferguson mann architects**

1:20 @ A3

Drawing No.
AS-700



2. Submit fabrication drawings to CA, for comment, 10 working days in advance of fabrication. Only proceed

turning keys in advance of ratification. Only proceed once FMA Status 'A' or 'B' awarded. Drawings to include detailed profiles.

- All drawings are copyright
- Report all discrepancies to project administrator
- Do not scale drawings for construction purposes
- All dimensions to be checked on site

T

—

Xm

0 Xπ