





1:1250 Location Plan

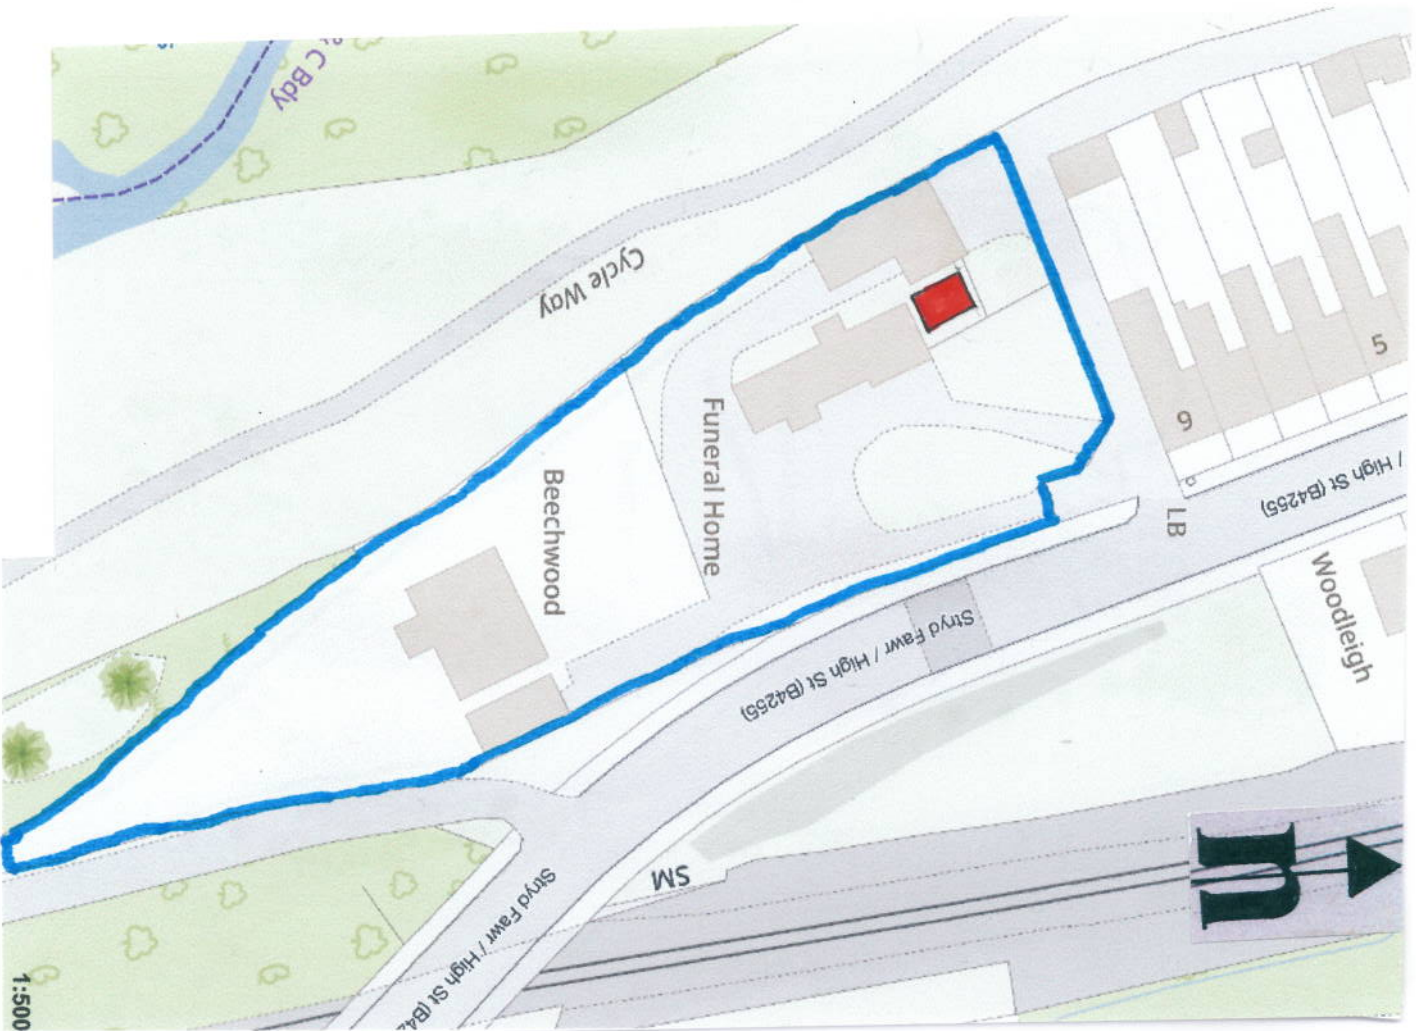

1:500 Block Plan

2m

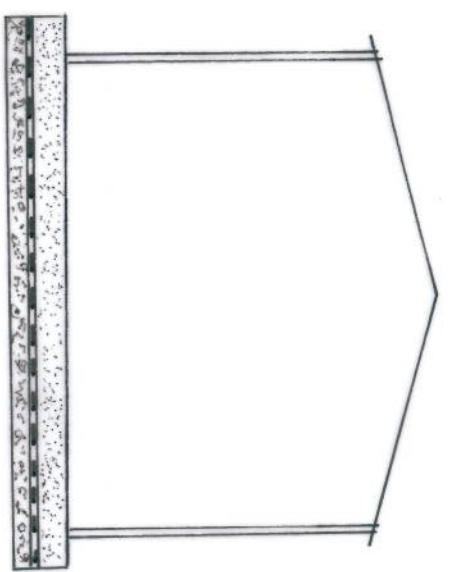

Section Thro

100mm CONC RETE SLAB BASE ON 150mm SAND BLINDING

DOMESTIC GARAGE ADJACENT TO THE FUNERAL HOME, PARK TERR, TRELEWIS, TEHARRIS CT46 GET FOR ME JOHN DAVIES DRW NO 2 OF 2 SCALE 1:50, 1:1250 AND 1:500 MARCH 2024