
From: Glover, Kate
Sent: 20 May 2024 10:21
To: Glover, Kate
Subject: FW: RE: RE: P/24/0075 - Garage adjacent to Chapel Of Rest And Funeral Home, High Street, Trelewis
Attachments: Revised Plan 1 elevations.pdf; Revised plan 2, 1 to 100.pdf; Revised Plan 3 Block and Location.pdf

From: bryan489@btinternet.com <bryan489@btinternet.com>
Sent: Saturday, May 18, 2024 11:41 AM
To: Glover, Kate <Kate.Glover@merthyr.gov.uk>
Subject: Re: RE: RE: P/24/0075 - Garage adjacent to Chapel Of Rest And Funeral Home, High Street, Trelewis

*****WARNING THIS IS AN EXTERNAL EMAIL*****

*****External attachment warning, although this email has been scanned for threats, please take extra care before opening attachments from unrecognised senders.*****

Good Morning Kate,


Please find attached revised plans as requested.

- Just to clarify, the owner will be using the proposed garage to store a small vintage car.
- May I state, the garage will not be used for business use.
- Vehicle access to the garage will be minimal, and the owner is satisfied the access will not be a problem.
- The electricity pole and stay will remain in situ and protected by a raised kerb.
- I will add that there is a tree in close proximity to proposed garage, and a trial hole excavated showed no evidence of shallow tree roots.

Regards


Bryan Morgan

HORMANN UP AND OVER WHITE GARAGE
DOOR

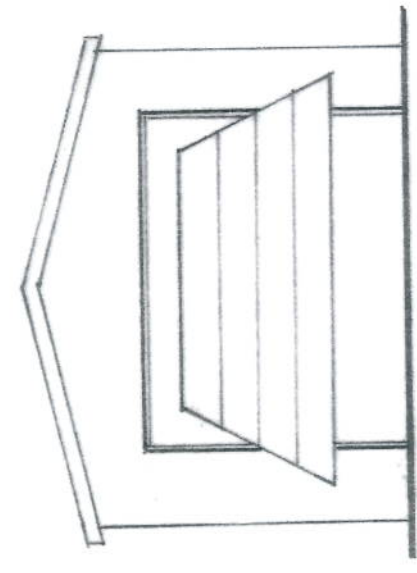


Proposed Front

TERRACOTA CEMENT FIBRE ROOFING
SHEETS

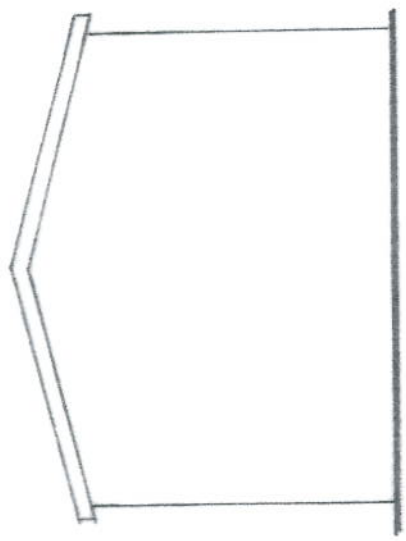


Proposed Rear

WHITE SQUARE BOX SECTION GUTTERS
AND DOWN PIPE

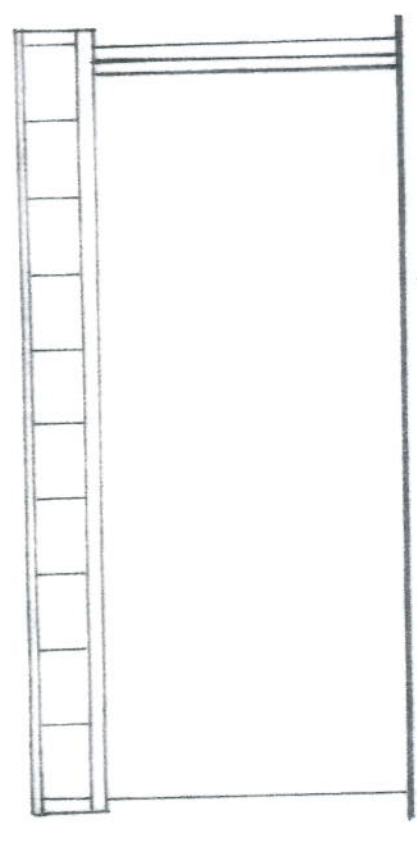

Proposed Side

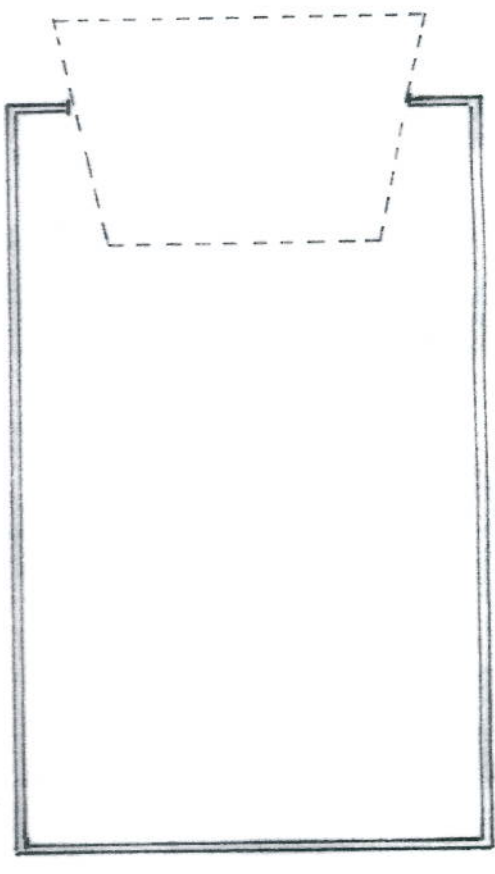

3.1 m

4.9 m


Proposed Ground

STEEL RE-INFORCED VIBRATED PANEL
CONSTRUCTION WITH A DASH FINISH


DOMESTIC GARAGE ADJACENT TO THE
FUNERAL HOME, PARK TERR,
TRELEWIS, TEHARRIS CF46 6ET FOR MR.
JOHN DAVIES
DRW NO 1 OF 2 SCALE 1:50 MARCH 2024




DOMESTIC GARAGE ADJACENT TO THE
FUNERAL HOME, PARK TERR,
TRELLEWIS, TREHARREIS CF466ET FOR MR.
JOHN DAVIES
REVISED DRAWING AS REQUESTED SCALE
1:100, MAY 2024

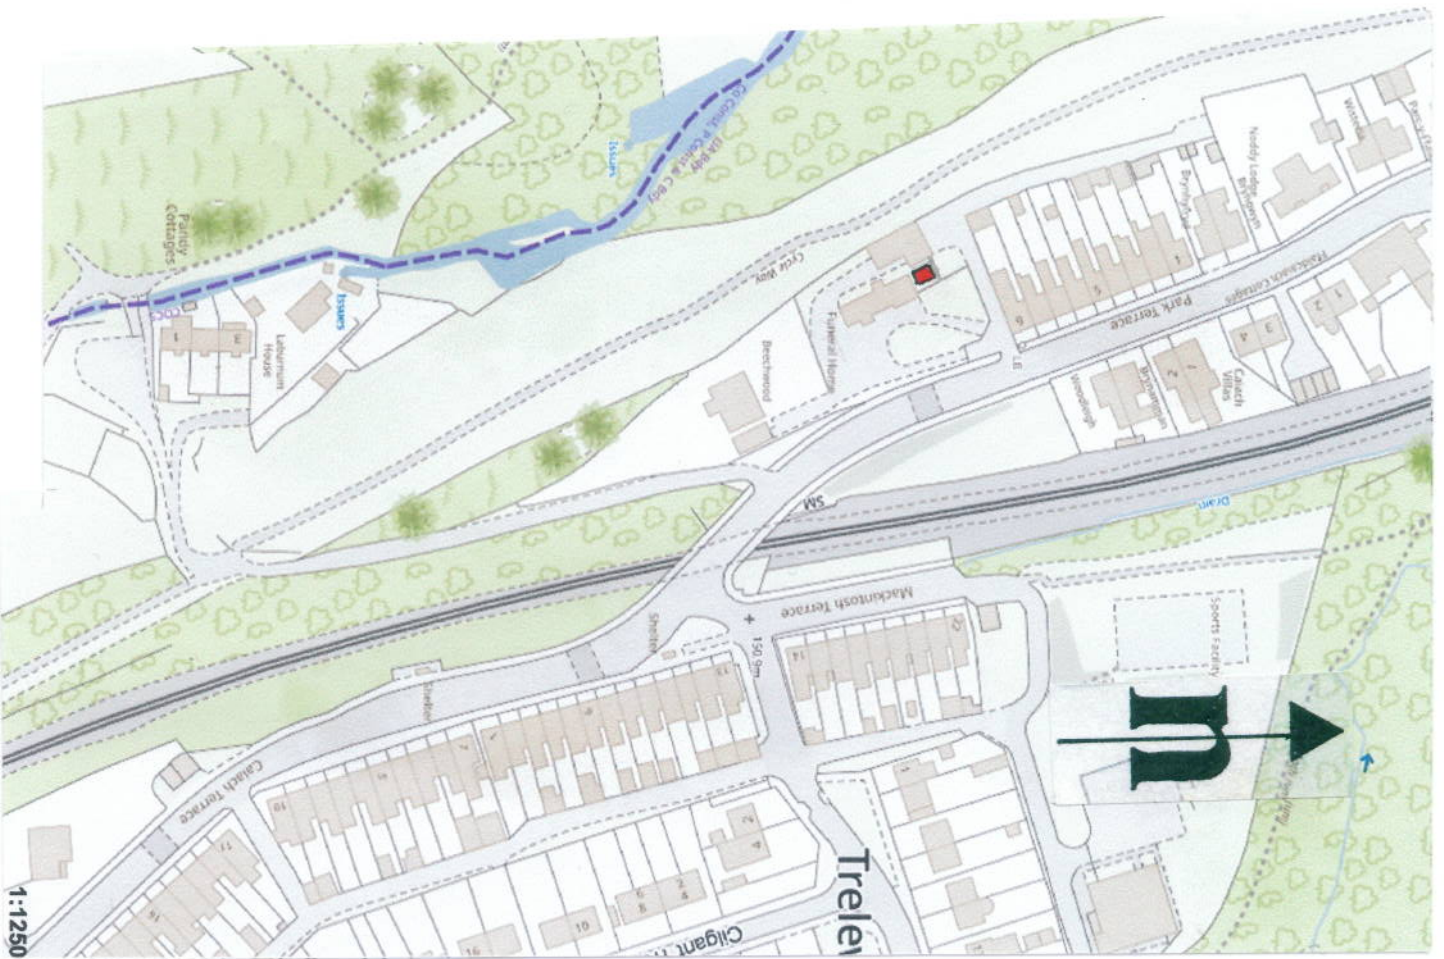

1:1250 Location Plan

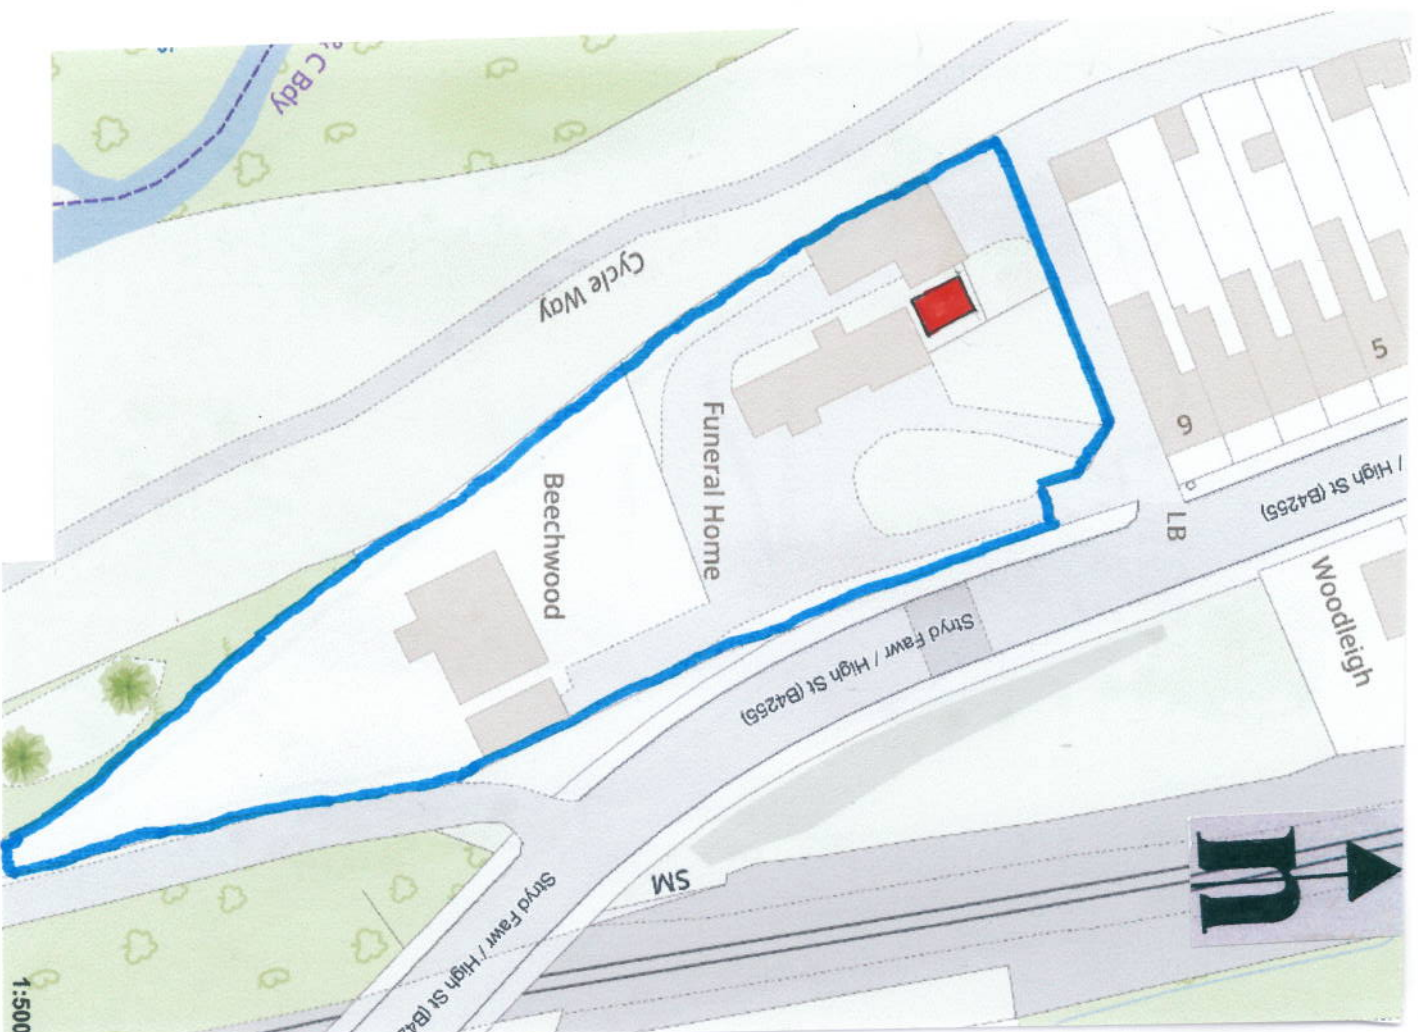

1:500 Block Plan

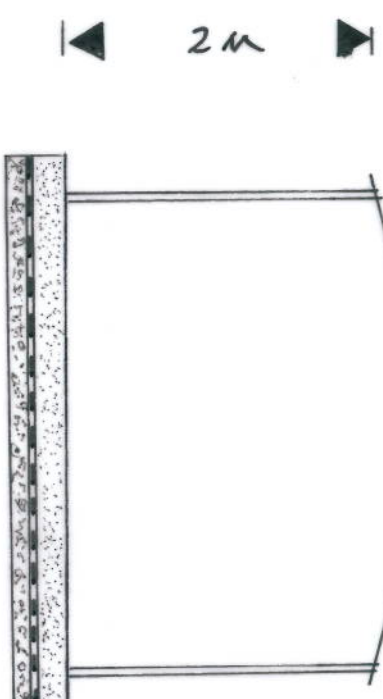

Section Thro

100mm CONC RETE SLAB BASE ON R 50mm SAND BLINDING

DOMESTIC GARAGE ADJACENT TO THE FUNERAL HOME, PARK TERR, TRELEWIS, TEHARRIS CT46 GET FOR ME JOHN DAVIES
 DRW NO 2 OF 2 SCALE 1:50, 1:1250 AND 1:500 MARCH 2024