




- Retained Vegetation
- Proposed Tree
- Proposed Wildflower Seed Mix (Emorsgate EM1)
- Proposed Amenity Grassland
- Proposed Native Hedgerow
- Proposed Ornamental Hedgerow
- Ornamental Planting

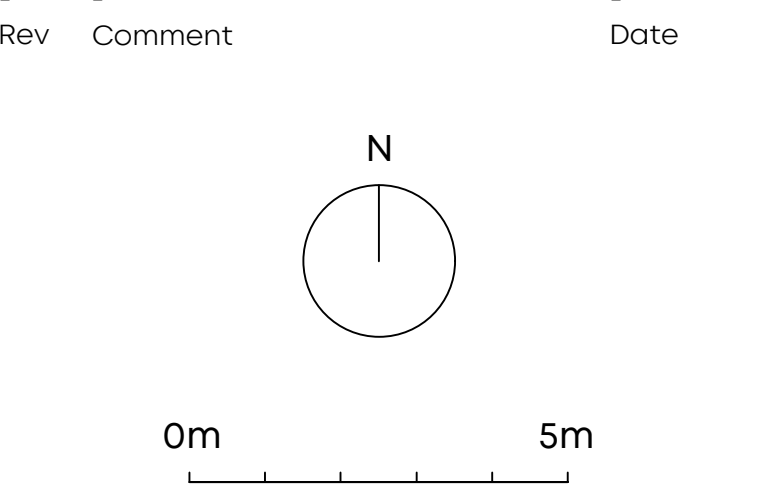

LAIRD BAILEY LANDSCAPE ARCHITECTS  
t: 0330 043 4883  
e: hello@lba.co.uk  
Costwolds | Somerset | South Wales

Client:  
**Merthyr Valley Homes**

Project Title:  
**Hornbeam Close**

Drawing Title:  
**Detailed Soft Landscape Proposals (Sheet 1 of 2)**

Date: 12 August 2025  
Drawing Number: LB594\_D01  
Scale: 1:100 at A1  
Status: Draft

Drawn By: AL  
Checked by: XX  
Revision:  
Use: Planning

