
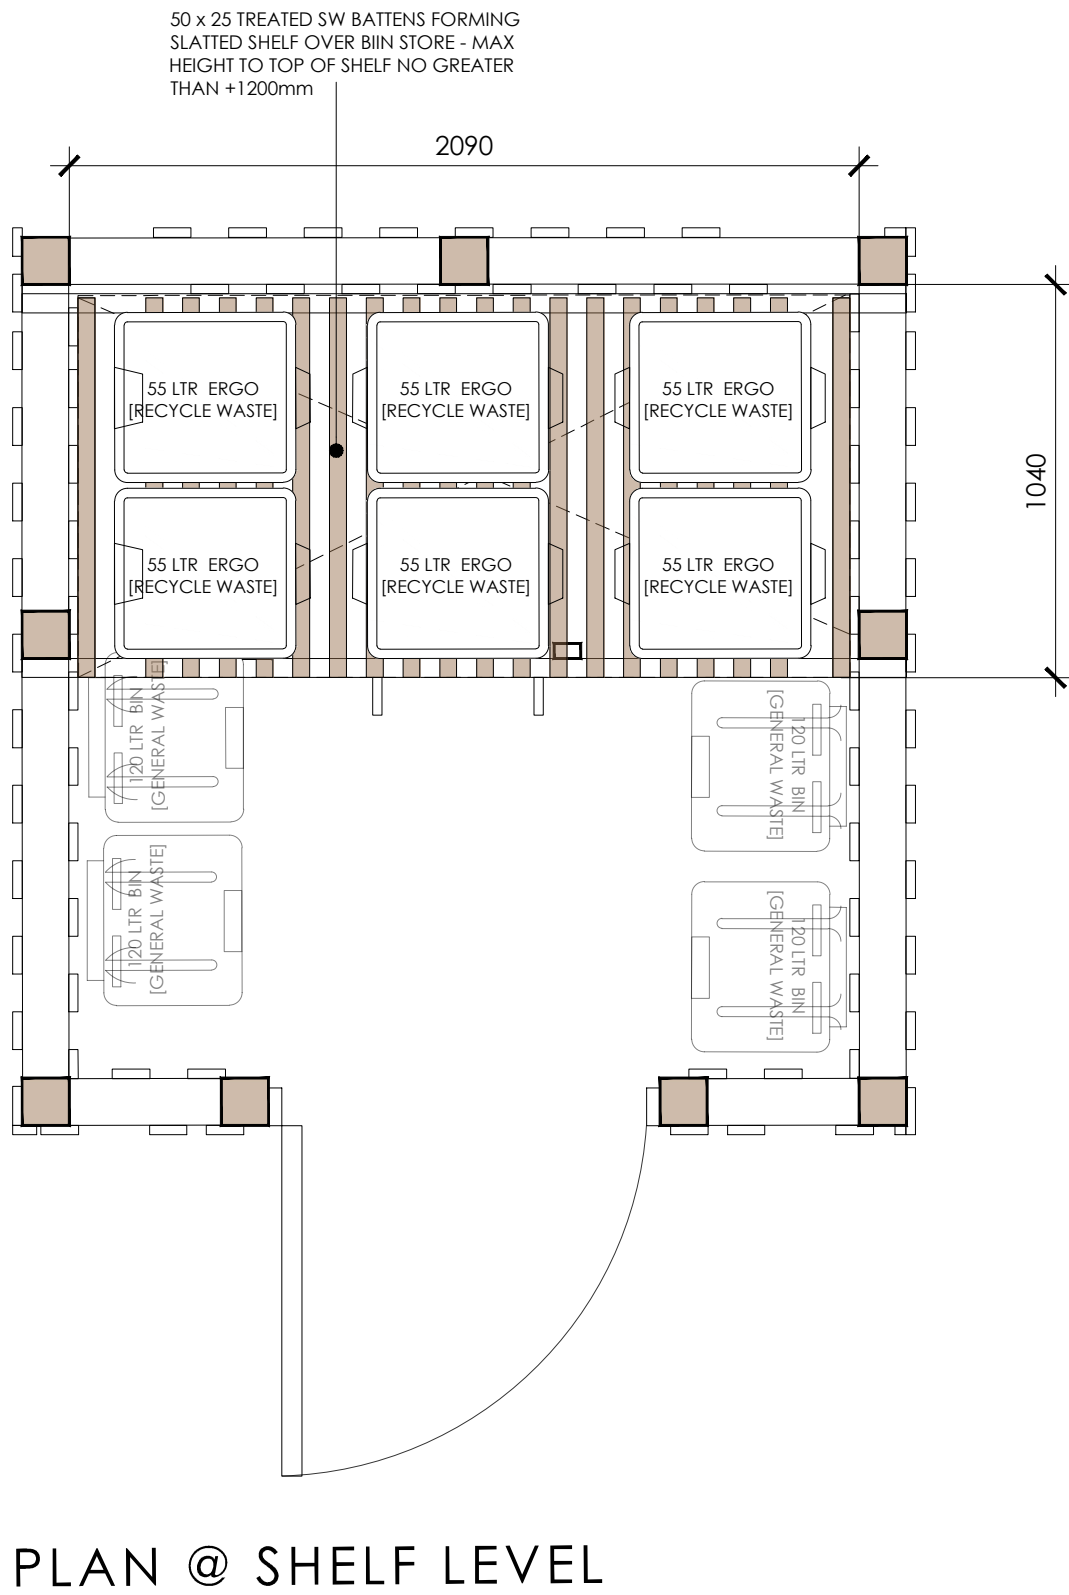


- BIN STORE TO SITE 2 (4 UNITS) REQUIRES:
- 4NR X 120LITRE WASTE BINS
 - 6NR X 55LTRS ERGO RECYCLING BINS (PAPER, CARD, GLASS)
 - 2NR X BLUE SACK IS 90LTRS (CANS AND PLASTICS) - ALLOW FOR 2 HOOKS TO BE PROVIDED WHERE THE BAG CAN BE LOCATED WHEN EMPTY - ALLOW SPACE IN BIN STORE FOR THESE TO BE FULL.
 - 2NR X 23LTR OUTSIDE FOOD BINS

Do not scale from this drawing.
The users of this drawing shall check all dimensions & report all errors and omissions to LeTrucco Design.

This drawing is copyright. It must not be copied, used or disclosed to third parties without prior permission of LeTrucco Design.

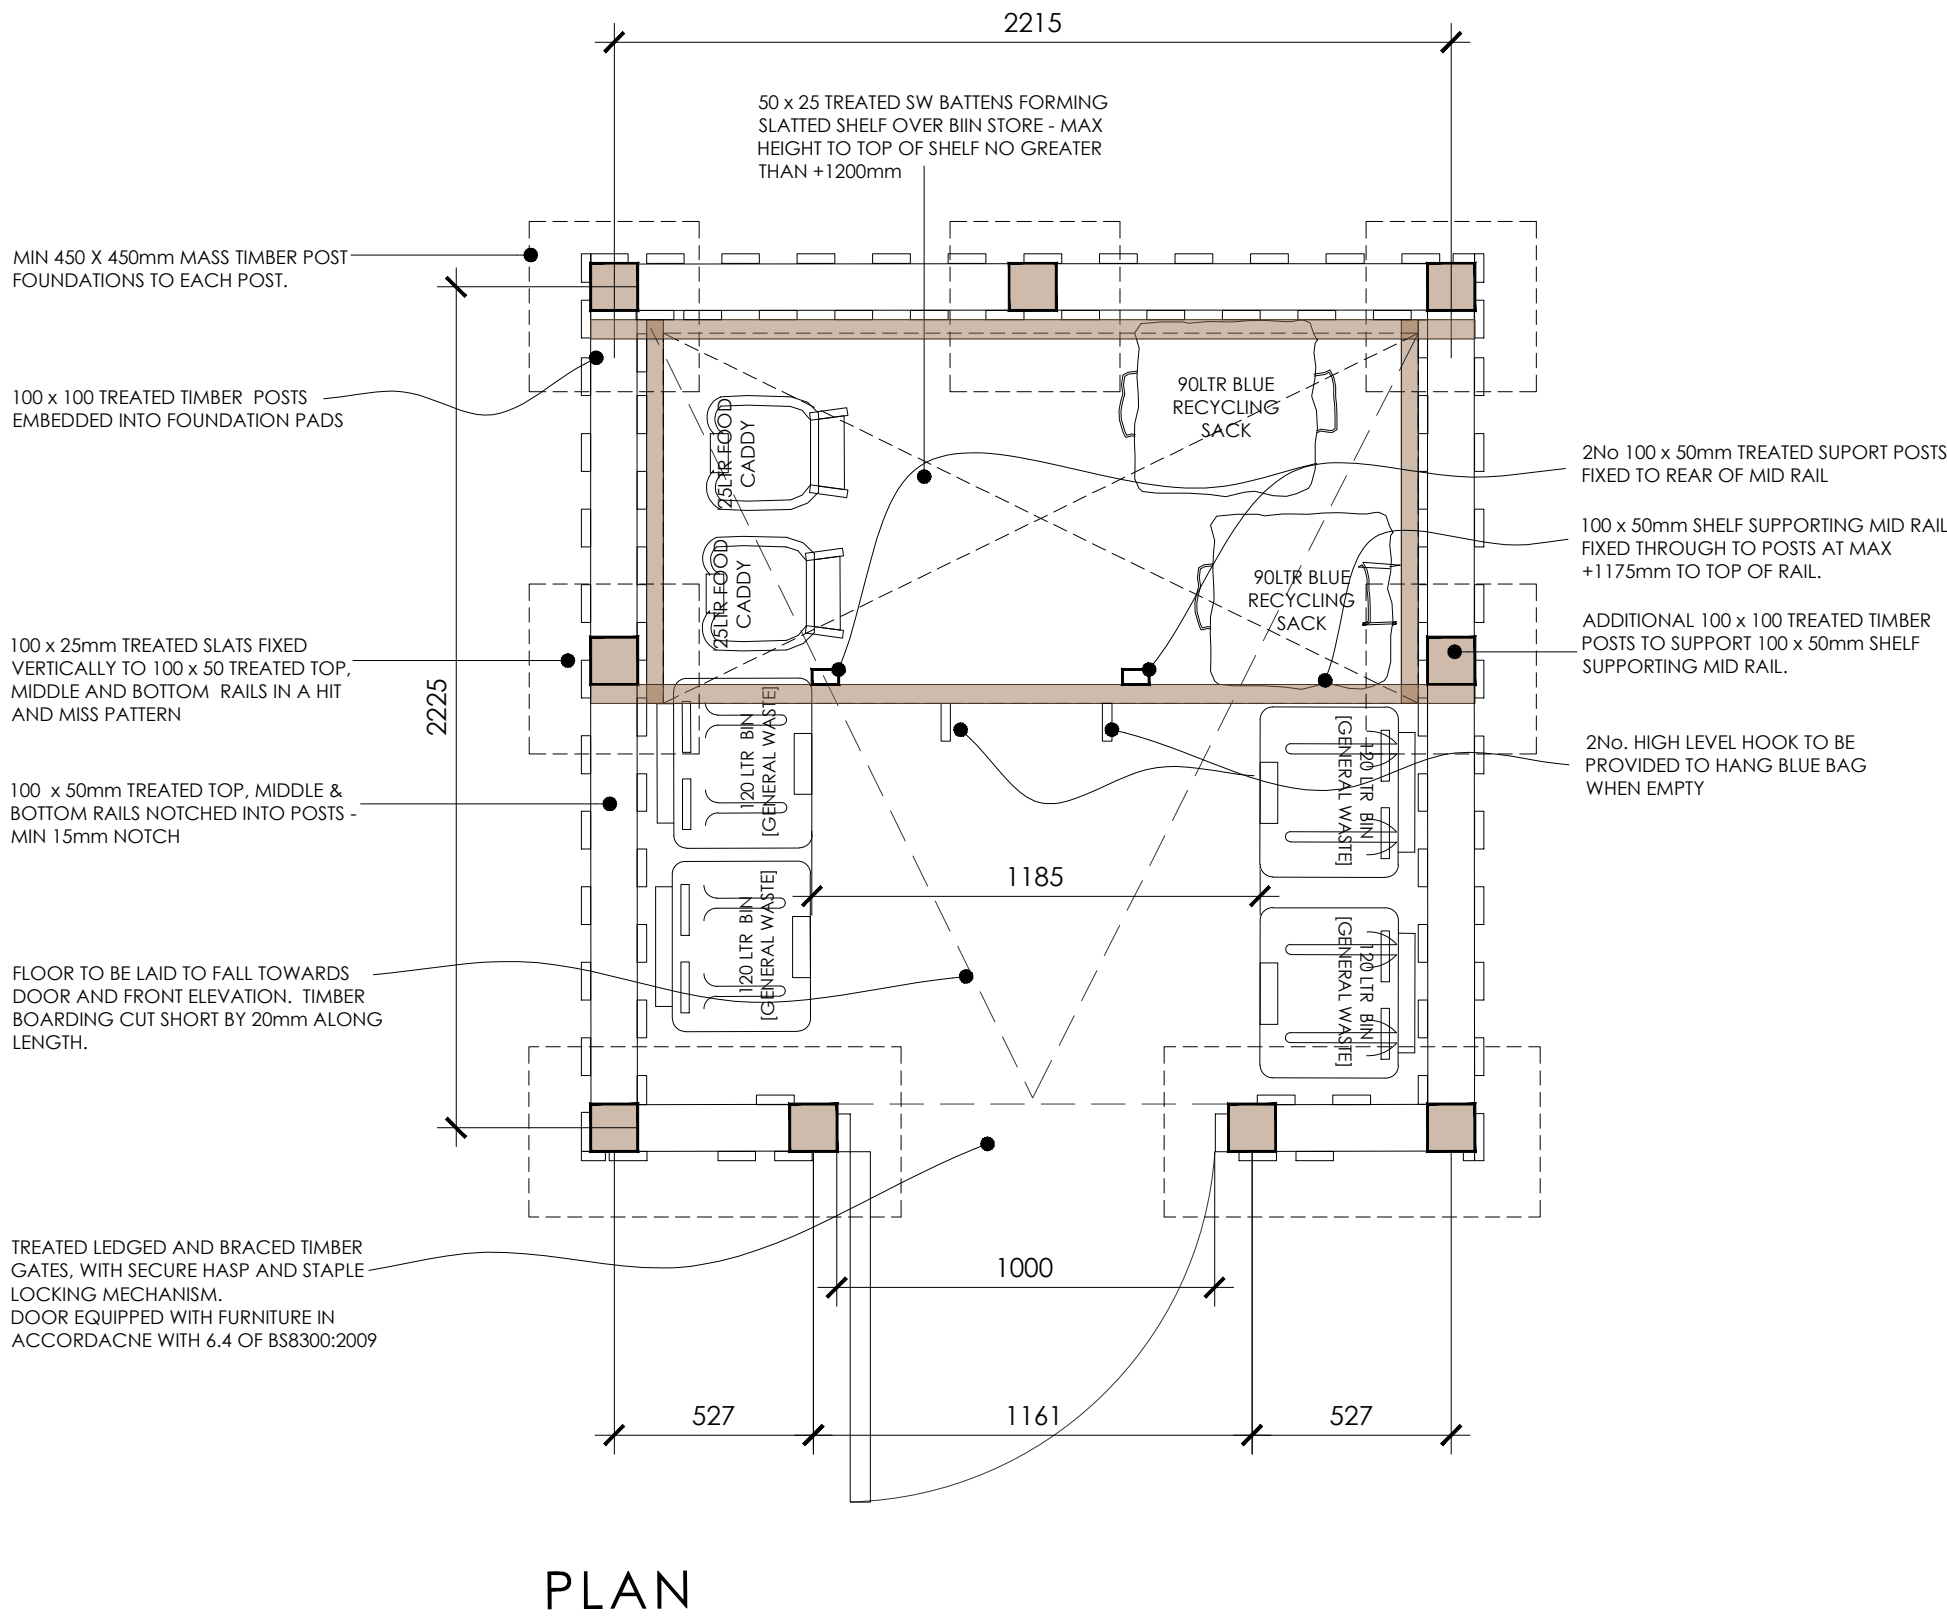

PROPOSED BIN STORE

Scale 1:20



Drawing Purpose
PLANNING

Client	Drawing No	Scale	Revision
Merthyr Valley Homes	LT2509.04.03	1:20@A2	
Job Title	Drawing Title	Date	Checked
Hornbeam Close, Gurnos	Bin Store Details	Sept 25	KML

LeTruccodesign
ARCHITECTURE

Suite 7, 35 Stow Park Circle
Newport, NP20 4HF

Tel: 07710390800 / 07710390801
info@letruccodesign.co.uk
www.letruccodesign.co.uk

Revisions