
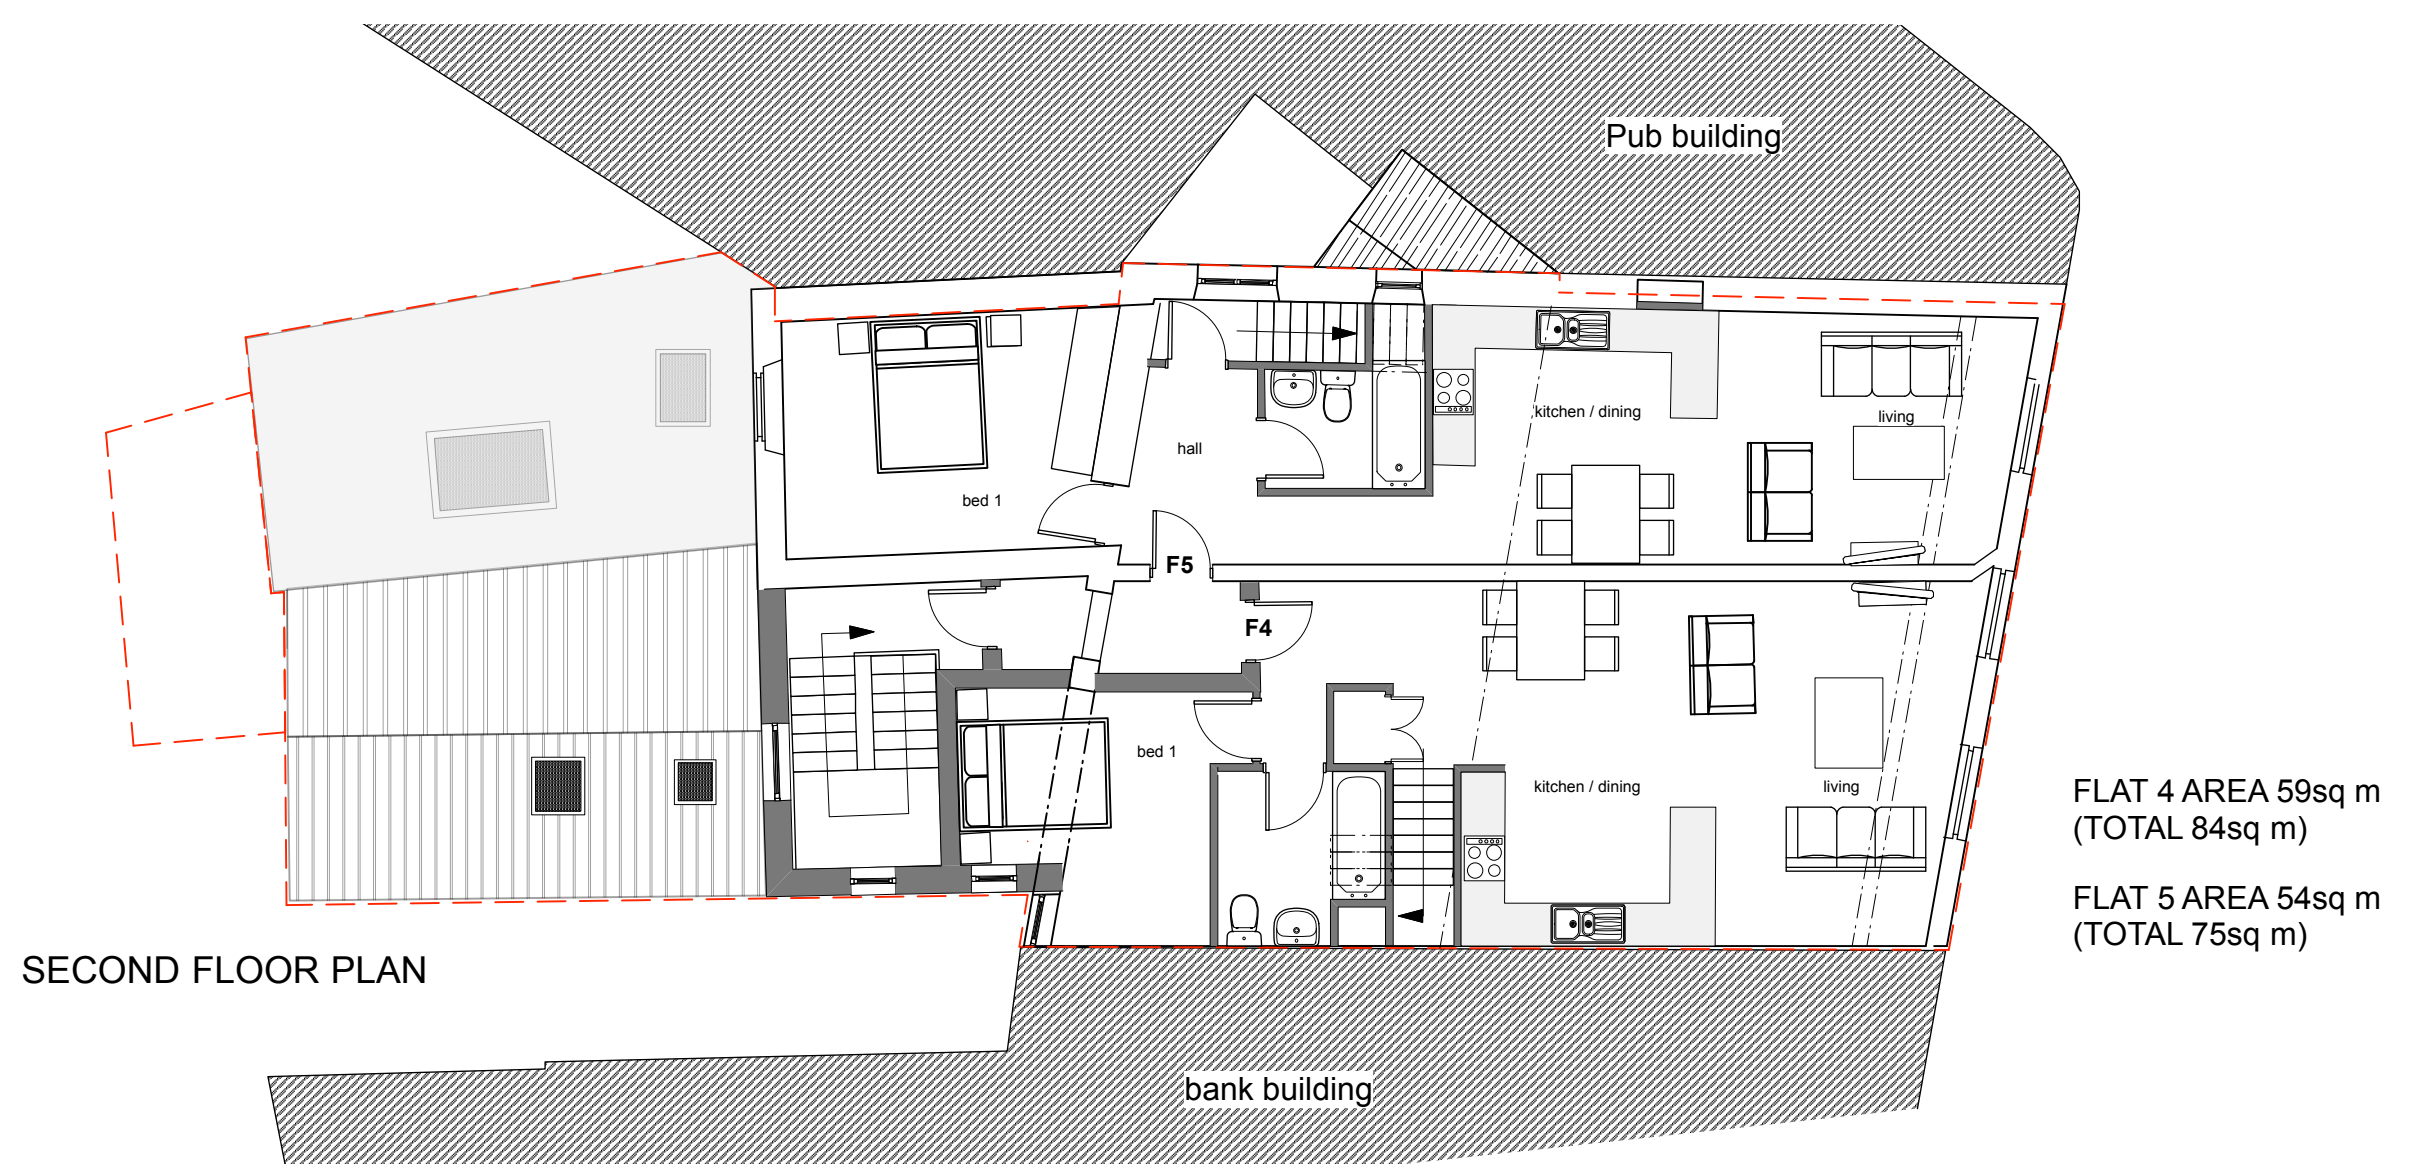
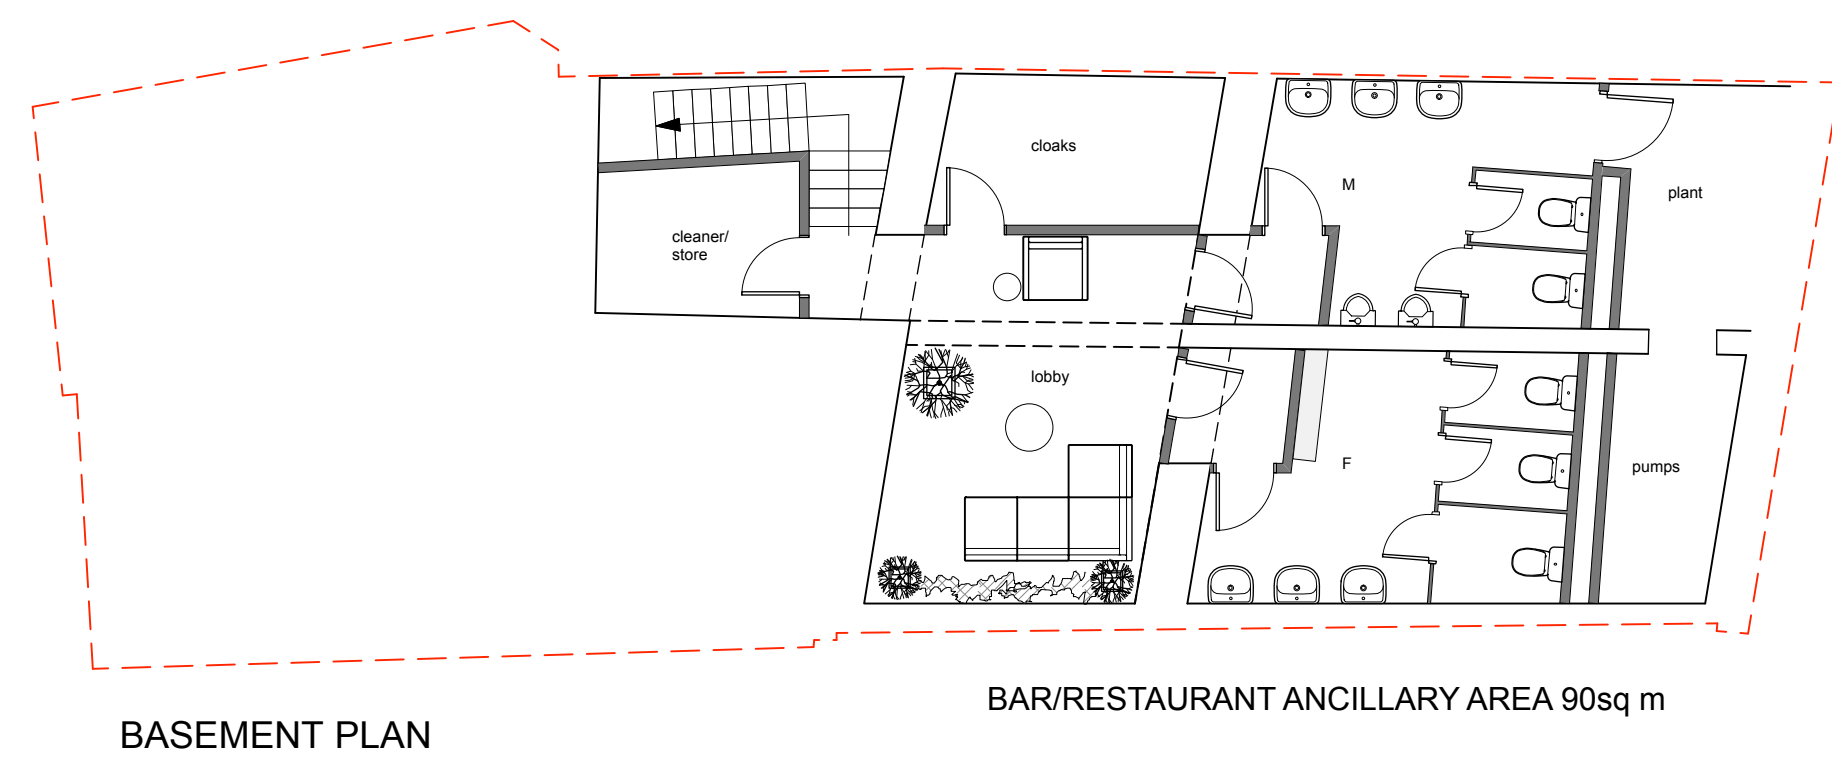
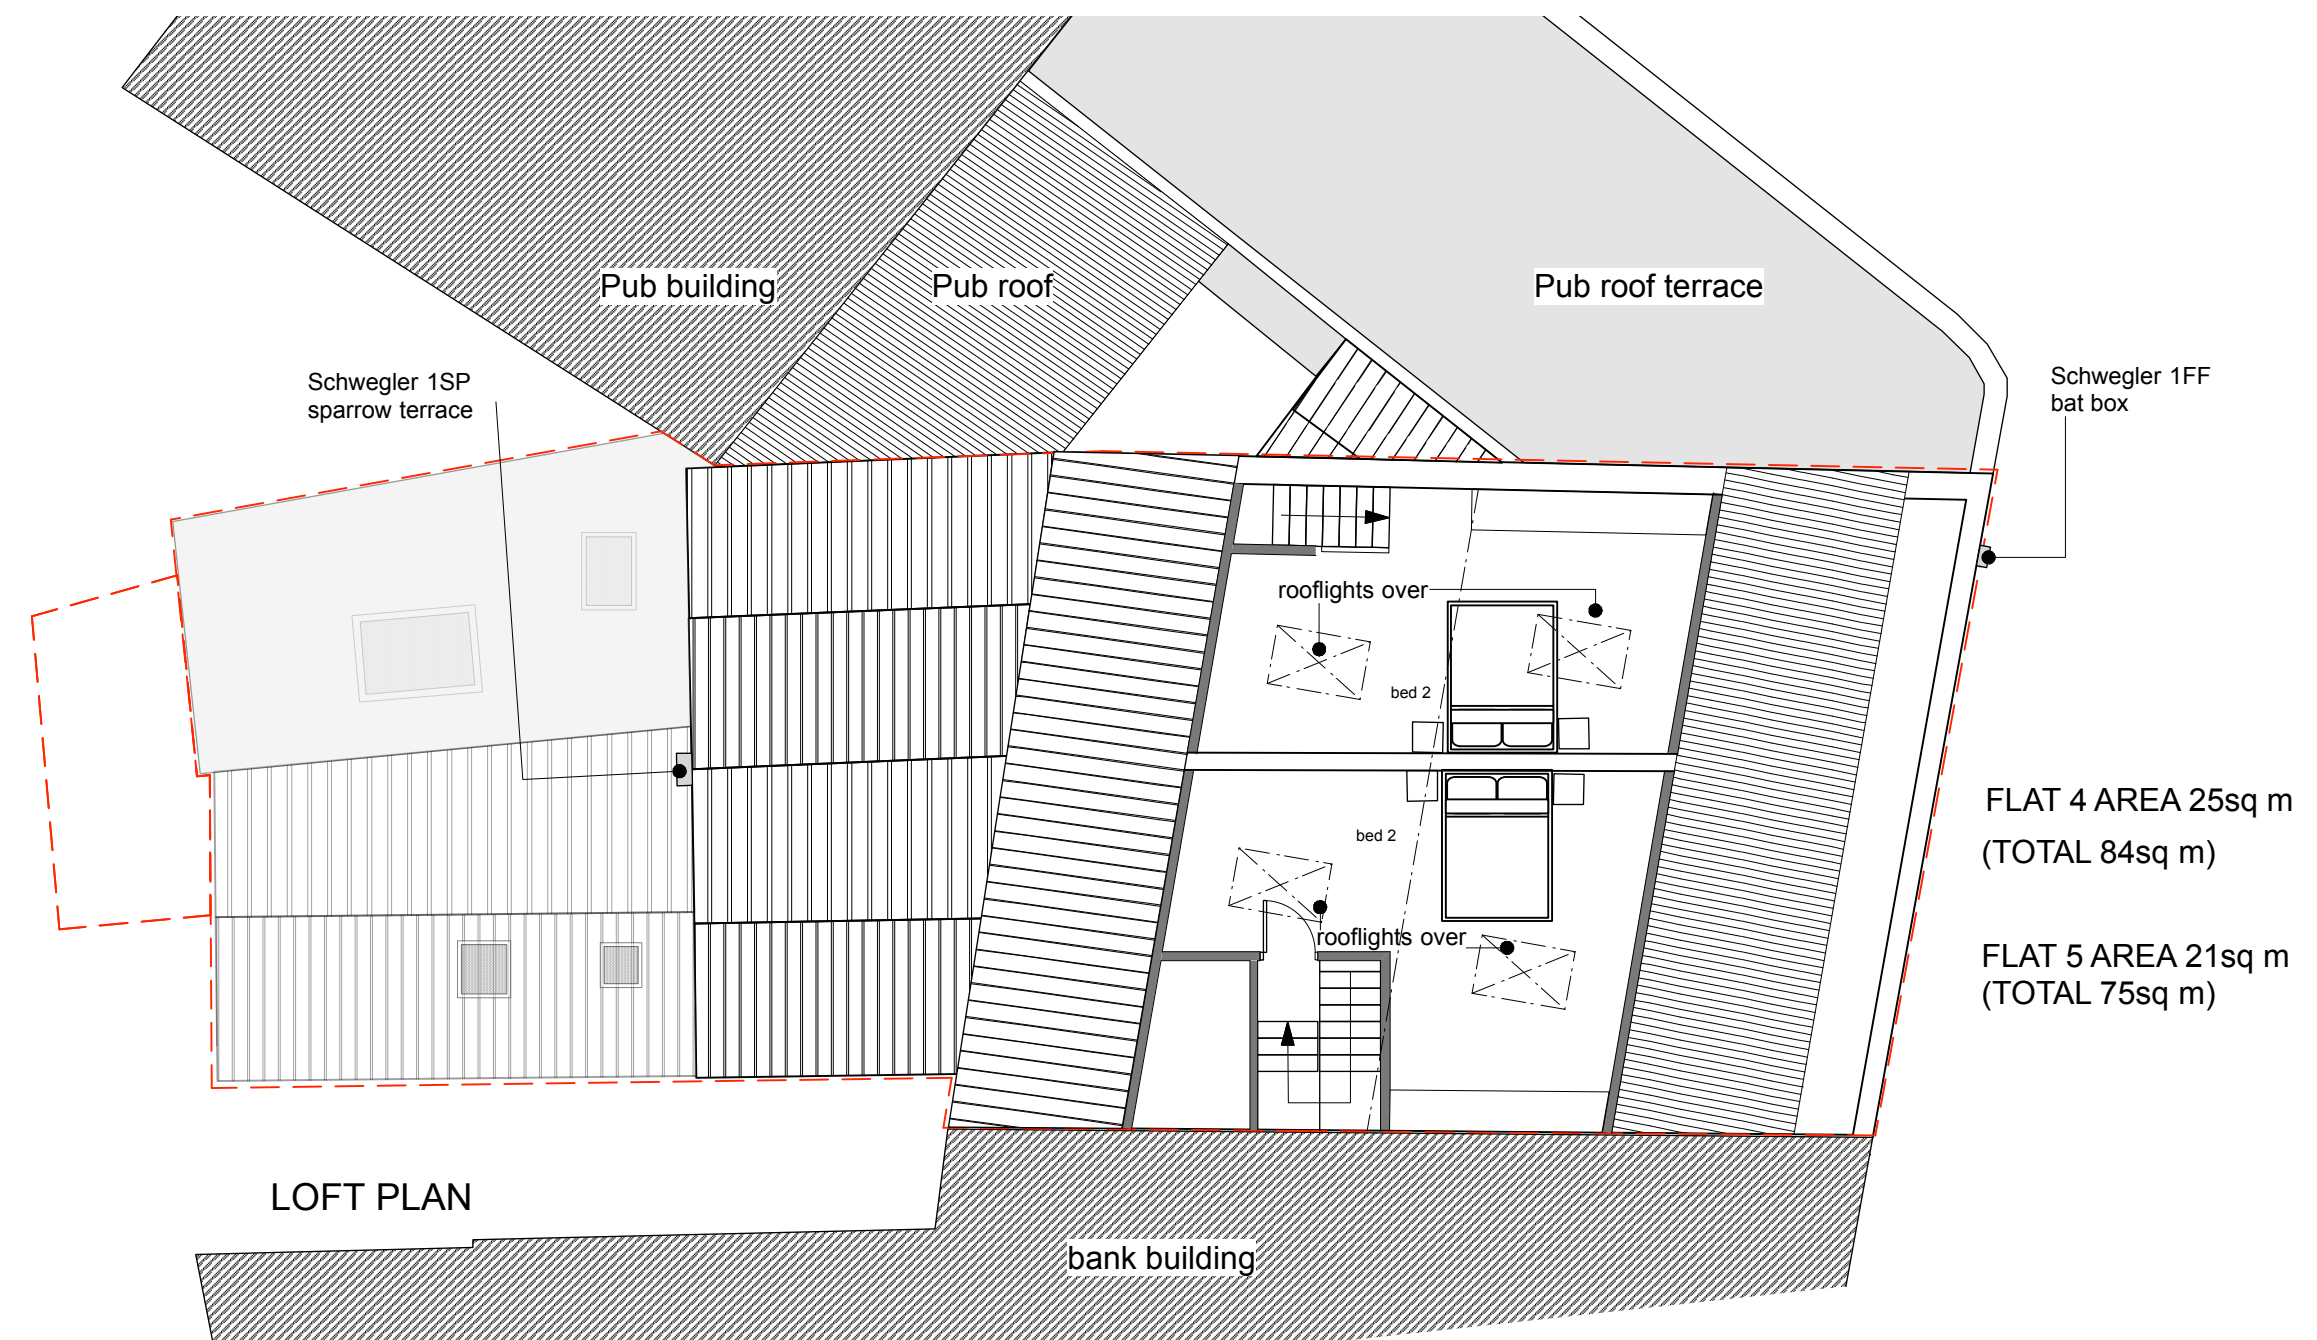
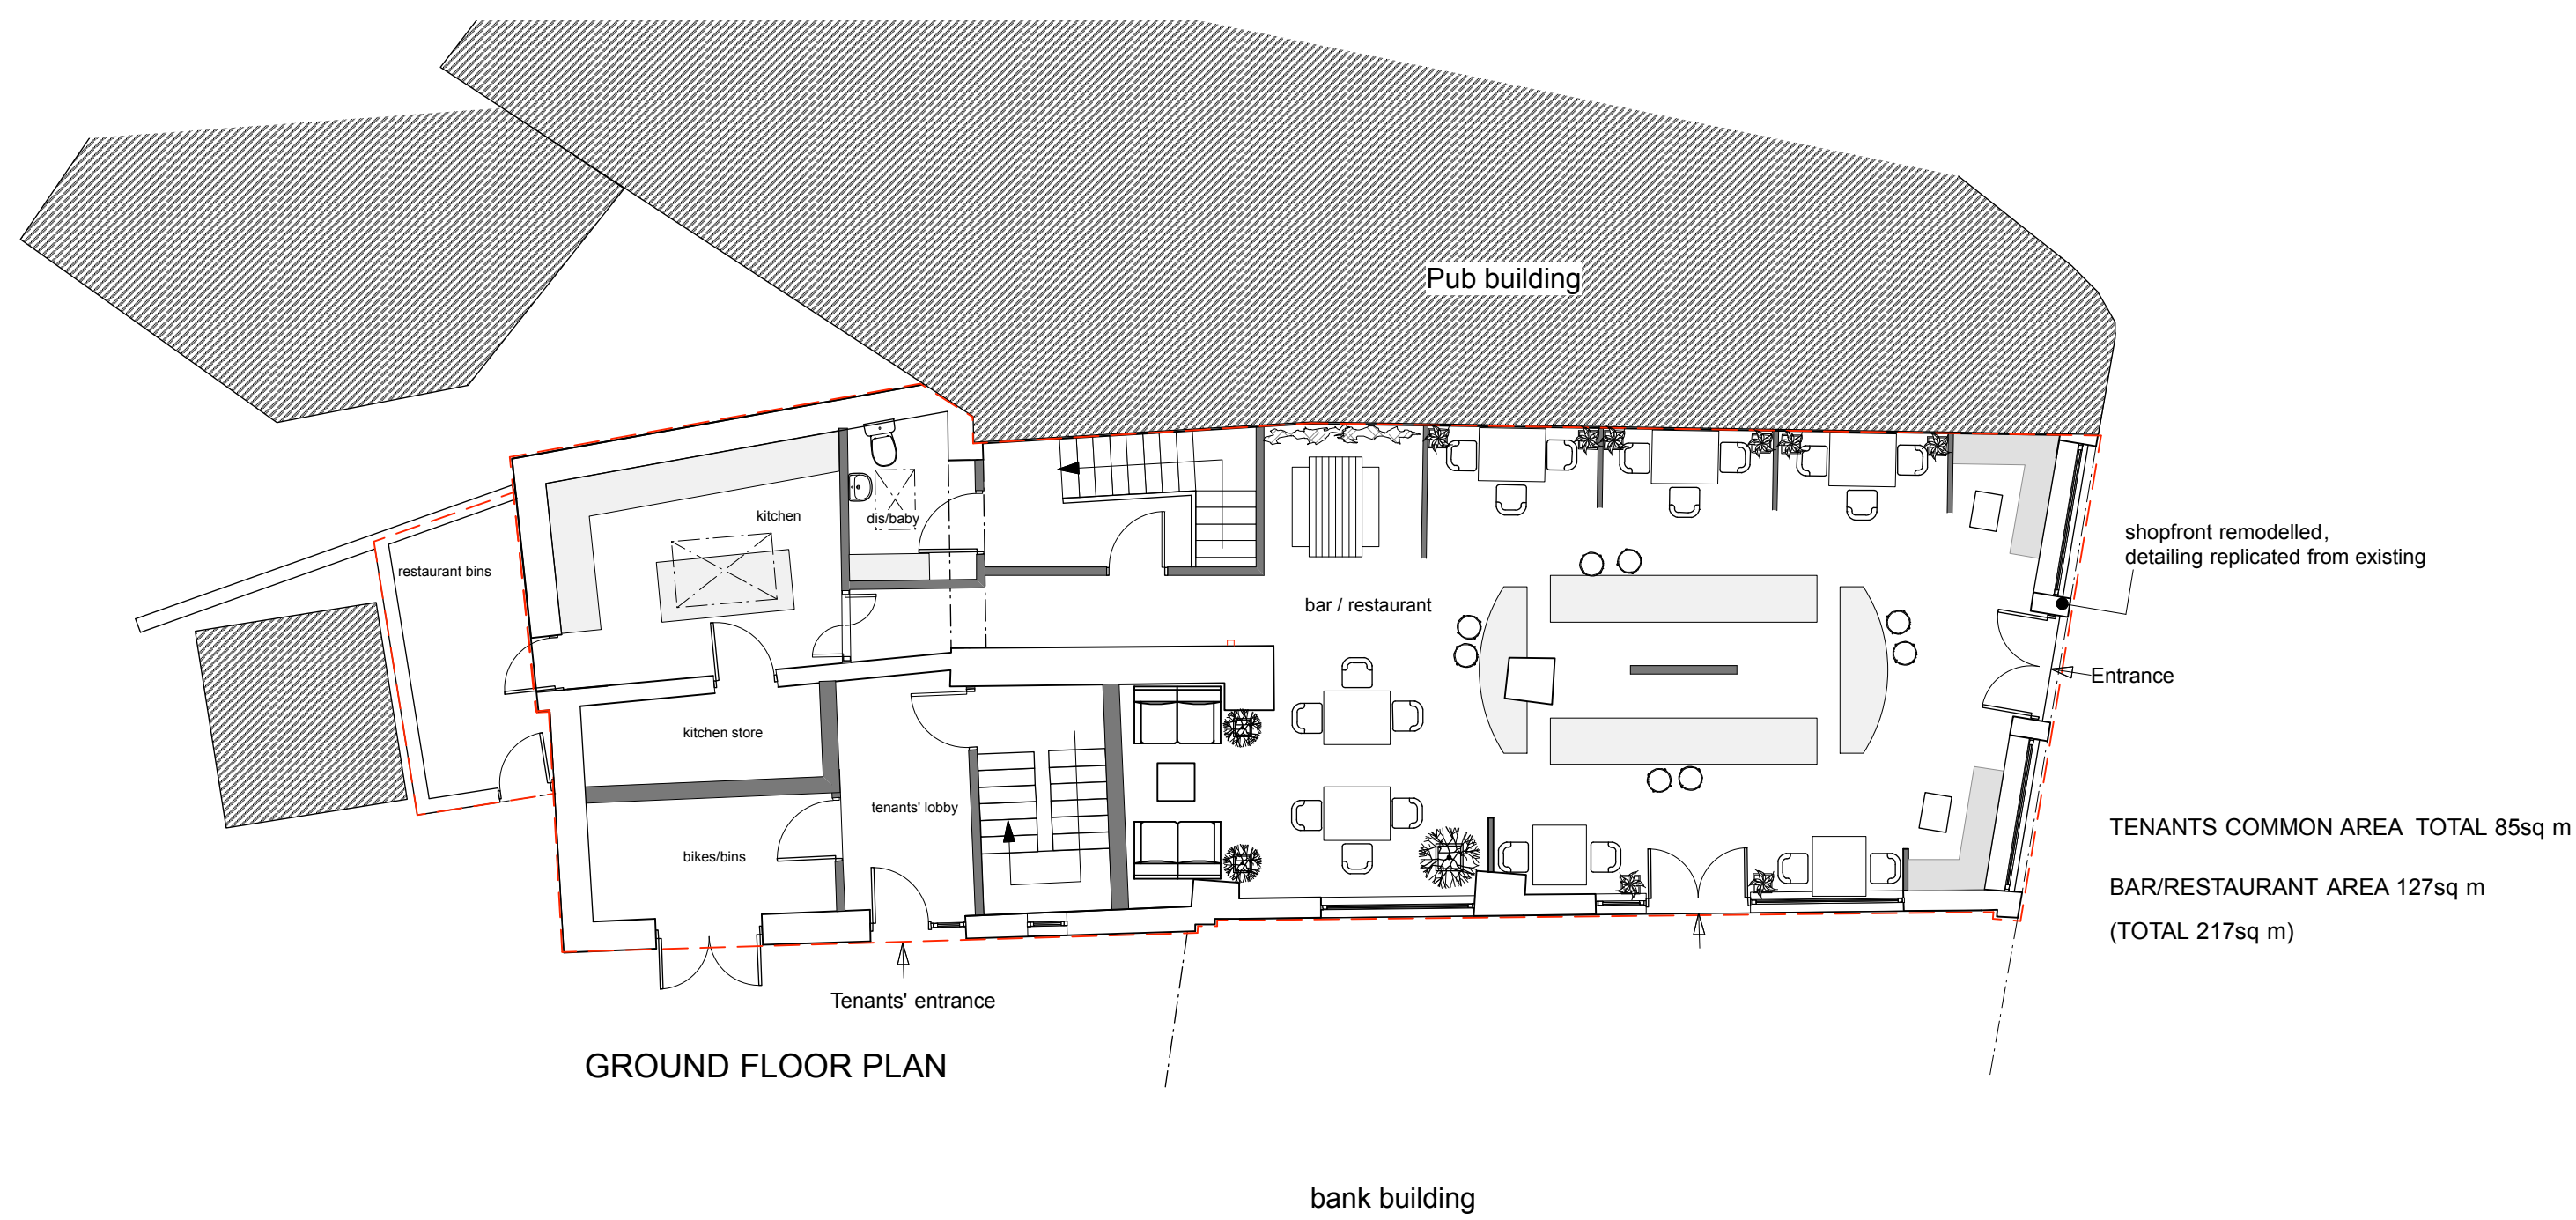
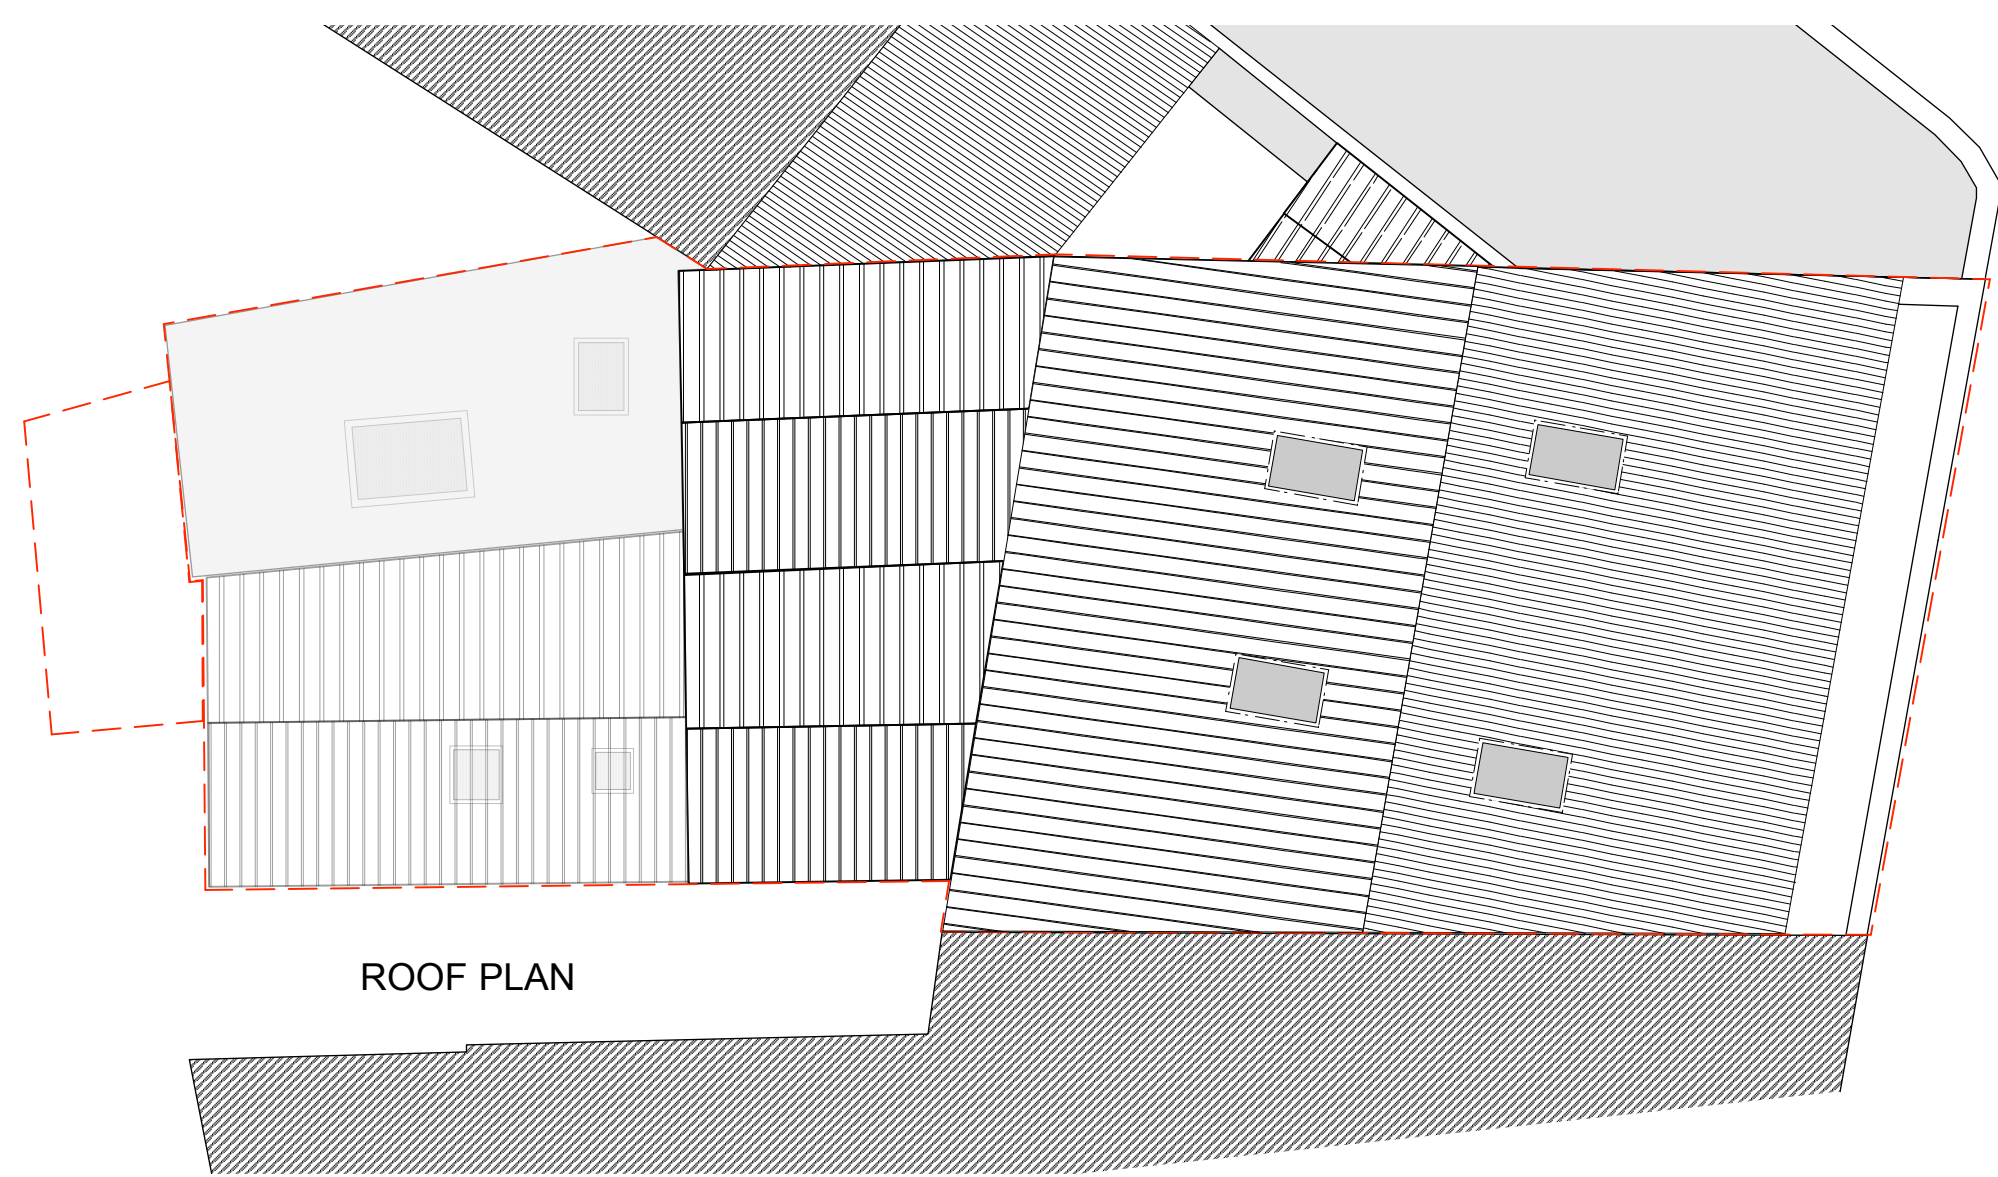


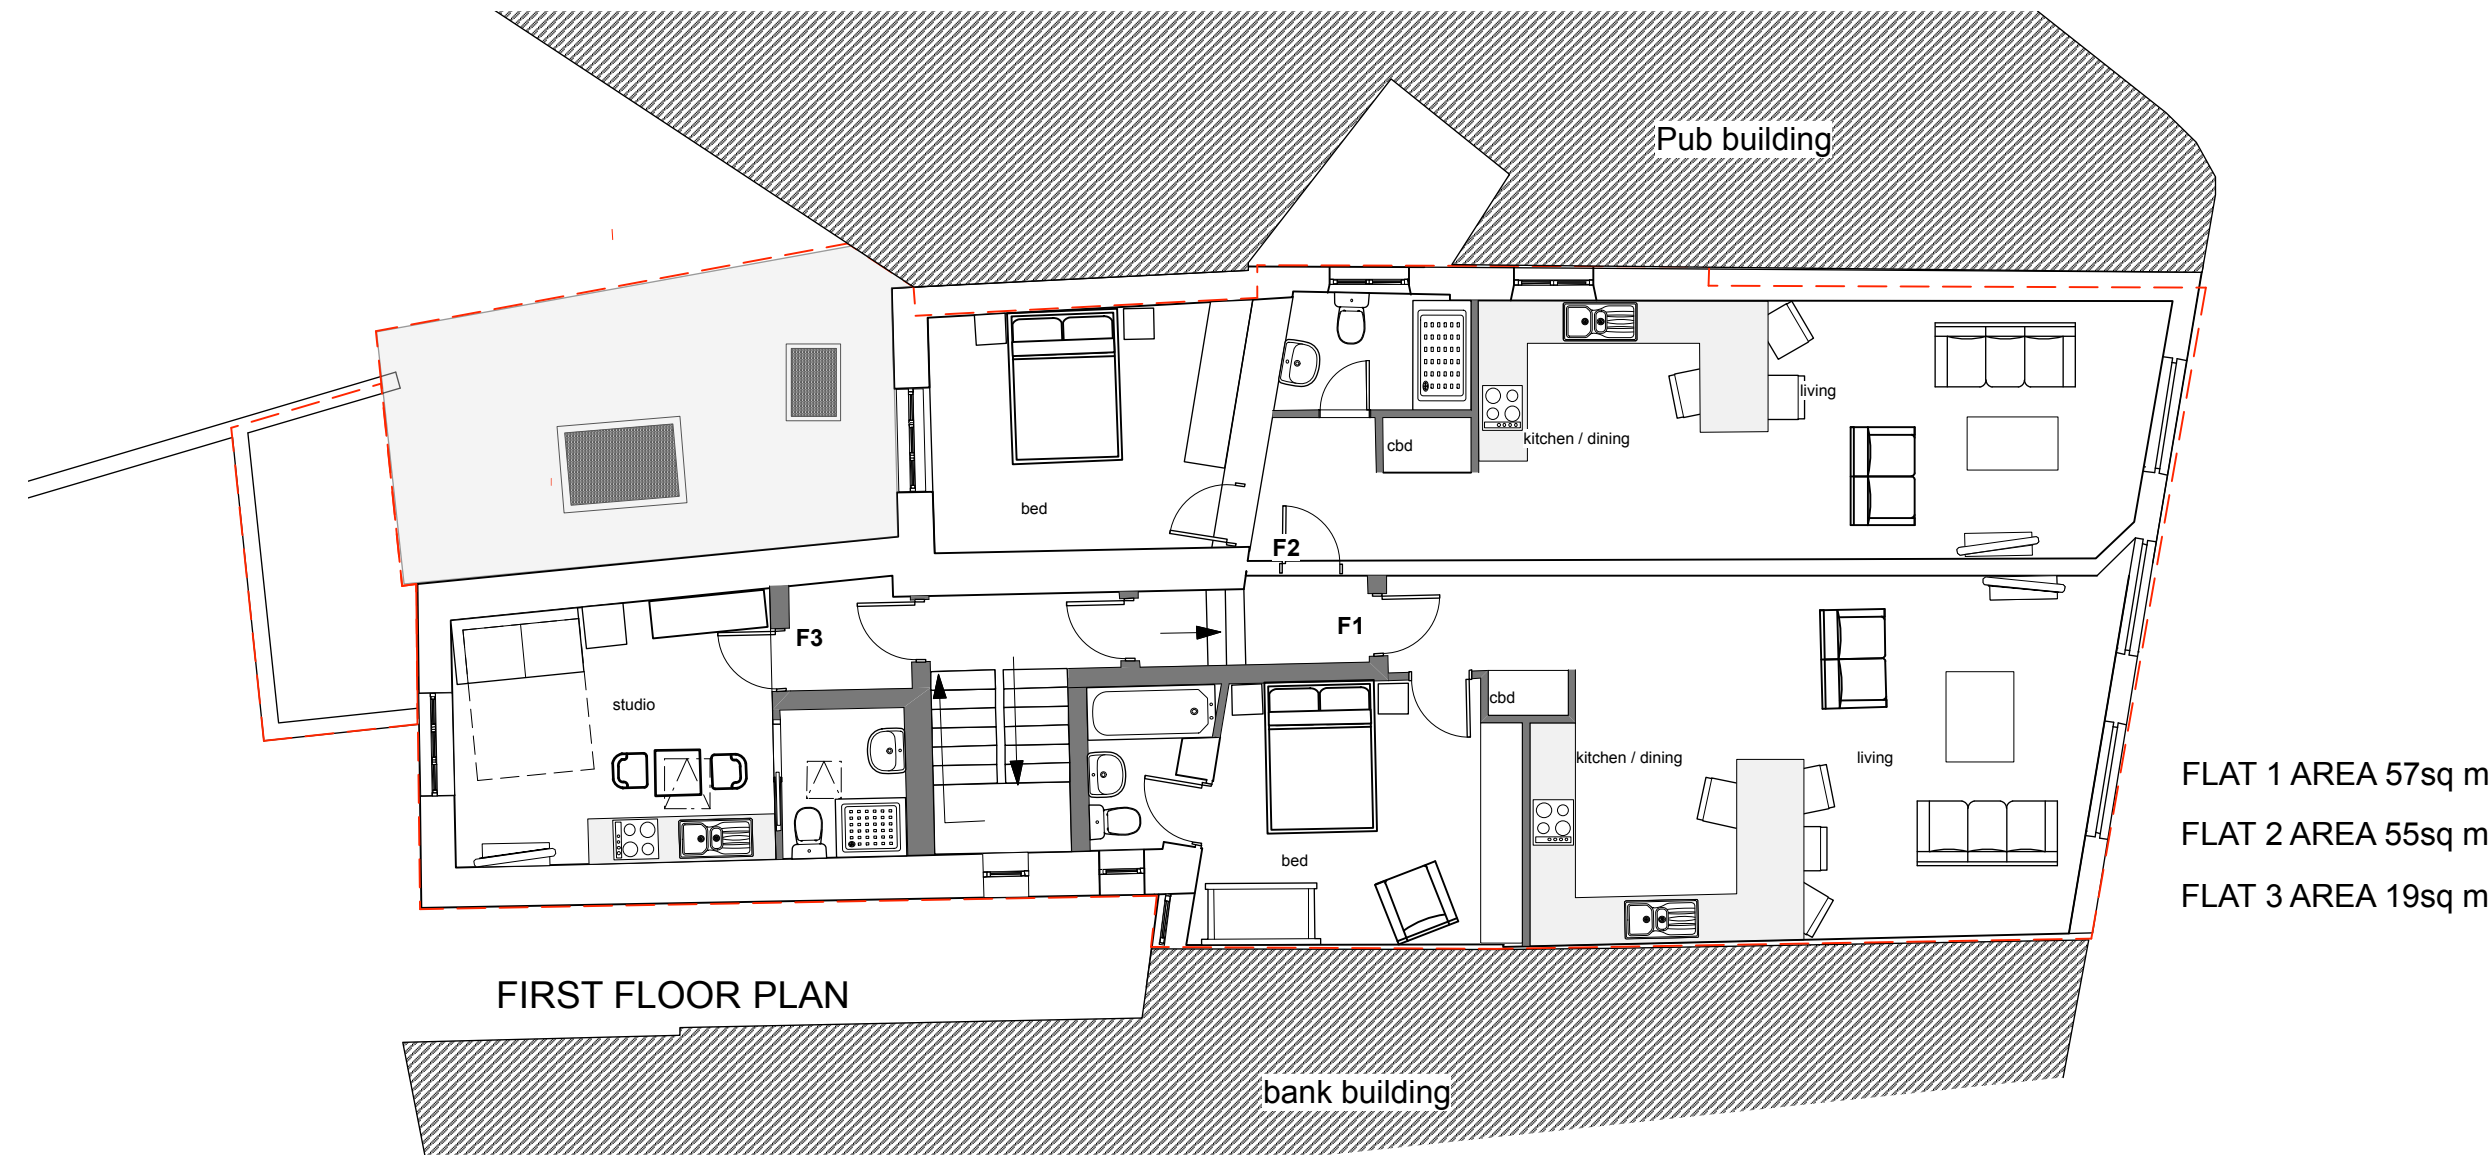

Revisions:	
A 27/01/22	adjoining pub info added, rear roof amended
B 28/02/22	corrections to survey information
C 08/03/22	site boundary outline amended; windows added to tenants' staircase
D 28/07/22	bat box and sparrow terrace added
E 15/09/22	party wall parapet/front dormer edge/rear roof edge to north corrected
F 04/11/22	ground floor shop front and side windows amended; loft plan dormers reduced, flats 4&5 remodelled
G 16/11/22	dormers removed
H 09/12/22	position of bat box moved to eastern elevation
☐ PRELIMINARY	☒ PLANNING
☐ COMMENTS	☐ BUILDING CONTROL
☐ INFORMATION	☐ WELSH WATER
PROJECT	
Proposed Renovation, 120/121 High Street Merthyr Tydfil	
TITLE As Proposed Plans and Elevations	
SCALE 1:100 @ A1	
PROJECT NUMBER	DRAWN
DATE	CHECKED
DRAWING NUMBER PL 02	REVISION H