


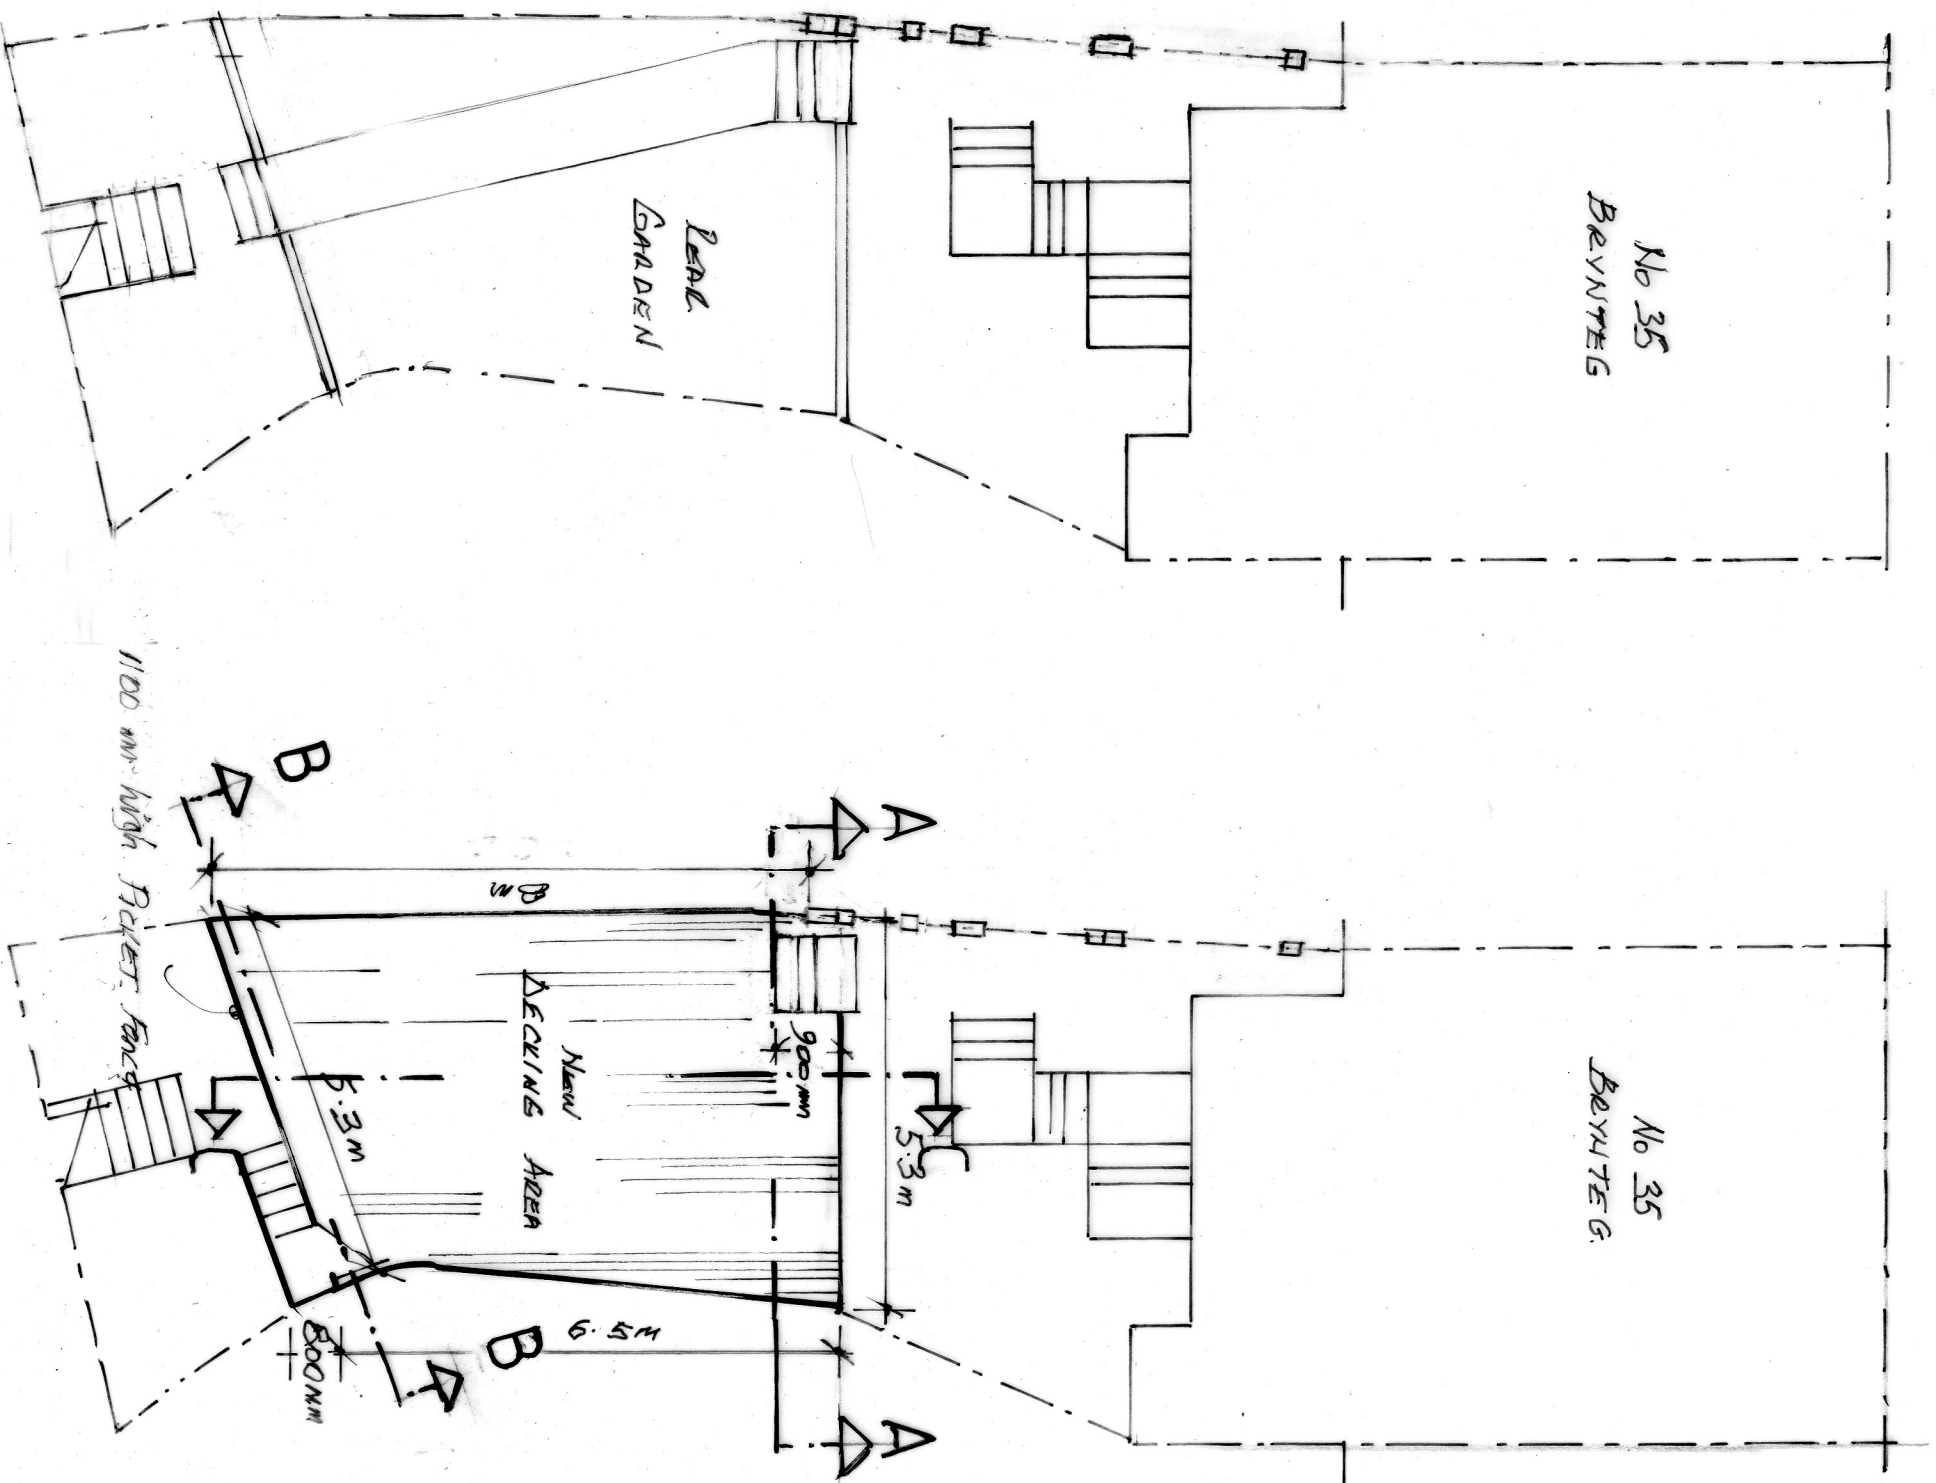

EXIST BLOCK PLAN.

PROP BLOCK PLAN.

SCALE-1:100.