



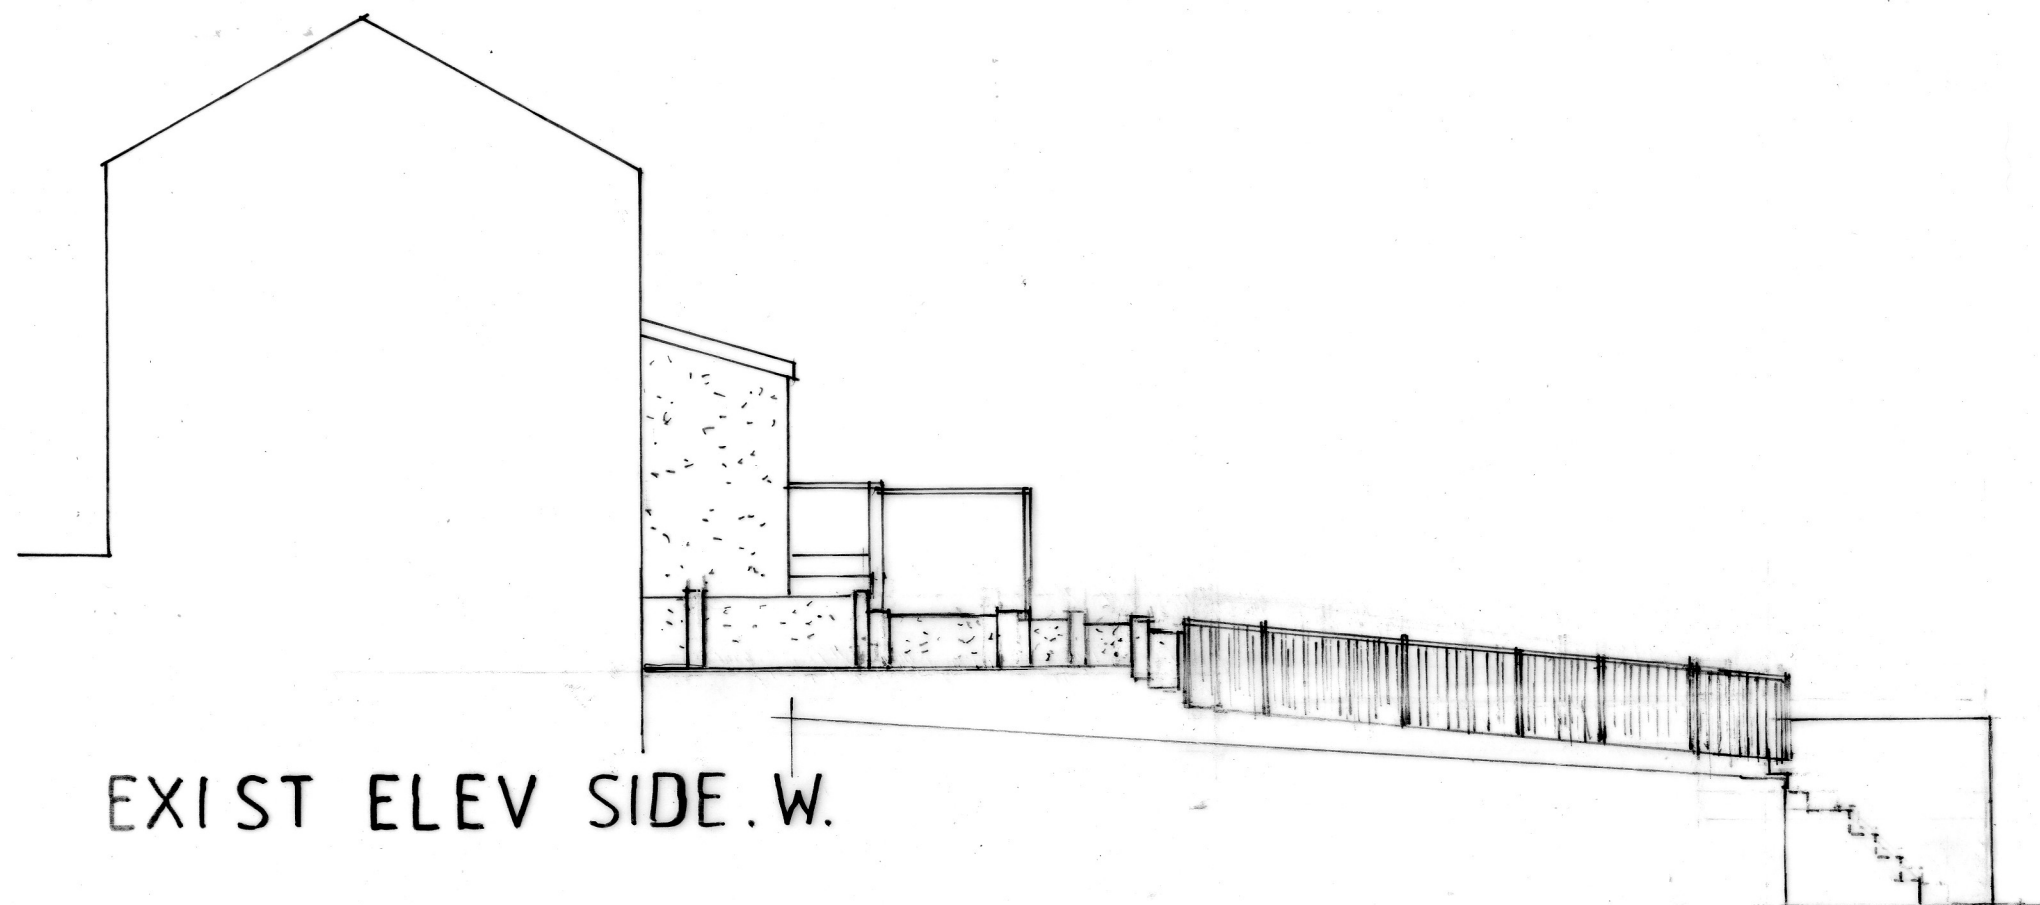

EXIST ELEV SIDE.W.

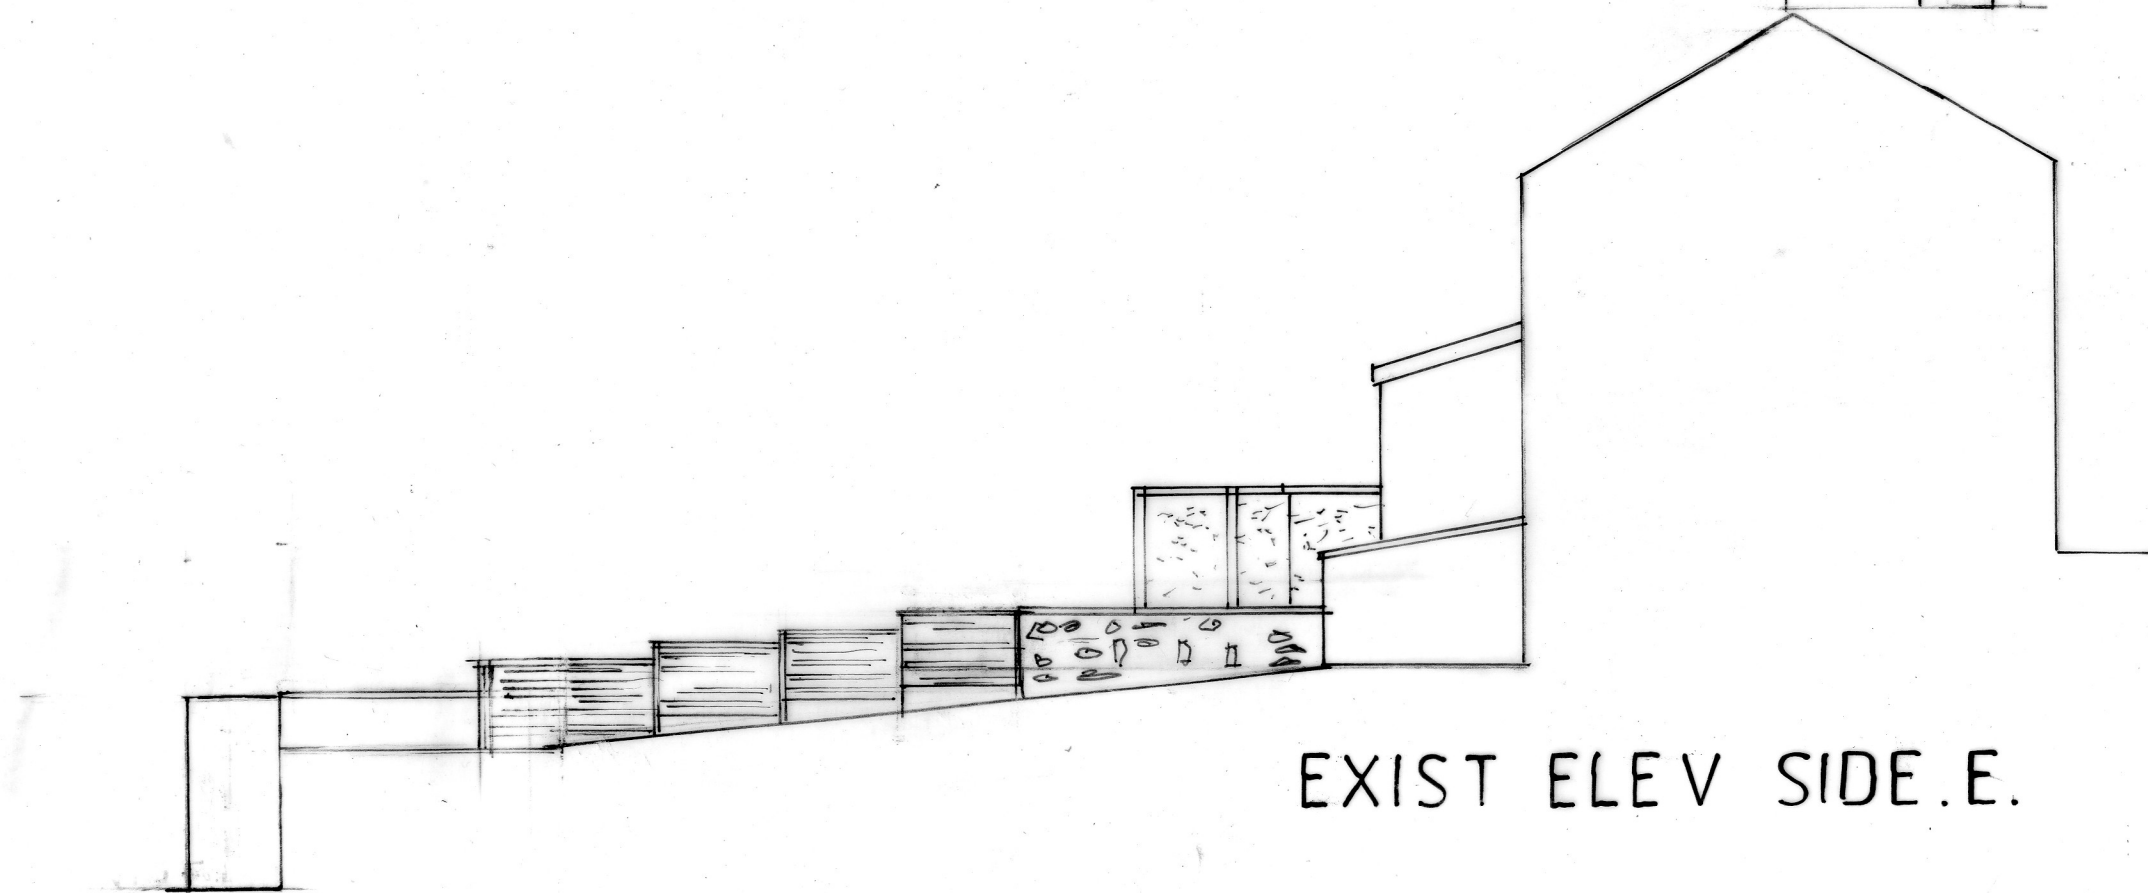

EXIST ELEV SIDE.E.

SCALE - 1:100.