



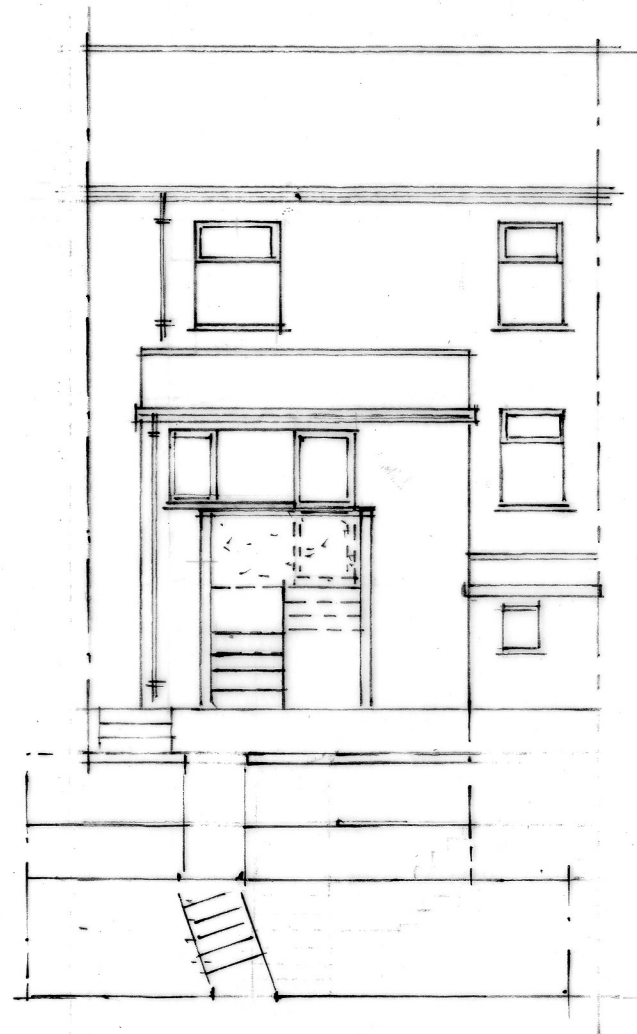

EXIST REAR ELEV. S.

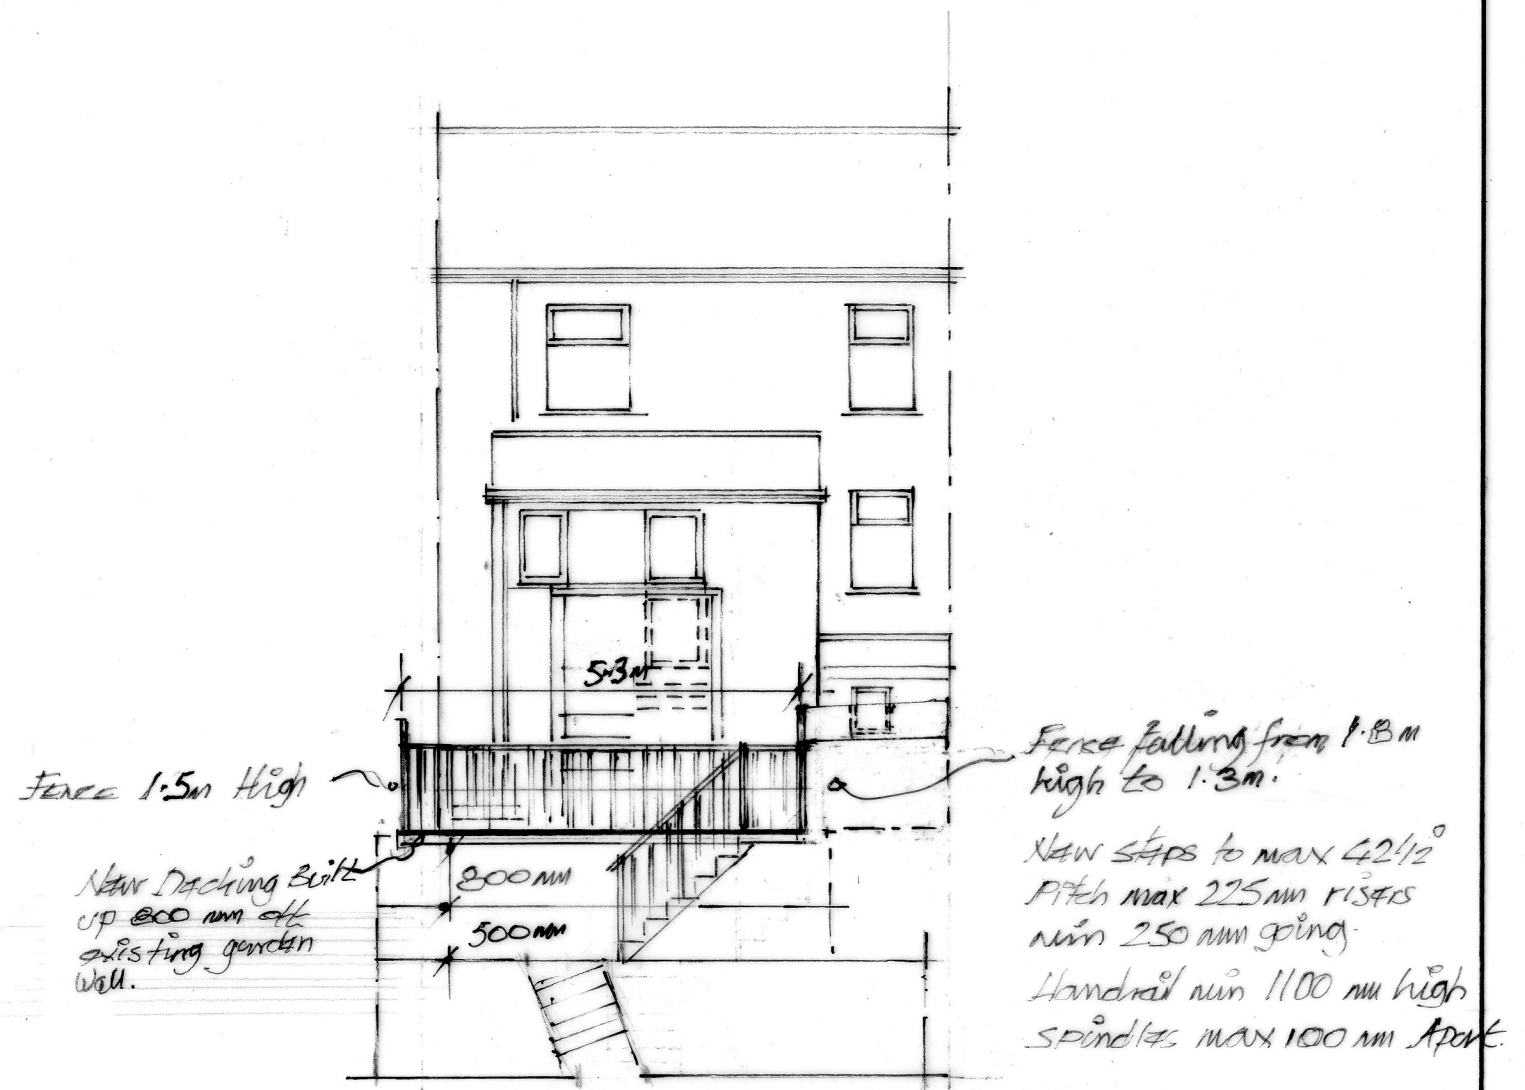

PROP REAR ELEV. S.

SCALE-1:100.