



100mm x 25mm Tonalised boards on
75mm x 25mm Tonalised Posts Screwed and
Plugged into existing Pier.

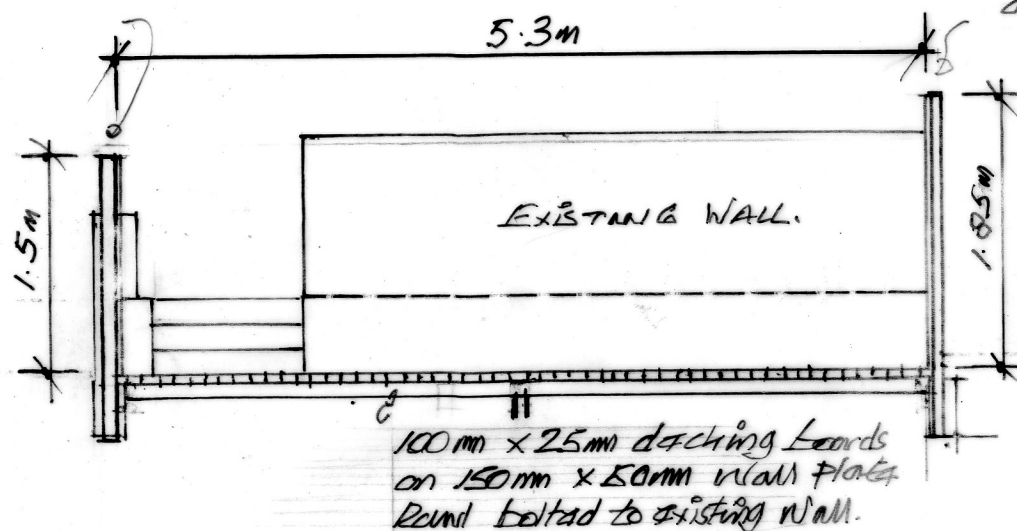


CROSS SECT A-A

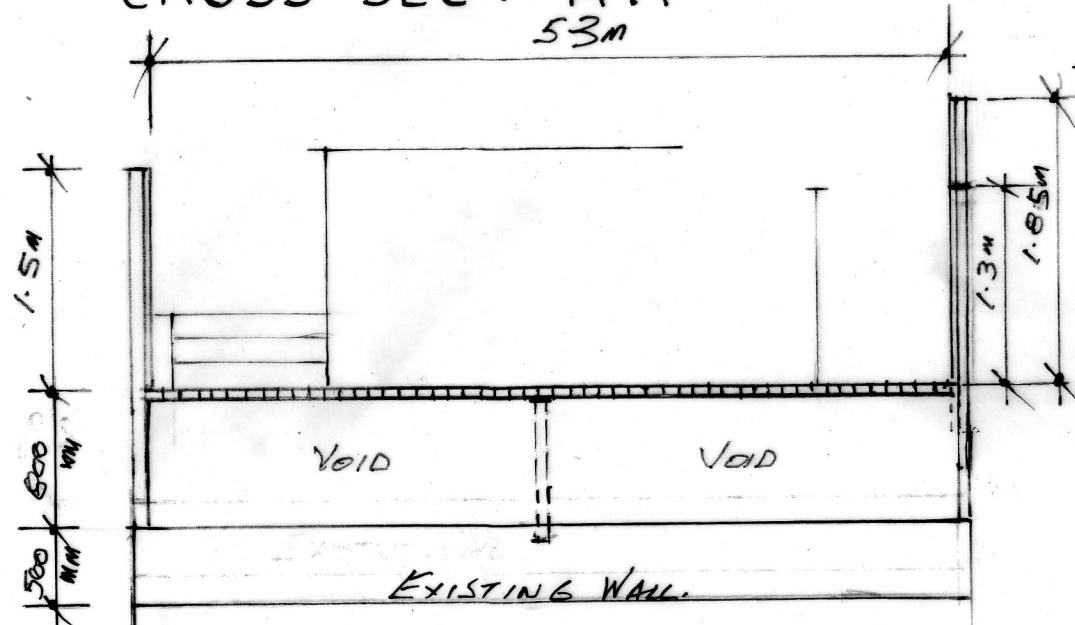

CROSS SECT B-B

100mm x 25mm Tonalised boards on
25mm x 25mm Tonalised Posts Screwed
and Plugged into existing wall.

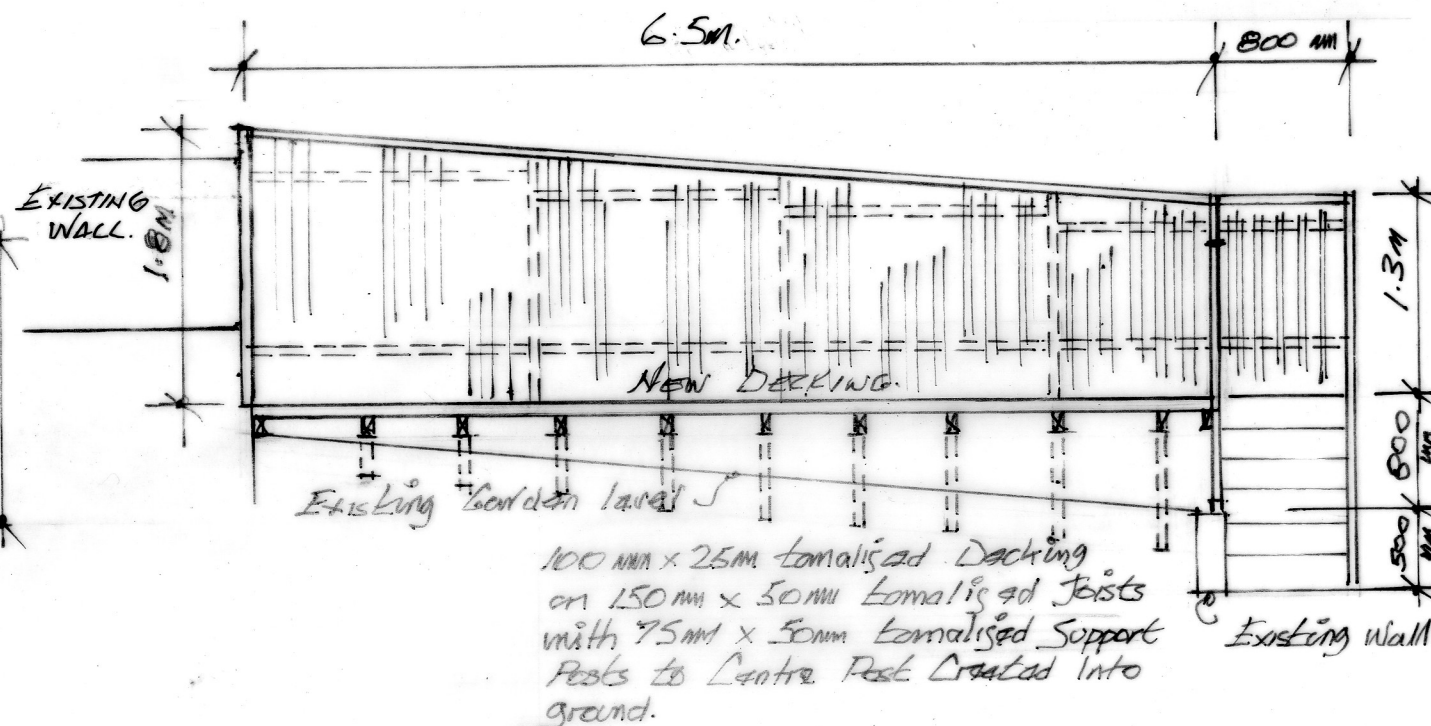

CROSS SECT C-C

SCALE - 1:50.