




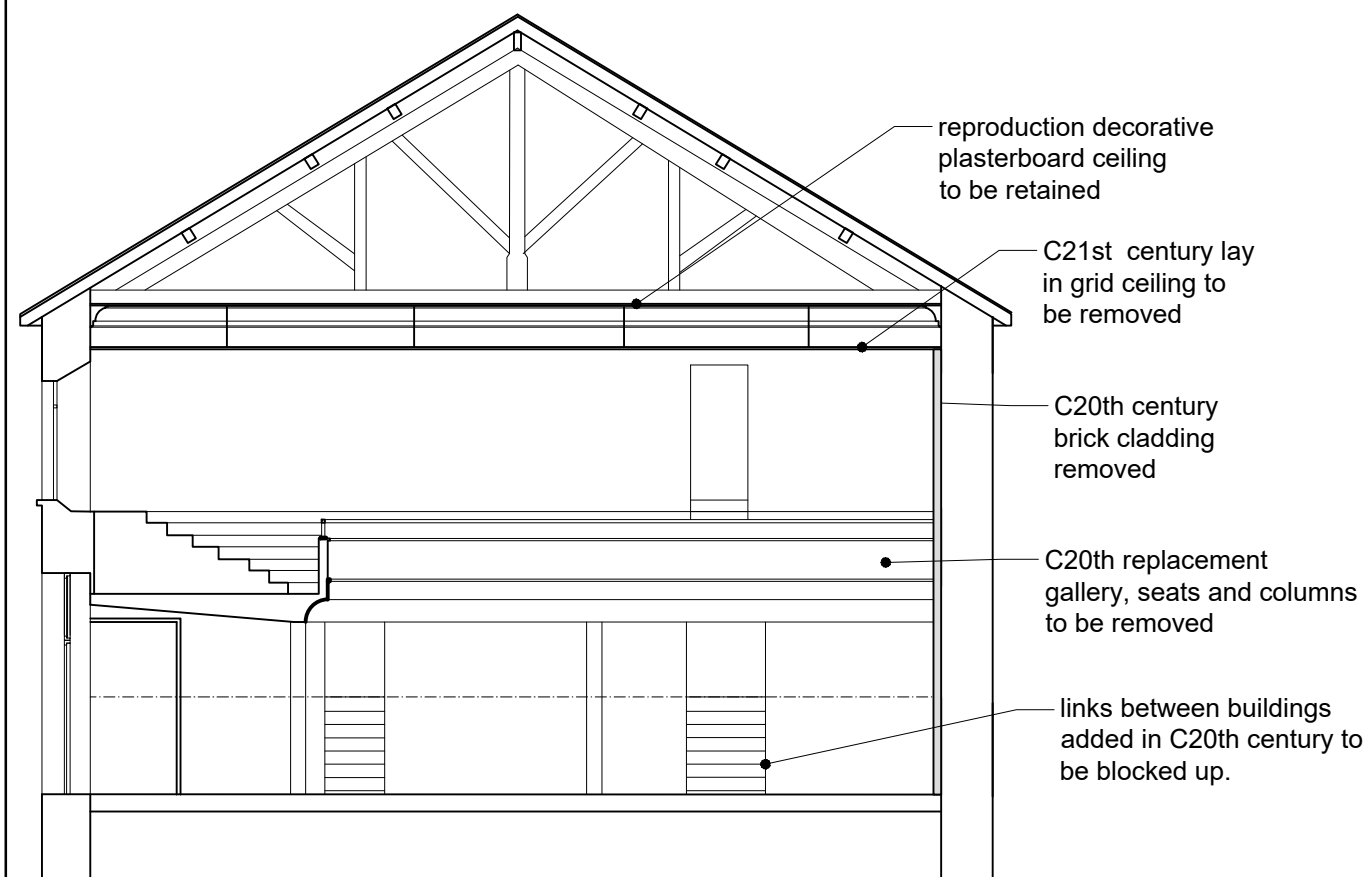


1 EXISTING SECTION C-C
Scale: 1:100

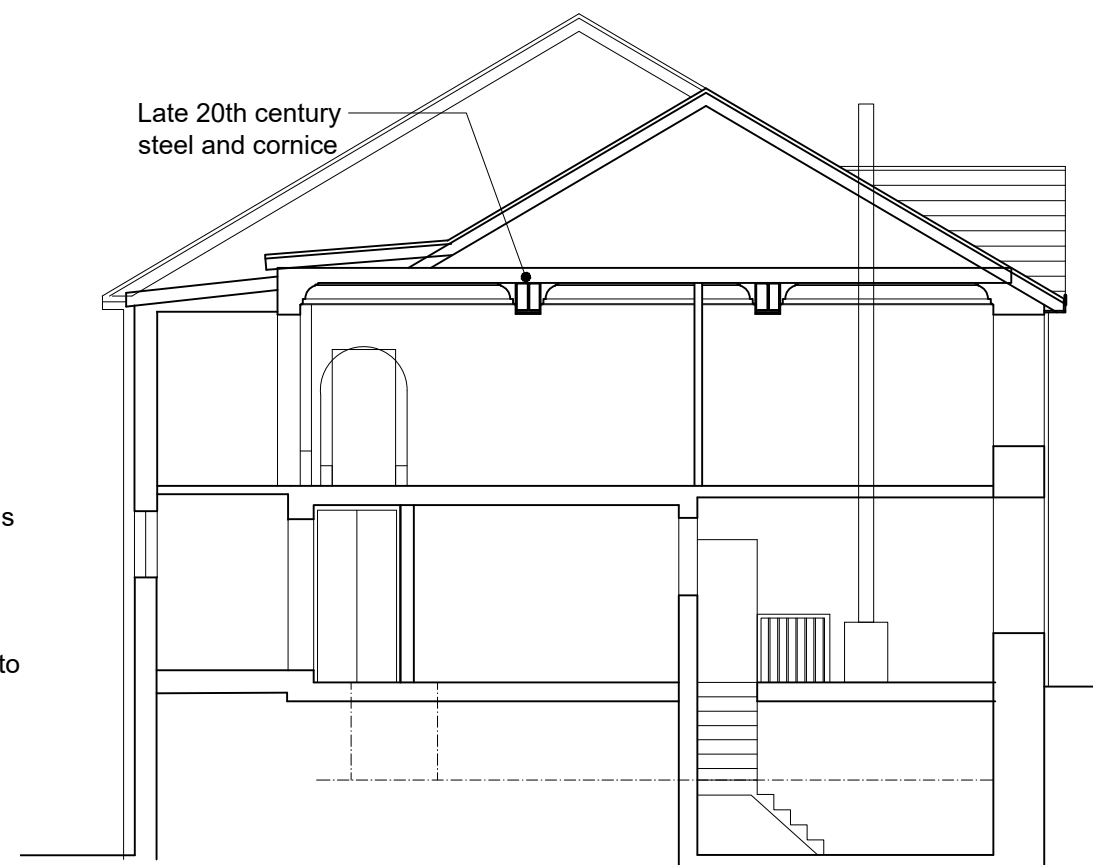

2 EXISTING SECTION D-D
Scale: 1:100

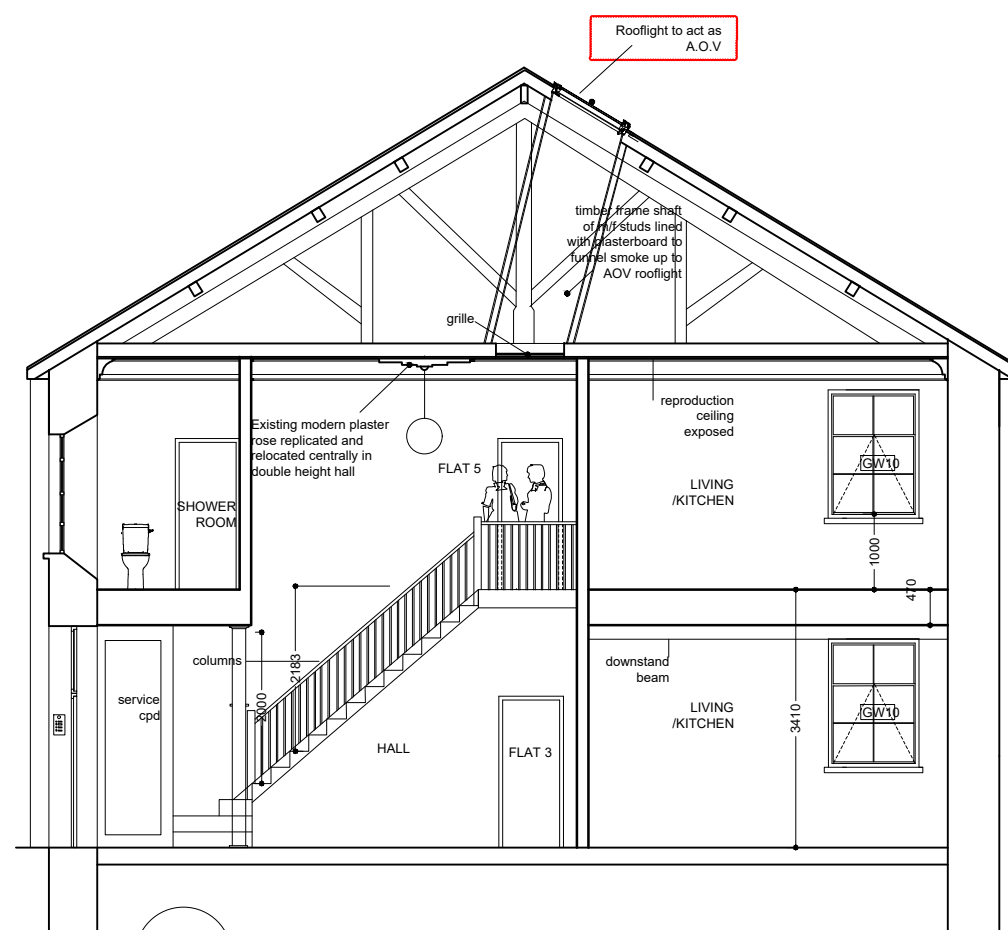

1 PROPOSED SECTION C-C
Scale: 1:100

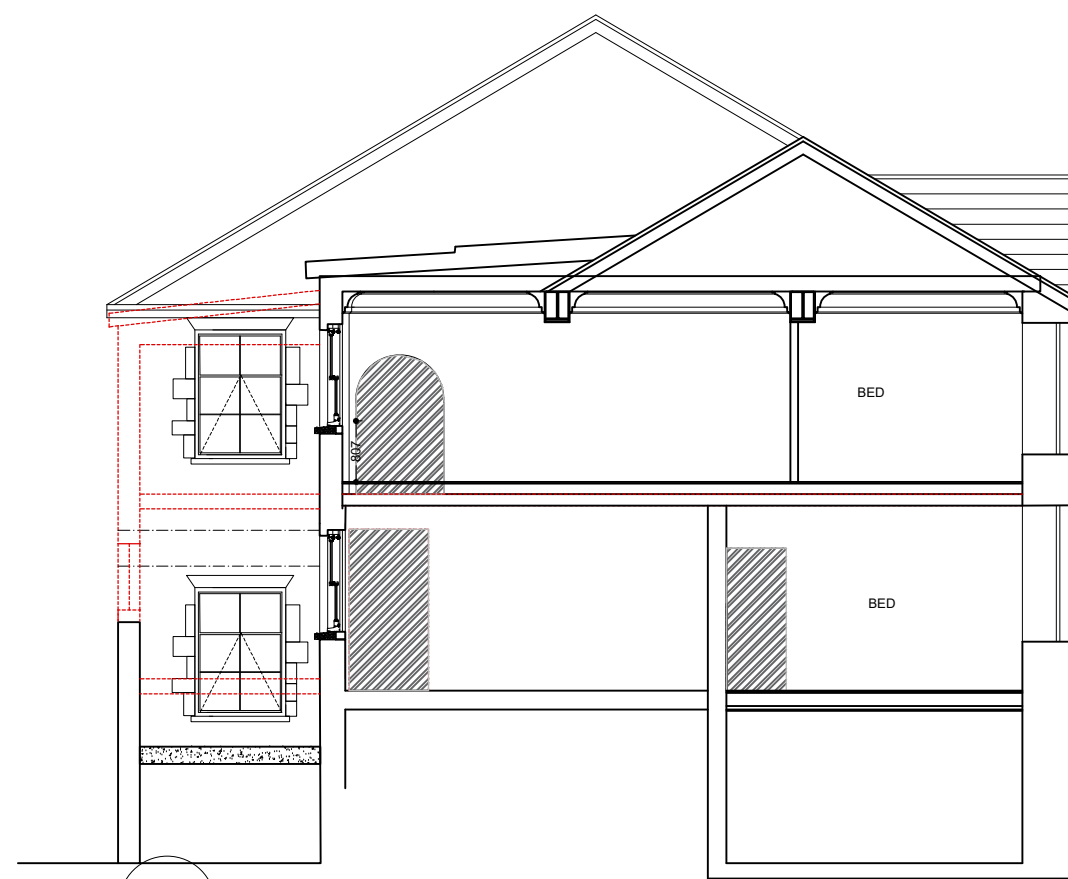


2 PROPOSED SECTION D-D
Scale: 1:100

All dimensions to be checked on site prior to construction or manufacture. Do not scale from this drawing. Refer also to written specification of works where applicable. Any discrepancies to be verified with Architects prior to commencement of works.

This drawing is the property of DRY Architects Limited. They reserve copyright, and the drawing issued on the condition that it is not retained by any unauthorised person. It may not be reproduced or disclosed, either wholly or in part without written consent from DRY Architects Limited.

REVISION:	DESCRIPTION:	DATE:
P1	ISSUED FOR PLANNING	MAY 2019
P2	WINDOWS TO REAR OF NO.20 AMENDED	JUNE 2019
P3	SECTIONS ADJUSTED	JULY 2019
P4	AOV duct/shaft shown	SEPT 2019
P5	Cupola removed , rooflight added	JAN 2020

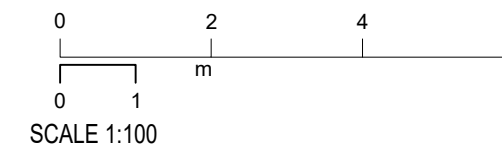

PLANNING

DRY ARCHITECTS

PROJECT: KINGDOM HALL AND 20 NEWCASTLE STREET

MERTHYR TYDFIL

CLIENT: XL PROPERTY LTD

DRAWING: EXISTING AND PROPOSED SECTIONS C-C & D-D

DATE: MARCH 2019

SCALE: 1:100 @ A3

DWG. NO: 9433/11

REVISION: P5

CHARTERED ARCHITECTS
ADDRESS: 48 Charlotte Street, London, W1T2NS
TEL: 0207 221 6161 FAX: 0207 243 6134
EMAIL: info@dryarchitects.co.uk WEB: www.dryarchitects.co.uk