



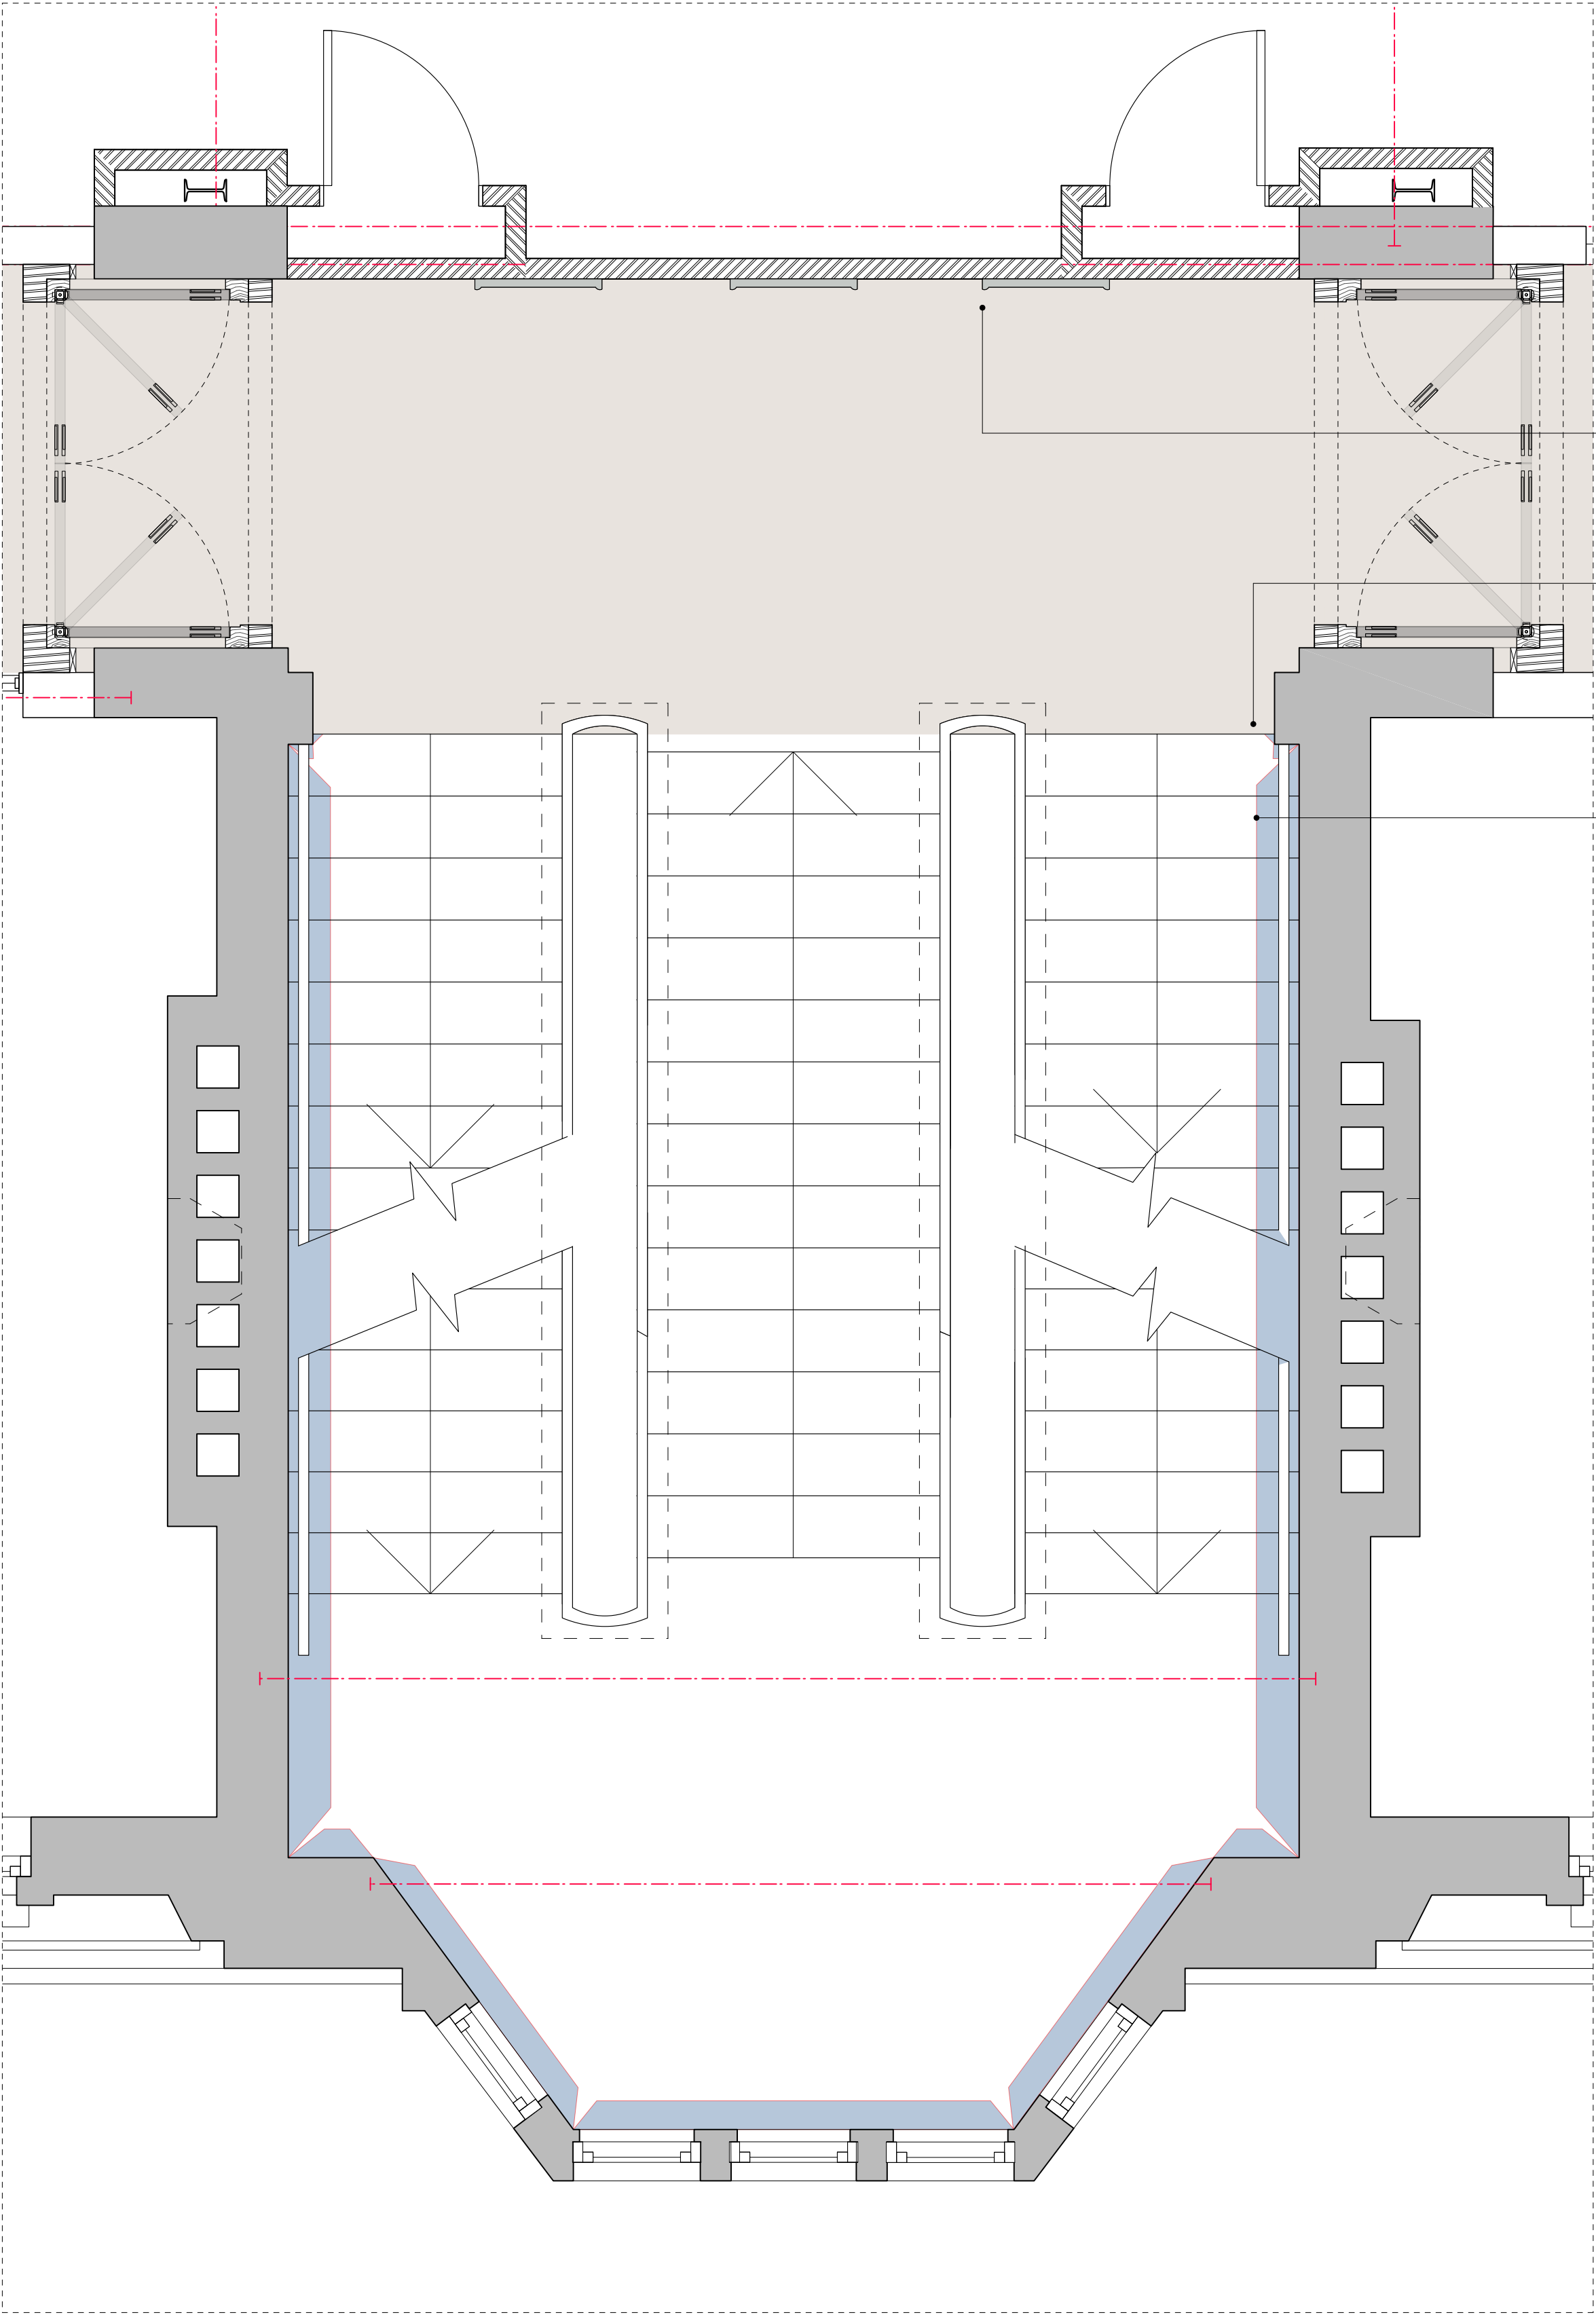

Gypsum Plaster

Traditional Hydraulic/ Lime plaster

Original ochre and black painted Scheme over traditional hydraulic/ lime plaster

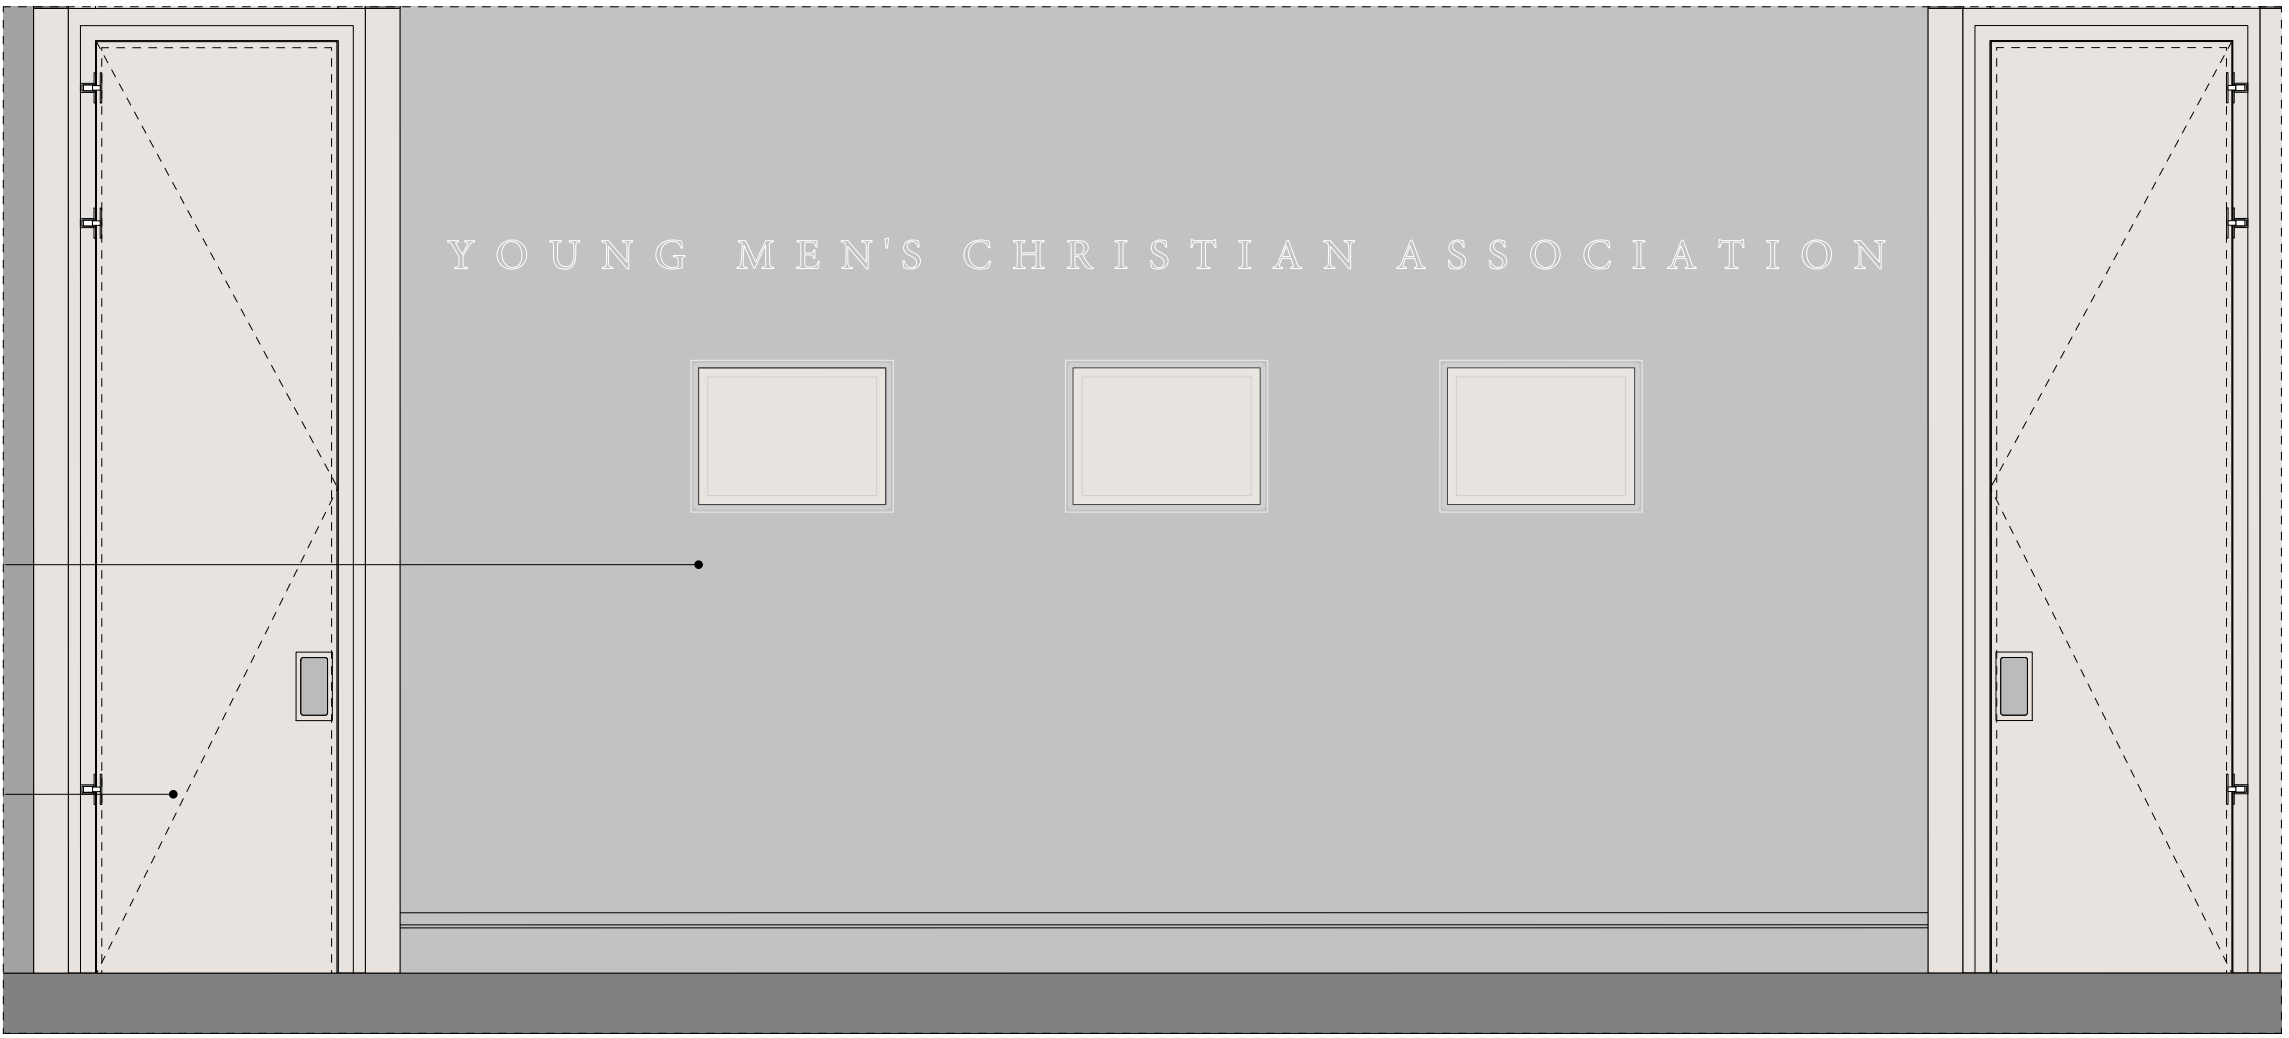

The three historic stone plaques relocated from the ground mid-landing

Harmon hinge door leaf (in open position) completely recessed back into the pocket when created by Wall nibs built on either sides, thus creating a clear passageway

A 568.1 INTERIOR ELEVATION: Central Entrance
SCALE 1:25 @ A1, 1:50 @ A3

- TRADITIONAL HYDRAULIC/ LIME PLASTER
- MODERN GYPSUM PLASTER

NO.	DATE	REVISION
CLIENT		
CHRT		
PROJECT		
YMCA Merthyr Tydfil		
DRAWING TITLE		
Proposed Front Glazed Screens & Doors		
DRAWN/CHECKED	SCALE	DATE
SK/KS	1:50	10.06.2016
DRAWING NO.		REV.
3510_A_568		

DO NOT SCALE FOR CONSTRUCTION PURPOSES • ALL DIMENSIONS TO BE CHECKED ON SITE • NOTIFY ARCHITECT OF ALL DISCREPANCIES • THIS DRAWING IS COPYRIGHT

Notes:

Responsibility is not accepted for errors made by others scaling from this drawing.

All construction information should be taken from figured dimensions only. Dimensions are in millimetres unless otherwise stated.

All dimensions and conditions are to be checked on site prior to preparing drawings or commencing any work.

Any variations or supplementary drawings are to be approved by The Architect.