


210053¹

PLANNING DEPARTMENT

19 FEB 2021

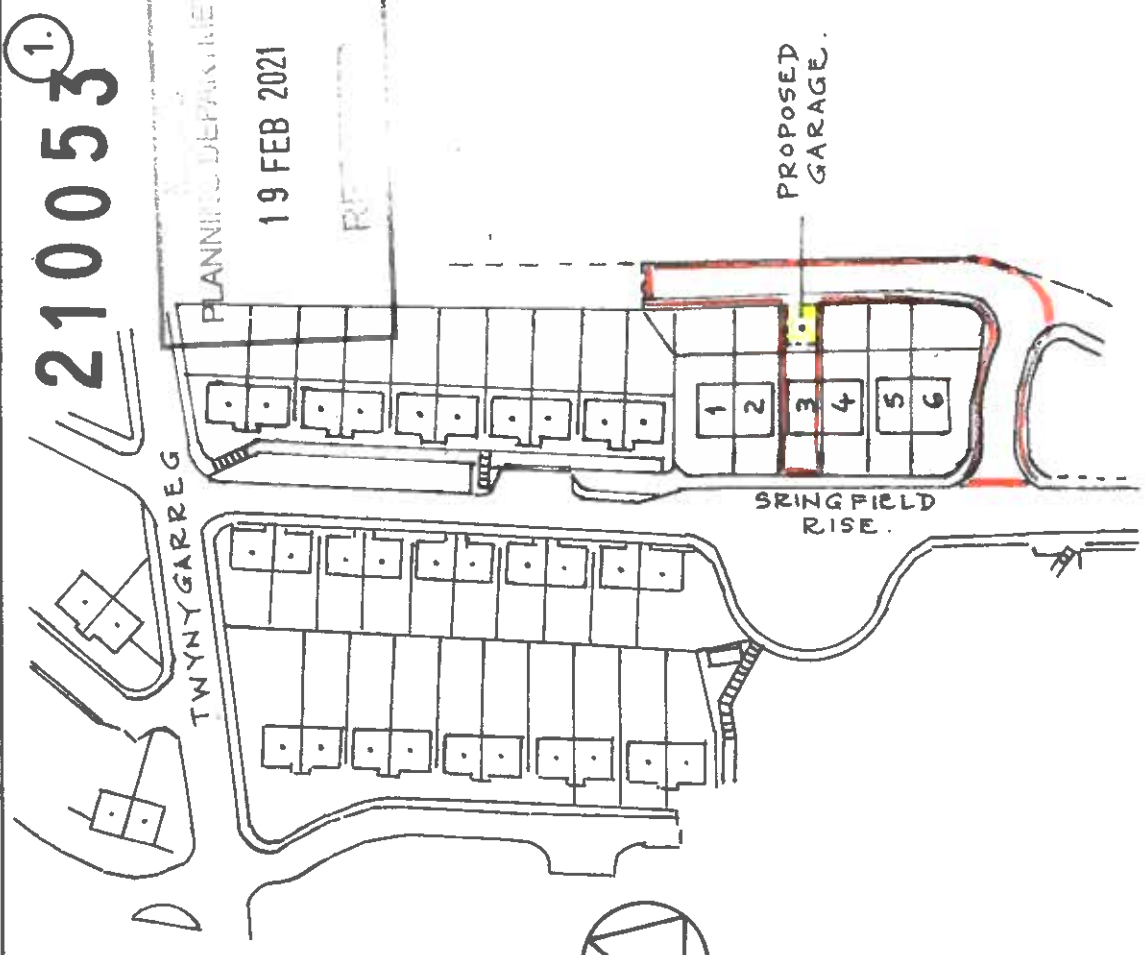


LOCATION PLAN. SCALE : 1 / 1250.

PROPOSED GARAGE to the REAR of
No. 3 SPRINGFIELD RISE,
TREHARRIS, CF46 5RD.


Sheet 1 of 4.
OFFICE COPY
PLEASE DO NOT
REMOVE

Sheet 2 of 4 : Proposed Garage and Notes.
Sheet 3 of 4 : Elevations.
Sheet 4 of 4 : Sections and Notes.

Applicant : Mr. Martin Luckwell.
Mobile : 07581 375 170.
Email : mluckwell@hotmail.co.uk

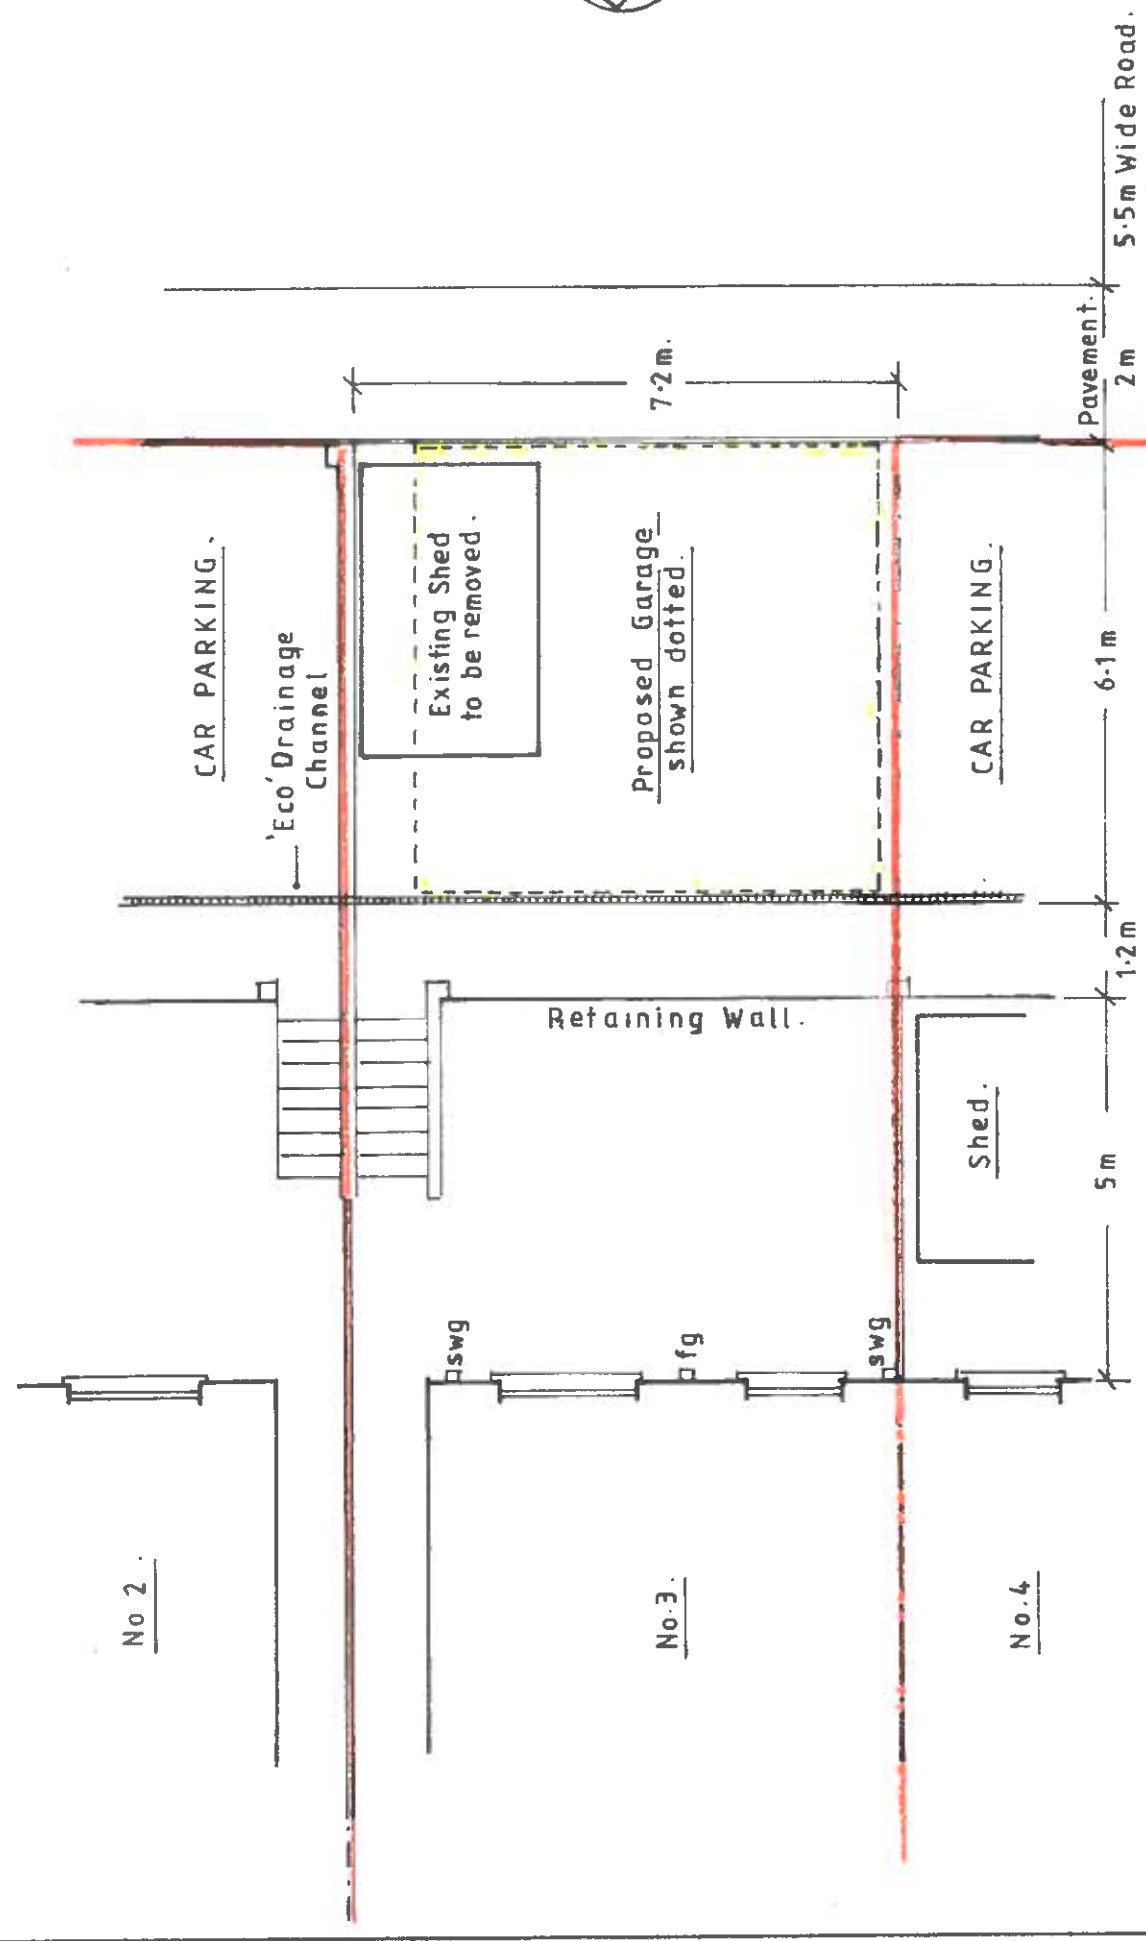

SITE PLAN. SCALE : 1 / 100.

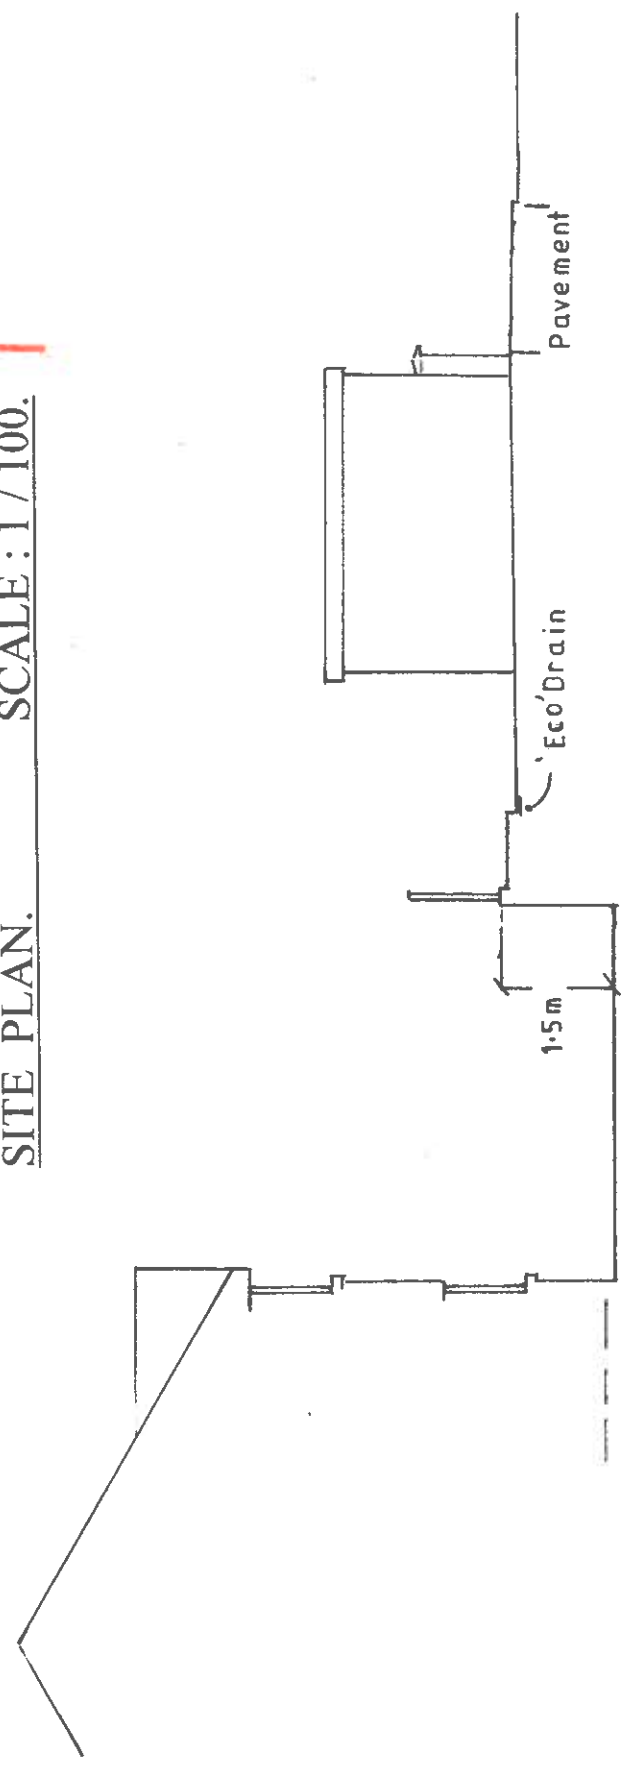

CROSS SECTION. 1 / 100.

Scales correct @ A3. The Party Wall Act – See Sheet 4.