


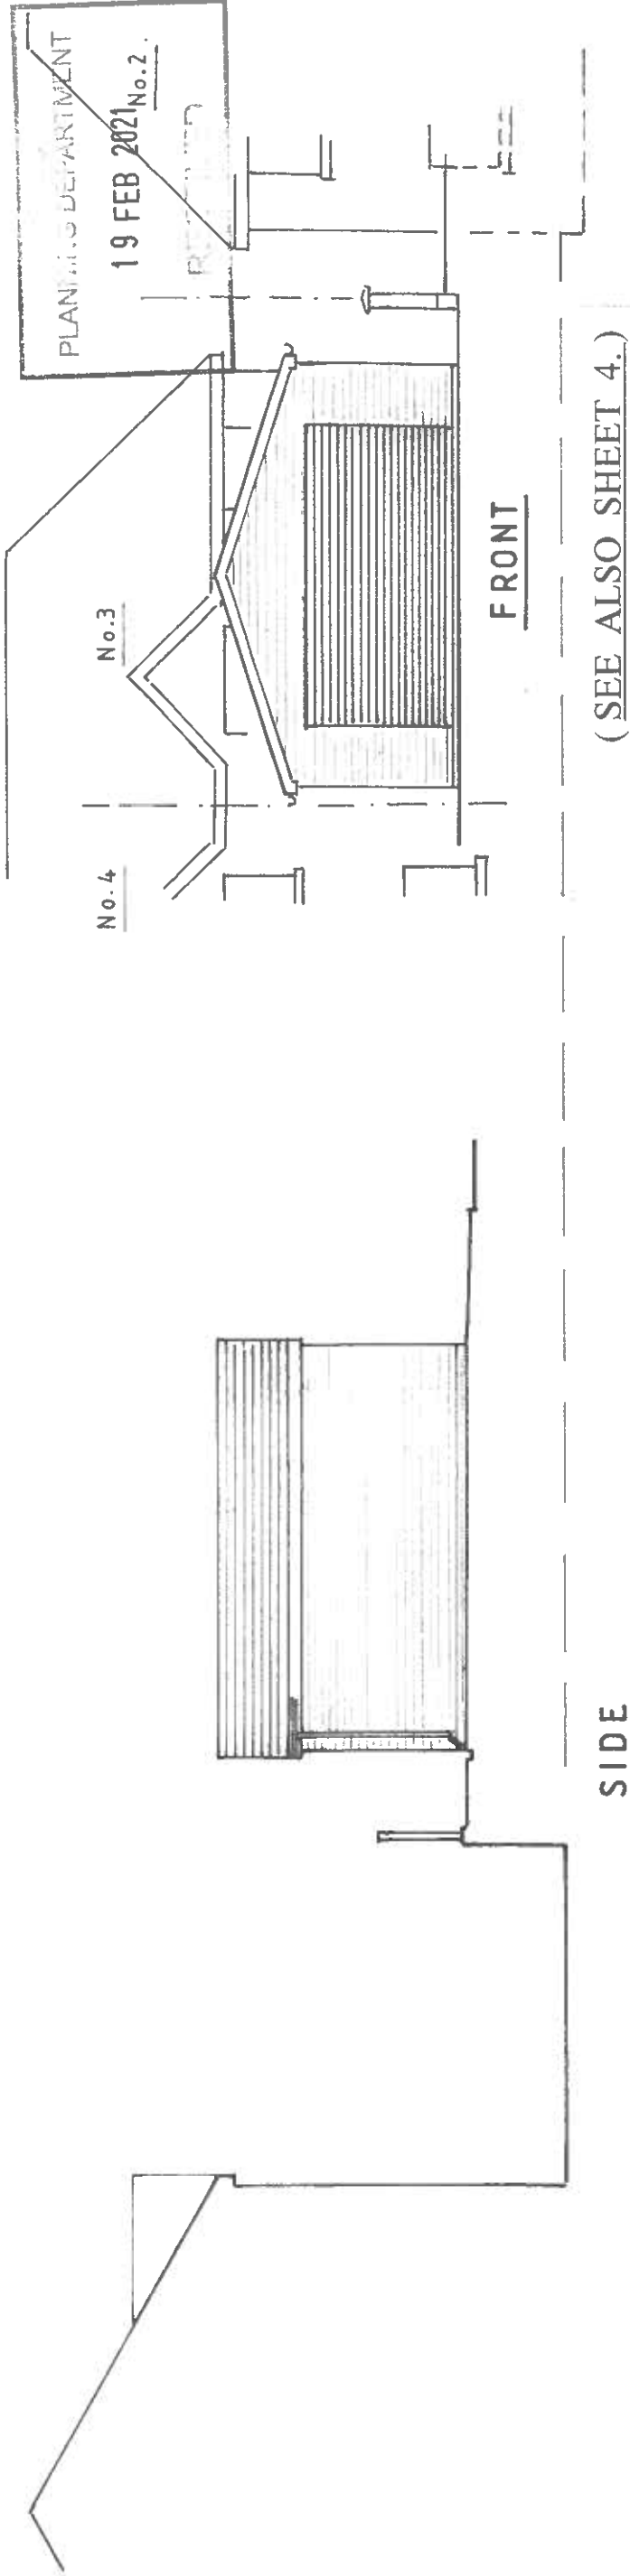


SIDE

FRONT

(SEE ALSO SHEET 4.)

Roof : Tiles to Match existing.
Walls : Face Bwk. to match existing
Windows : Double glazed white uPVC
to match existing.

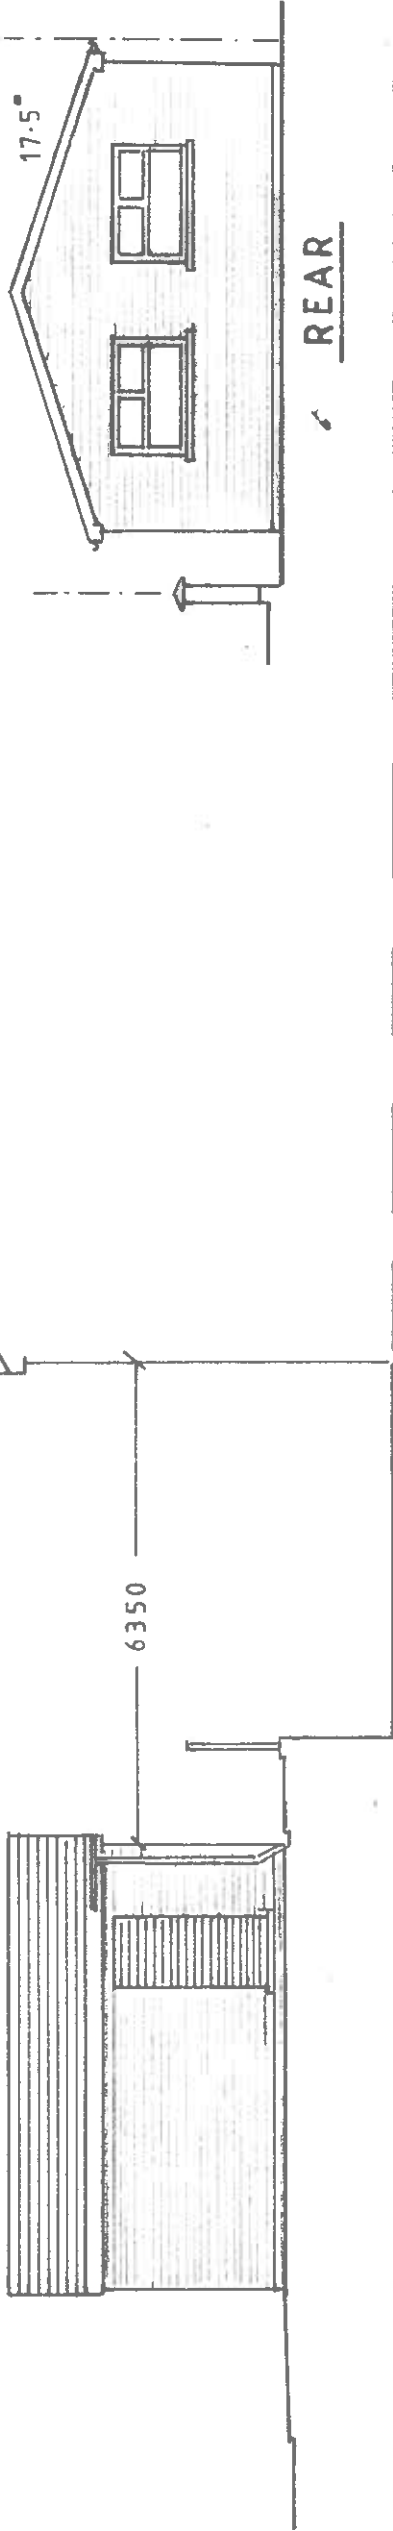

SIDE

REAR

17.5°

ELEVATIONS.

SCALE : 1 / 100.

Sheet 3 of 4.