



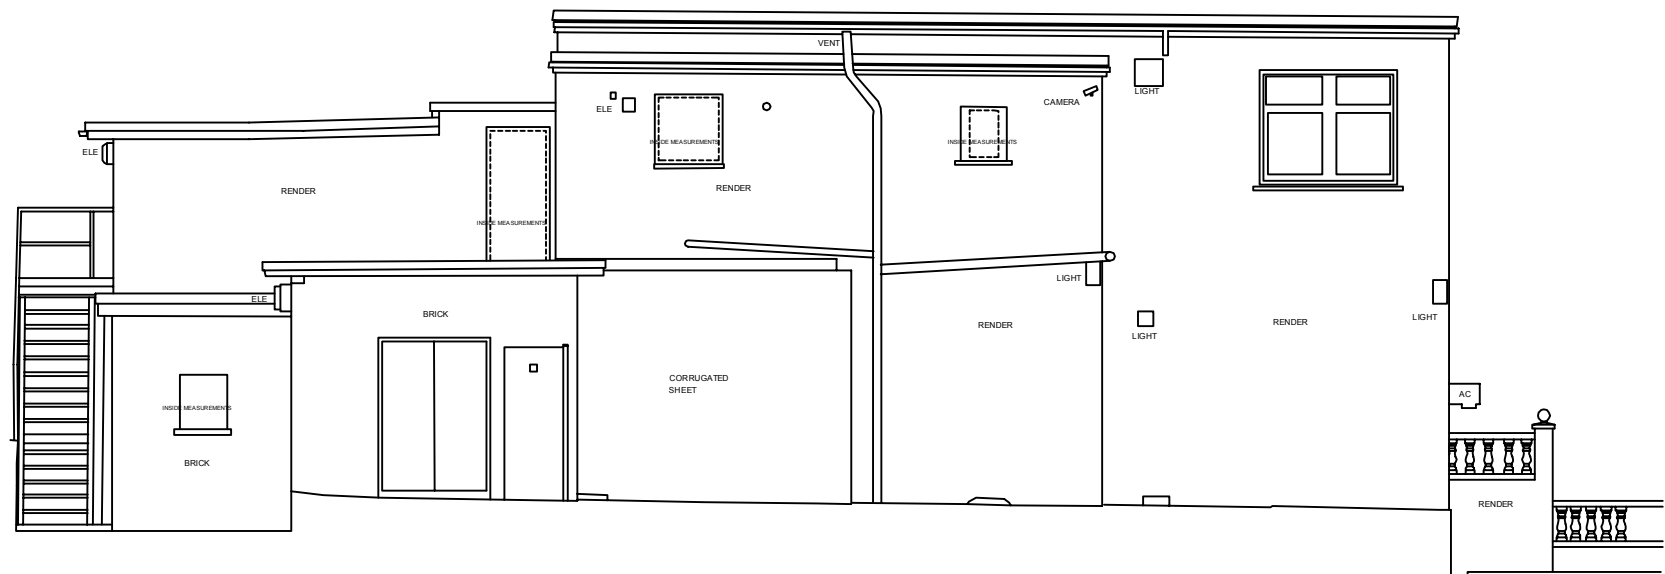

DATUM
143.00M

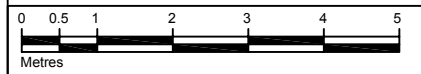

Rev	Description	Date	Initial
Project			
FORMER TREHARRIS RUGBY CLUB, TREHARRIS			
Title			
EXISTING SIDE ELEVATION (GENERALLY WEST)			
Date	NOV. 2022	Drawn	MIS
Scales(s)	1:100 @ A3	Issue	DRAFT
Dwg No	22/905/10DRAFT	Revision	
Disk: Treharris_BUILD.dwg			
 69 Walter Road, Swansea. SA1 4QA - Tel: 01792 648380			
This drawing and the works shown are the copyright of SGW Planning and may not be amended or reproduced without express written permission. No liability will be accepted for amendments made by a third party. Dimensions where shown should be read and not scaled. Dimensions where shown should be confirmed on site. Any discrepancies should be notified as soon as possible.			
A3			C