



DRAWING KEY
CHL = CEILING HEIGHT
FFL = FINISHED FLOOR LEVEL
SHH = SECOND HEIGHT
HHH = HEAD HEIGHT
SHH = SILL HEIGHT
USH = UNDERSIDE

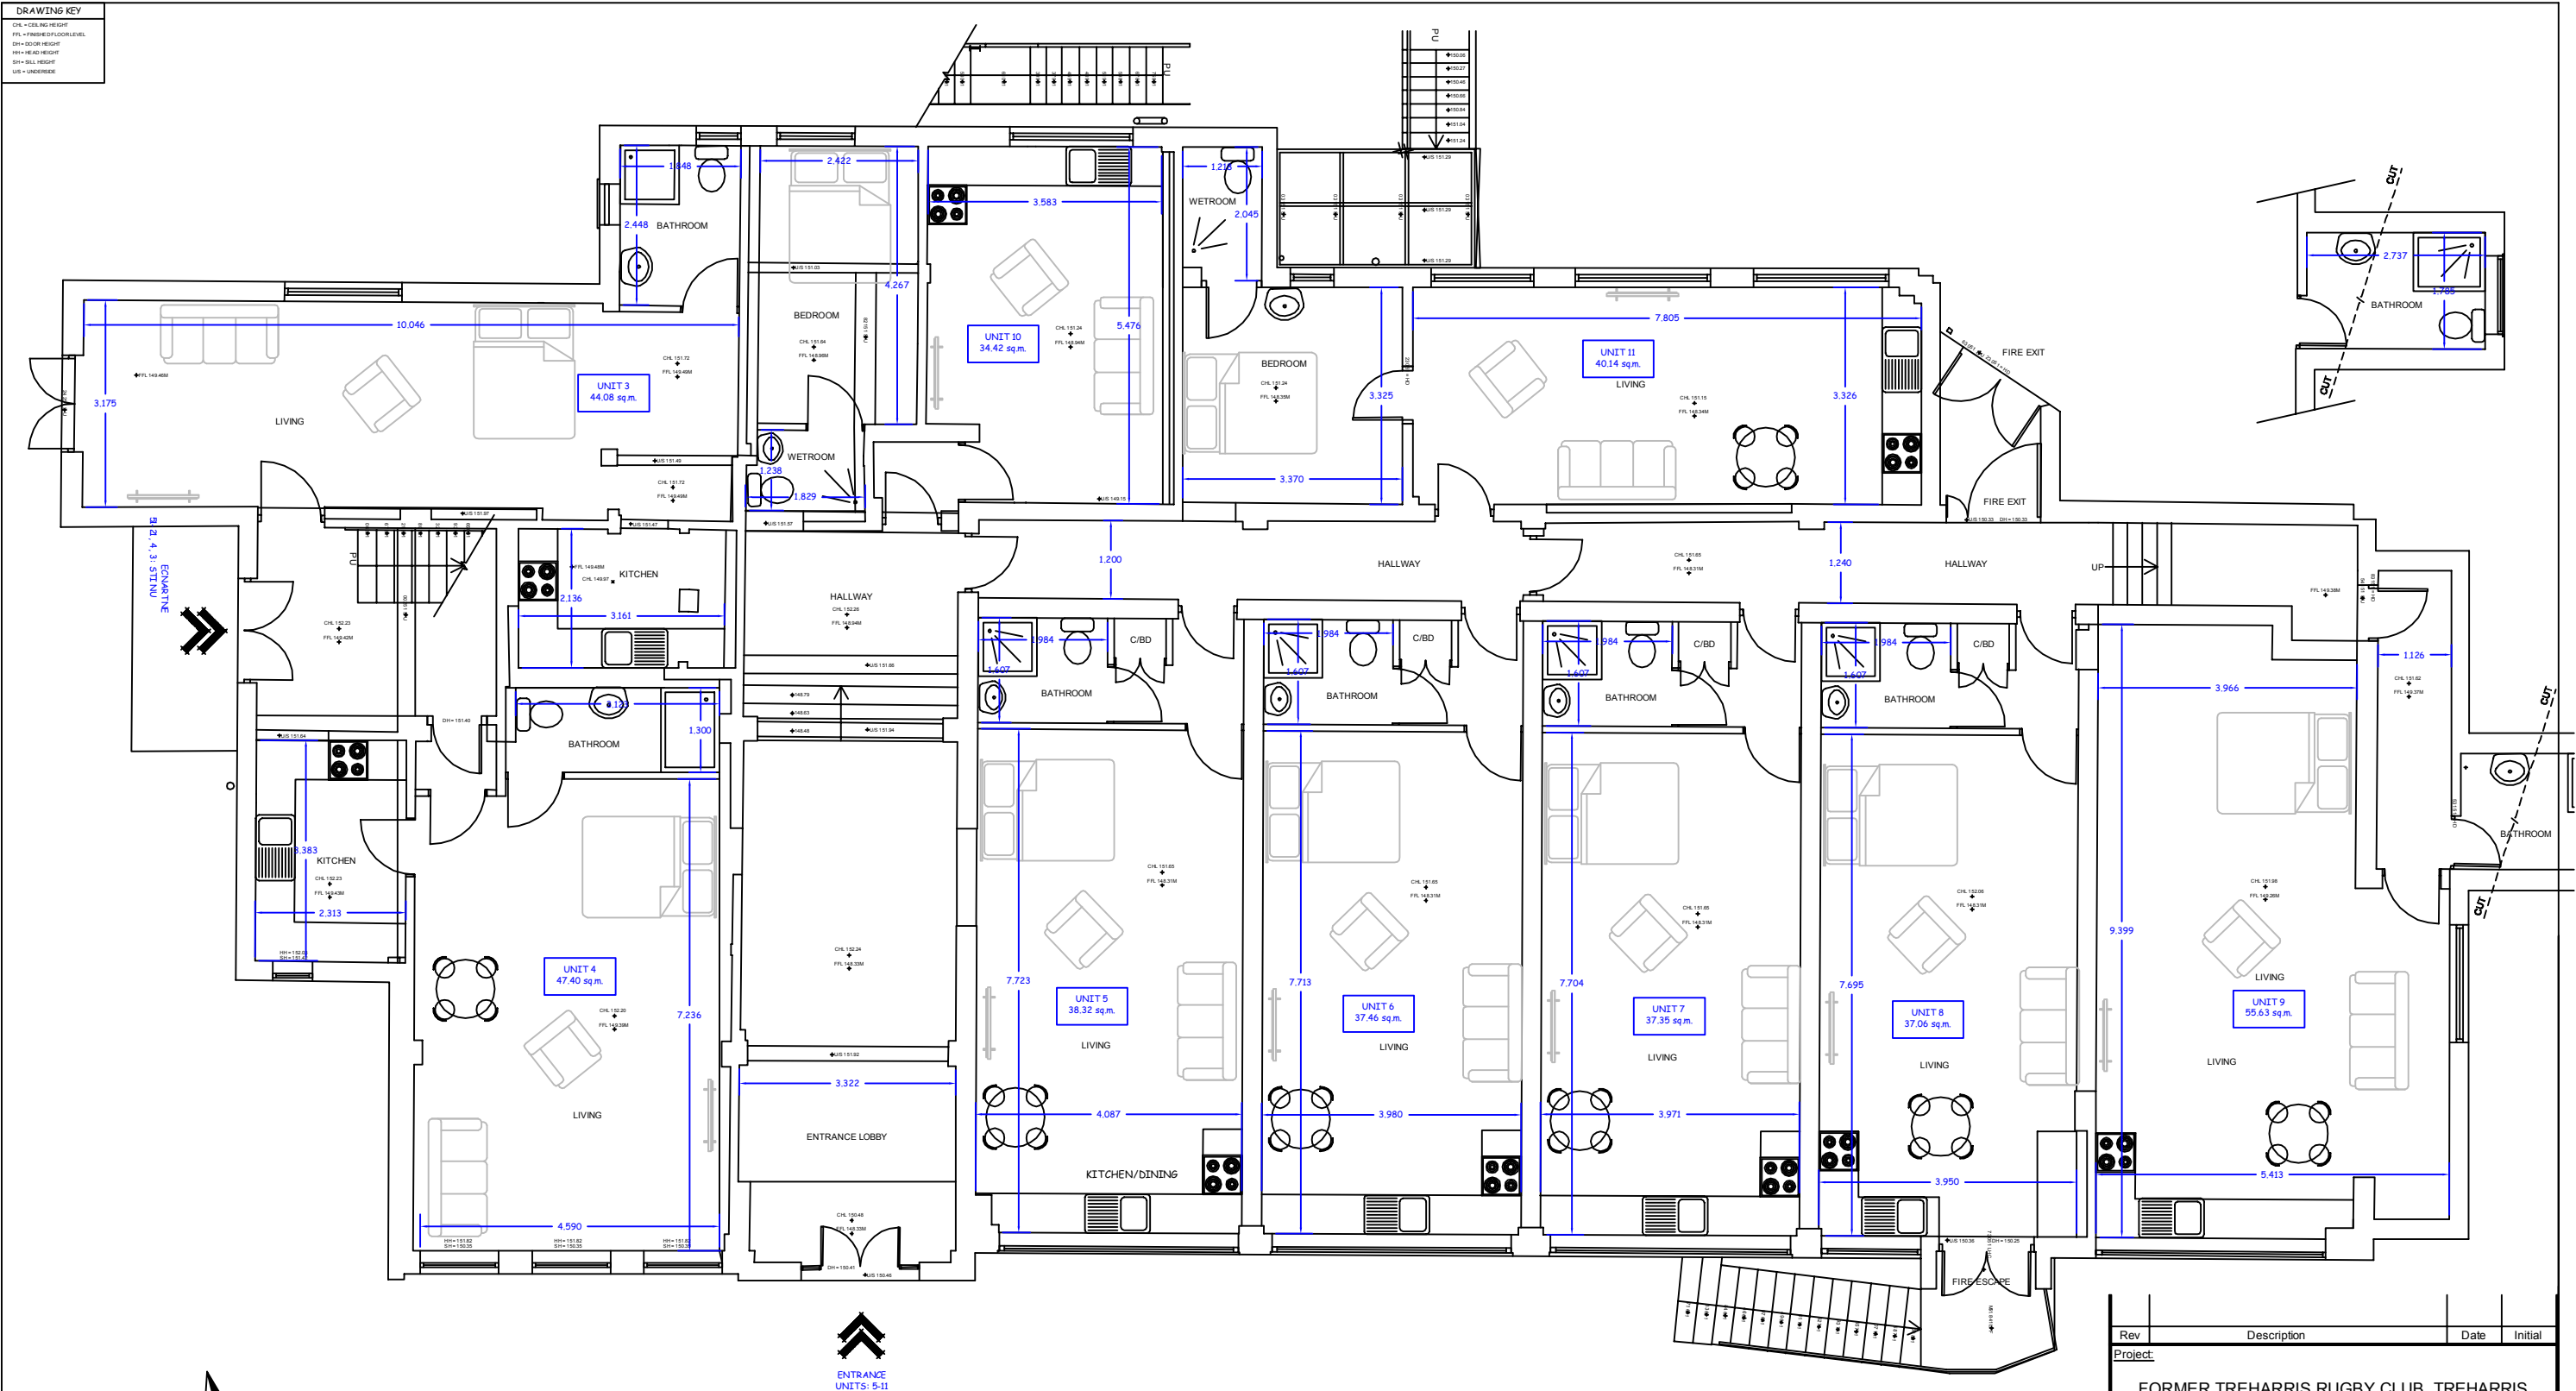

ACCOMMODATION
UNIT 1 - 39.40 sq.m.
UNIT 2 - 59.30 sq.m.
UNIT 3 - 44.08 sq.m.
UNIT 4 - 47.40 sq.m.
UNIT 5 - 38.32 sq.m.
UNIT 6 - 37.46 sq.m.
UNIT 7 - 37.35 sq.m.
UNIT 8 - 37.06 sq.m.
UNIT 9 - 55.63 sq.m.
UNIT 10 - 34.42 sq.m.
UNIT 11 - 40.14 sq.m.
UNIT 12 - 38.45 sq.m.
UNIT 13 - 37.60 sq.m.
UNIT 14 - 24.67 sq.m.
UNIT 15 - 33.37 sq.m.
TOTAL - 609.02 sq.m.

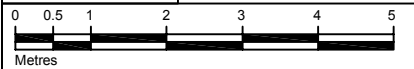

Rev	Description	Date	Initial
Project: FORMER TREHARRIS RUGBY CLUB, TREHARRIS			
Title: DRAFT - PROPOSED GROUND FLOOR			
Date: JAN. 2023		Drawn: MIS	
Scales(s): 1:100 @ A3		Issue: DRAFT	
Dwg No: 22/905/13DRAFT		Revision: 	
Disk: Treharris_BUILD.dwg			



69 Walter Road, Swansea. SA1 4QA - Tel: 01792 648380

This drawing and the works shown are the copyright of SGW Planning and may not be amended or reproduced without express written permission. No liability will be accepted for amendments made by a third party. Dimensions where shown should be read and not scaled. Dimensions where shown should be confirmed on site. Any discrepancies should be notified as soon as possible.

A3 ©