



DRAWING KEY
CHL = CEILING HEIGHT
FFL = FINISHED FLOOR LEVEL
DIM = DIMENSION
HH = HEAD HEIGHT
SH = SILL HEIGHT
US = UNDERSIDE

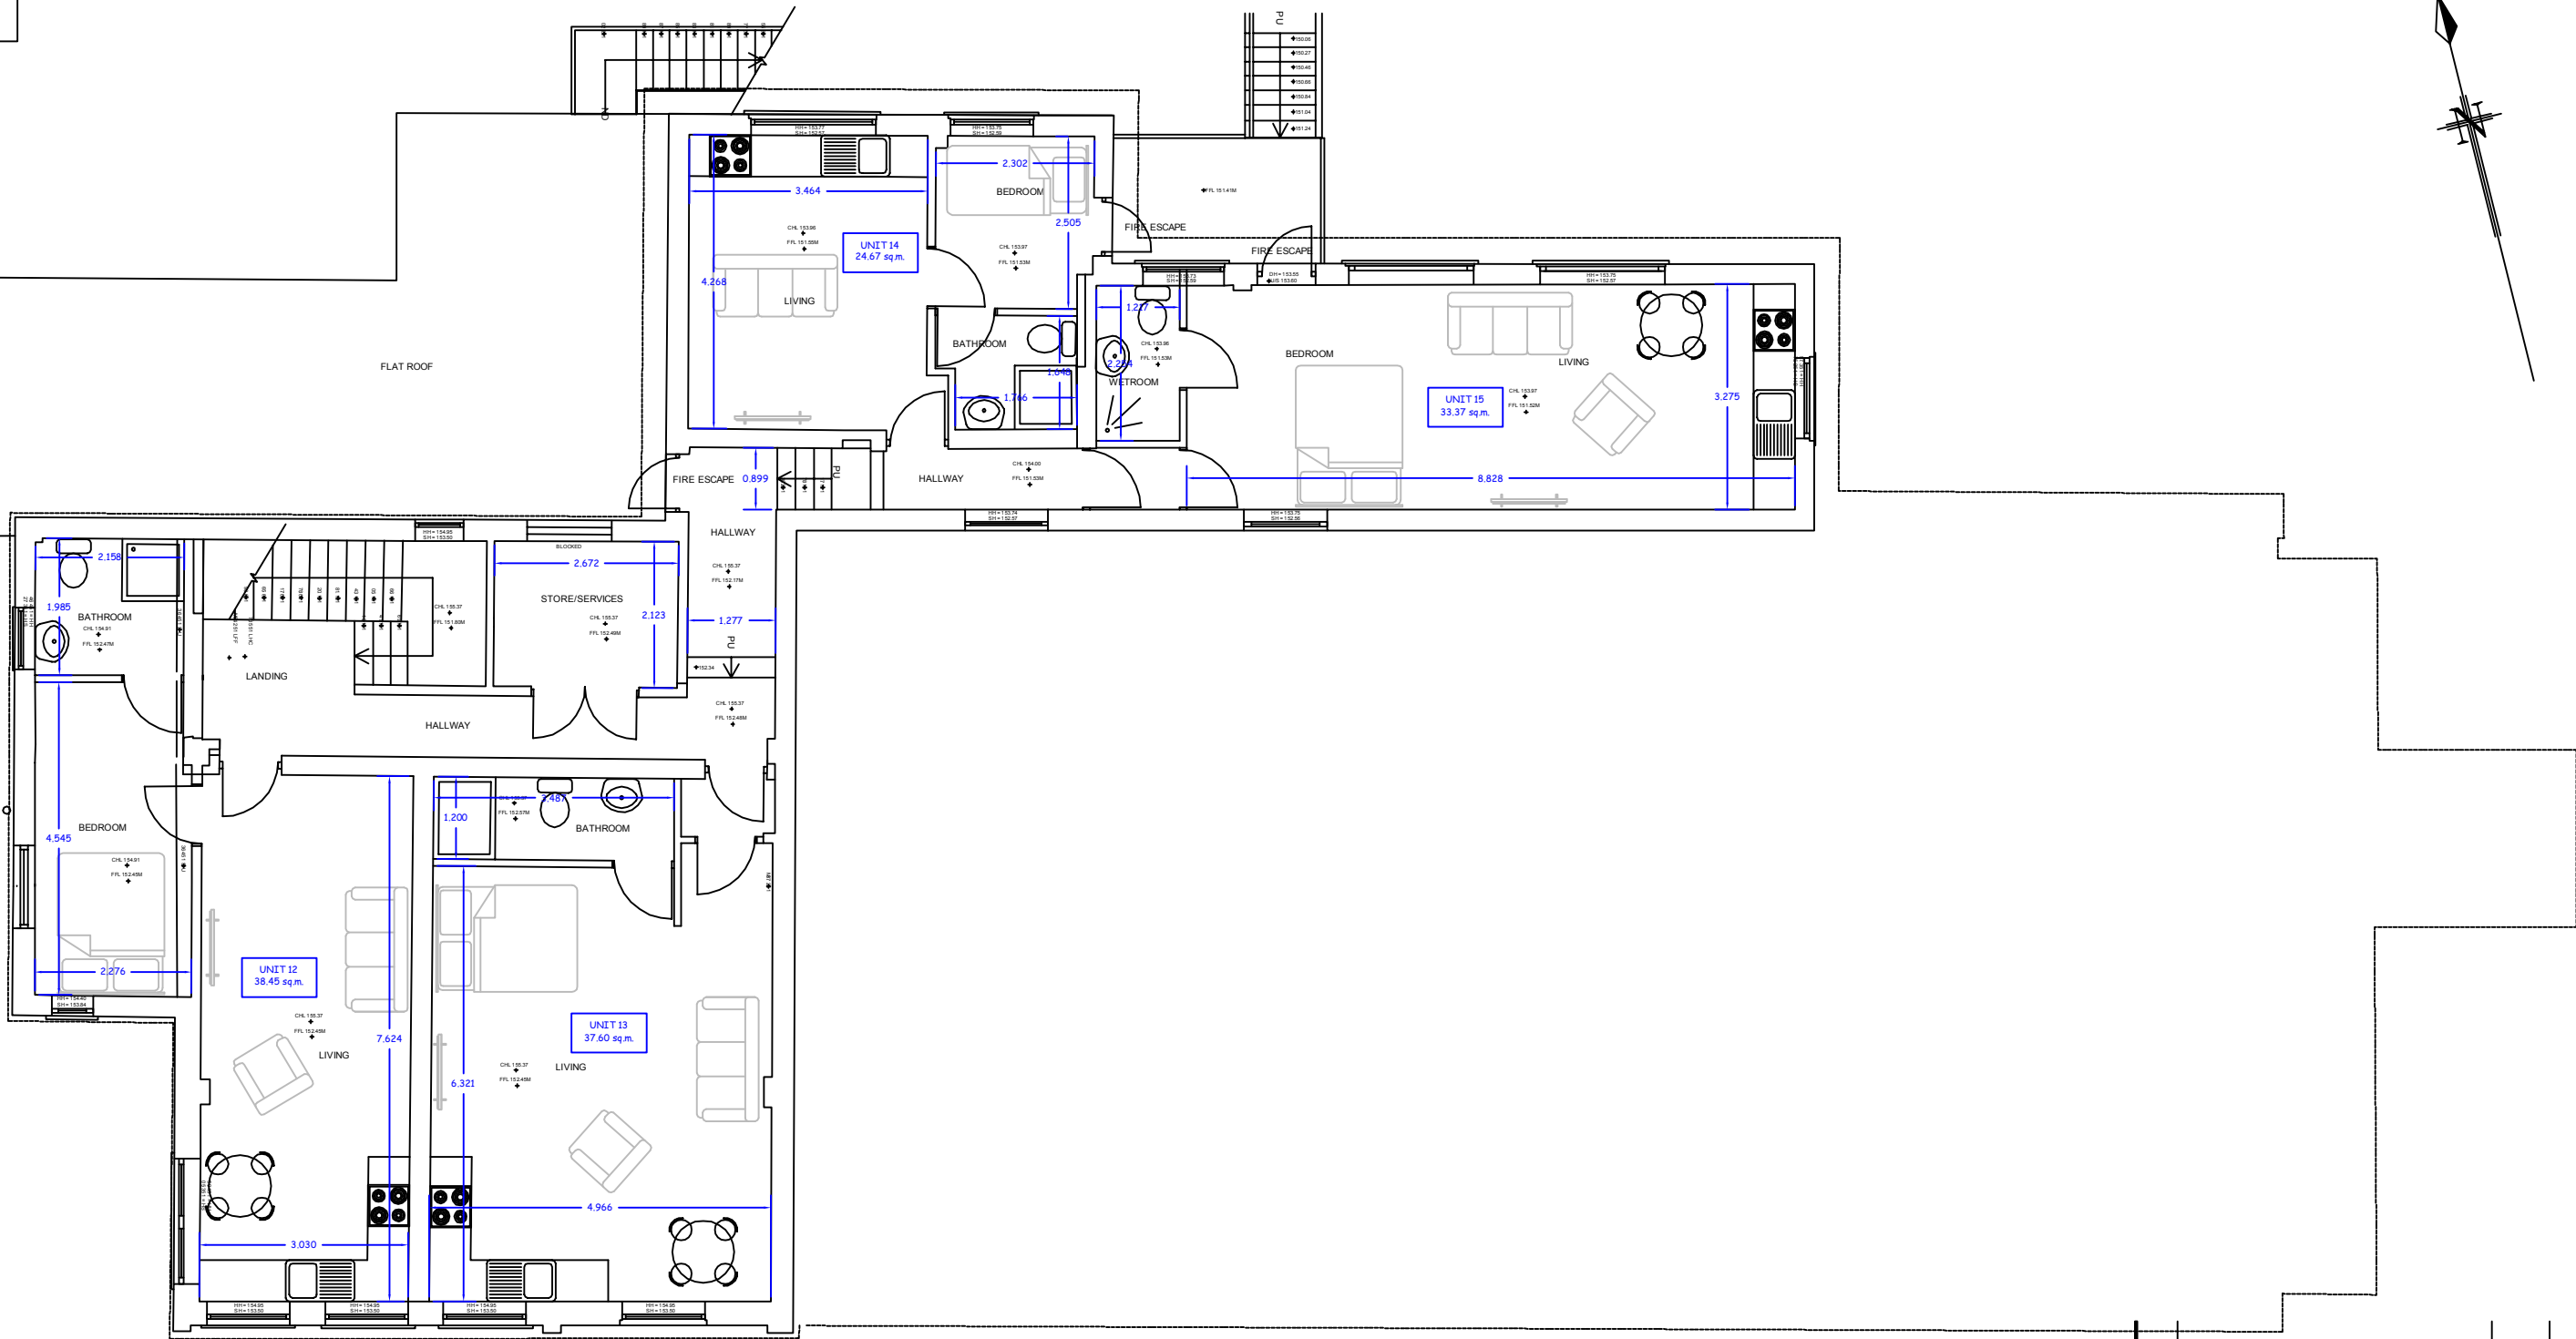

ACCOMMODATION:
UNIT 1 - 39.40 sq.m.
UNIT 2 - 59.30 sq.m.
UNIT 3 - 44.08 sq.m.
UNIT 4 - 47.40 sq.m.
UNIT 5 - 38.32 sq.m.
UNIT 6 - 37.46 sq.m.
UNIT 7 - 37.35 sq.m.
UNIT 8 - 37.06 sq.m.
UNIT 9 - 55.63 sq.m.
UNIT 10 - 34.42 sq.m.
UNIT 11 - 40.14 sq.m.
UNIT 12 - 38.45 sq.m.
UNIT 13 - 37.60 sq.m.
UNIT 14 - 24.67 sq.m.
UNIT 15 - 33.37 sq.m.
TOTAL - 609.02 sq.m.

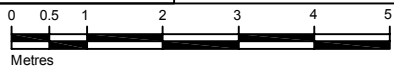

Rev	Description	Date	Initial
Project:			
FORMER TREHARRIS RUGBY CLUB, TREHARRIS			
Title:			
DRAFT - PROPOSED FIRST FLOOR			
Date:	JAN. 2023	Drawn:	MIS
Scales(s):	1:100 @ A3	Issue:	DRAFT
Dwg No:	22/905/14DRAFT	Revision:	
Disk:	Treharris_BUILD.dwg		
			
69 Walter Road, Swansea. SA1 4QA - Tel: 01792 648380			
This drawing and the works shown are the copyright of SGW Planning and may not be amended or reproduced without express written permission. No liability will be accepted for amendments made by a third party. Dimensions where shown should be read and not scaled. Dimensions where shown should be confirmed on site. Any discrepancies should be notified as soon as possible.			

A3

C