


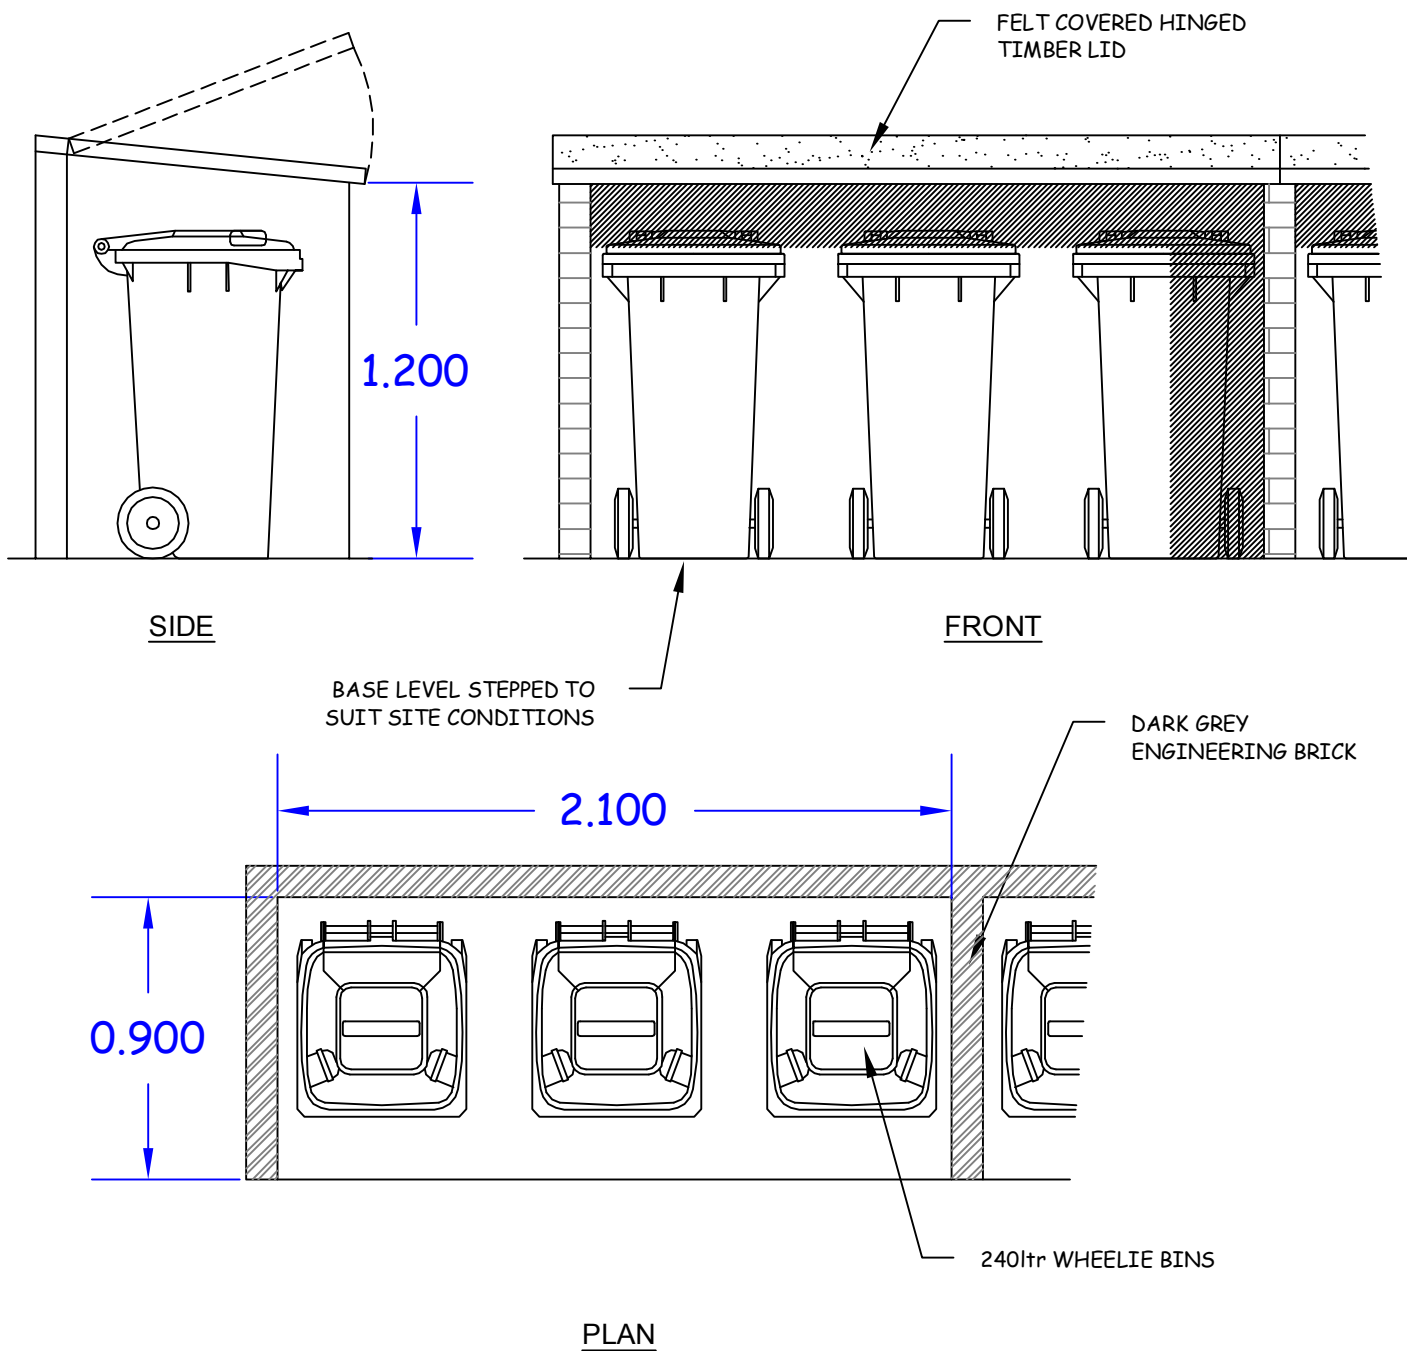

Rev.	Description	Date	Initial
DIMENSIONS SHOULD BE READ AND NOT SCALED DIMENSIONS SHOULD BE CONFIRMED ON SITE			
Project			
FORMER TREHARRIS RUGBY CLUB, TREHARRIS			
Title			
DRAFT - BIN STORE DETAIL			
Drawn	MIS	Date	JANUARY 2023
Scale(s)	NTS		
Drawing No.	22/905/DET1	Revision	
Disk Ref.	Treharris_BUILD.dwg		
 planning architects landscape town planning			
	69 Walter Road, Swansea. SA1 4QA - Tel: 01792 648380		
This drawing and the works shown are the copyright of S.G. Williams & Associates and may not be amended or reproduced without written permission. No liability will be accepted for amendments made by a third party.			