


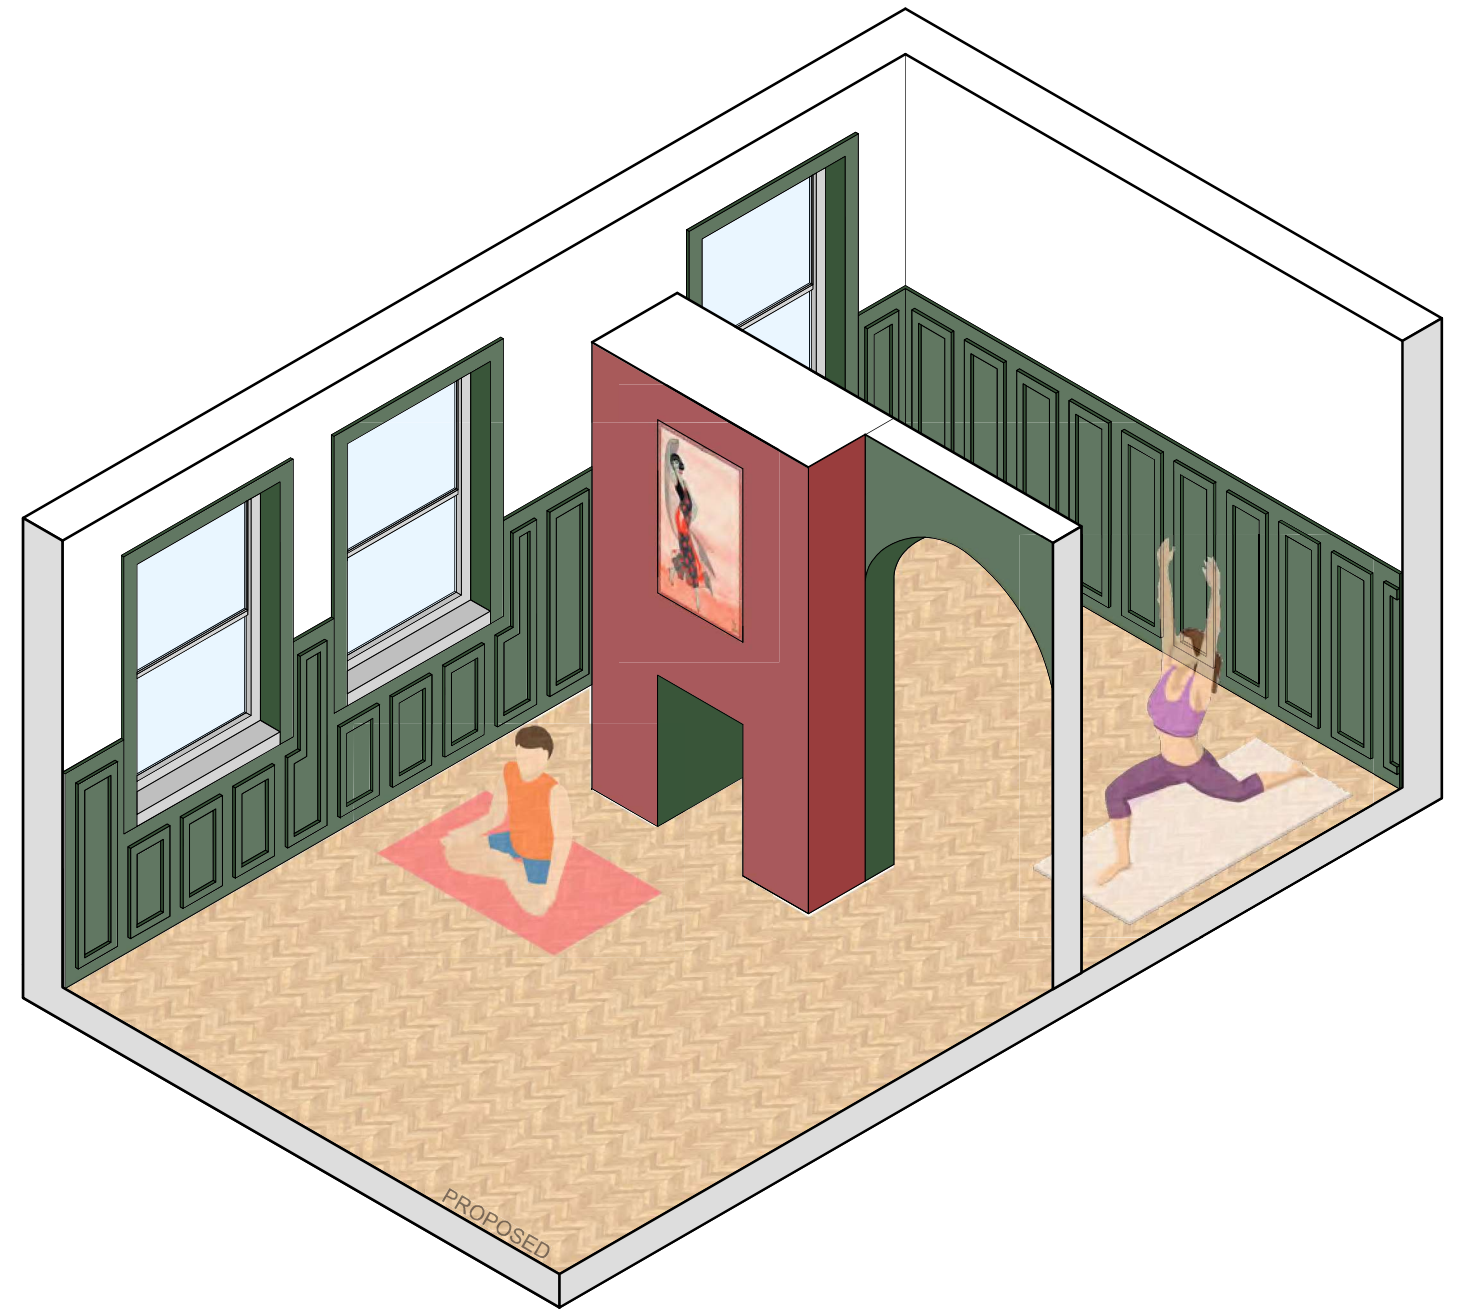


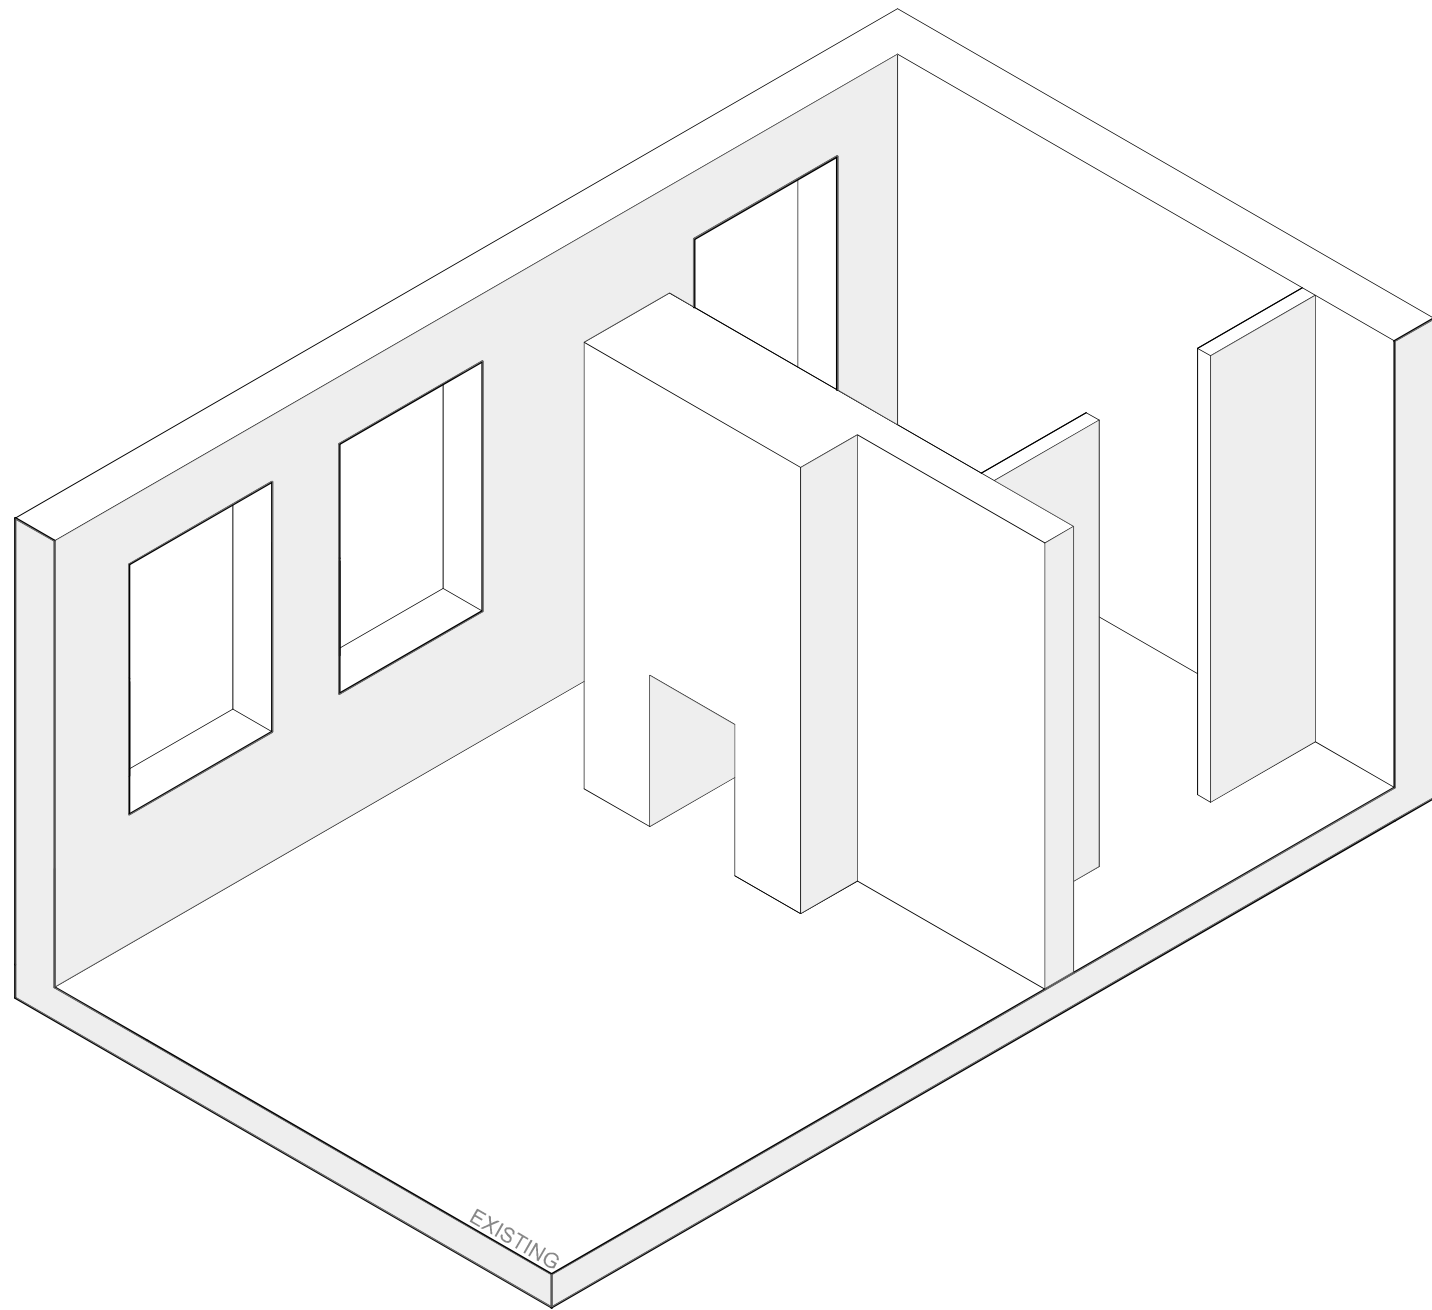

TYPICAL GYM AXO

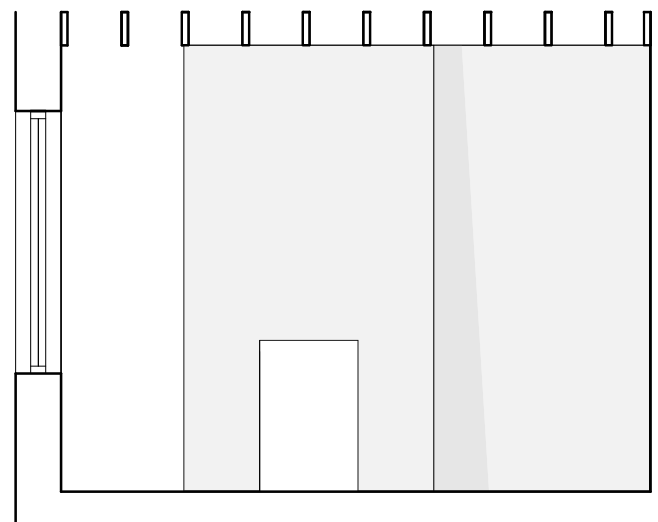


EXISTING

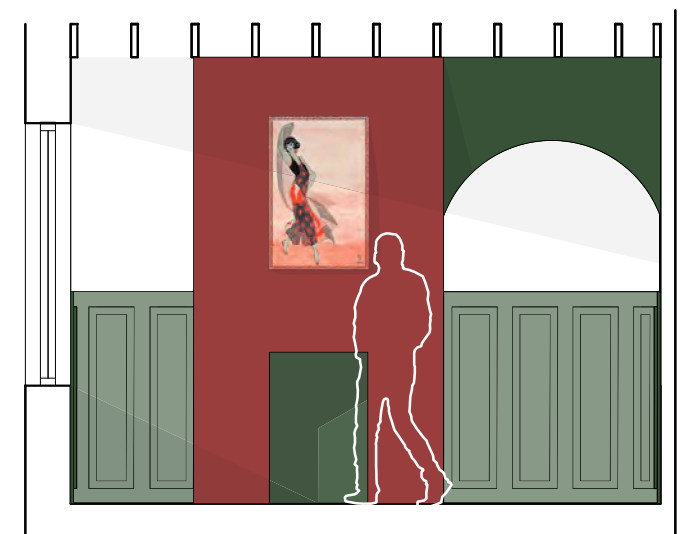

PROPOSED

TYPICAL SECTION

FOR PLANNING ONLY

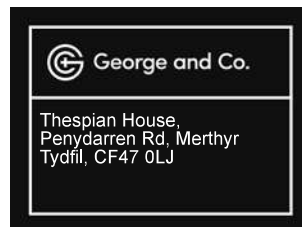

907.15	drawing of internal refurbishment		
planning	1:50@ A3	OCT 23	AJ
George + Co Crownford House, Swan Street, Merthyr Tydfil, Mid Glamorgan, Wales, CF47 8EU TEL 07830328652 hello@georgeandco.studio			
DO NOT SCALE THIS DRAWING		©George and Co.	