





Existing Street Scene

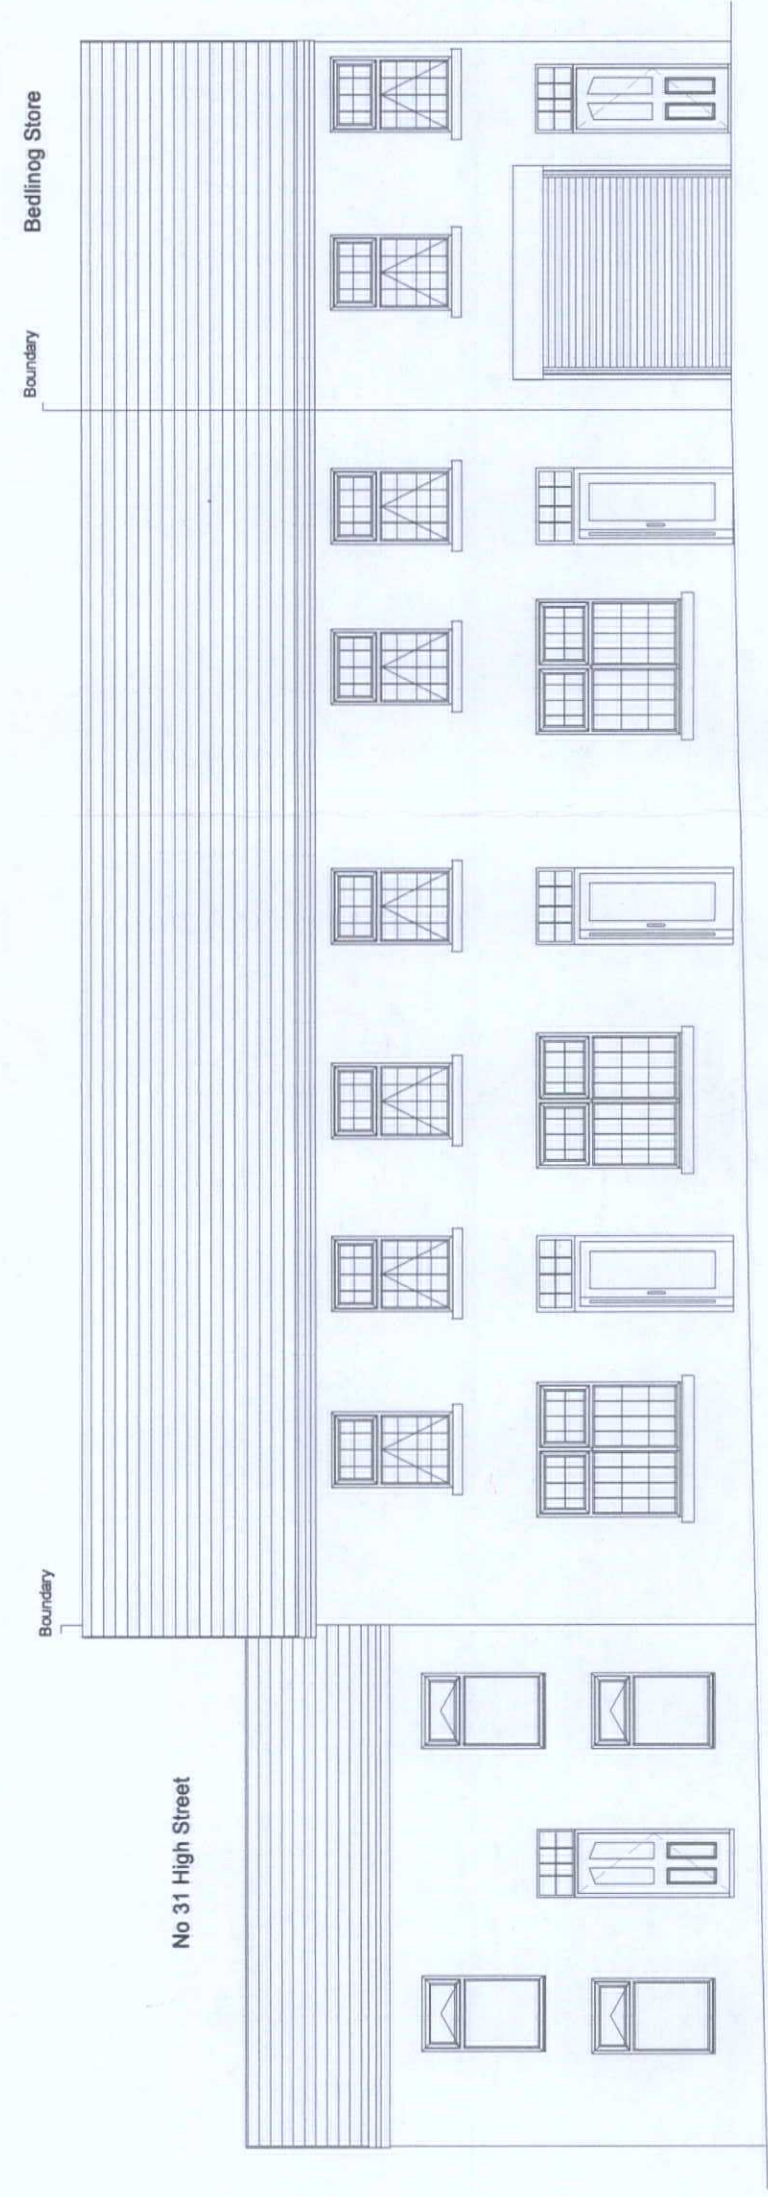

Proposed Street Scene

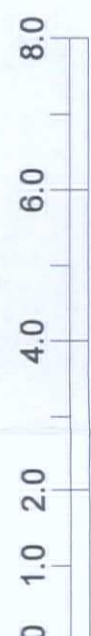

MERTHYR TYDFIL
COUNTY BOROUGH COUNCIL
Town & Country Planning Act 1990
PERMISSION GRANTED SUBJECT TO CONDITIONS

22 SEP 2020

J. JONES
BA(Hons) BTP M.R.T.P.I
HEAD OF TOWN PLANNING

Amended Plan Received: 29/01/2020 09/01/08

PROJECT		SHEET		Scale (@ A3)	
Renovation and Change of use		Street Scene		Drawn by JH	
INDIGO DESIGN (Part of 3dcaadwales Ltd) 5 Ashlea Drive, Merthyr Tydfil, CF47 0NY Tel: 01685 385746 Mob - 07940913216 Email: enquiries@indigo-3d-design.co.uk		Address		Checked by SH	
		The Railway Inn, High Street, Bedling, Treharris, CF46 6RP		Scale 1 : 100	
		PURPOSE OF ISSUE		Indigo 3d Design	
		Planning Approval		DRAWING NUMBER	
		02023040-05		This Drawing is Copyright, Dimensions to be checked on site and not scaled from this drawing	
				Rev No	
				A	
				B	
				Issue	
				Description	
				Date	
				4/03/2020	
				30/06/2020	