


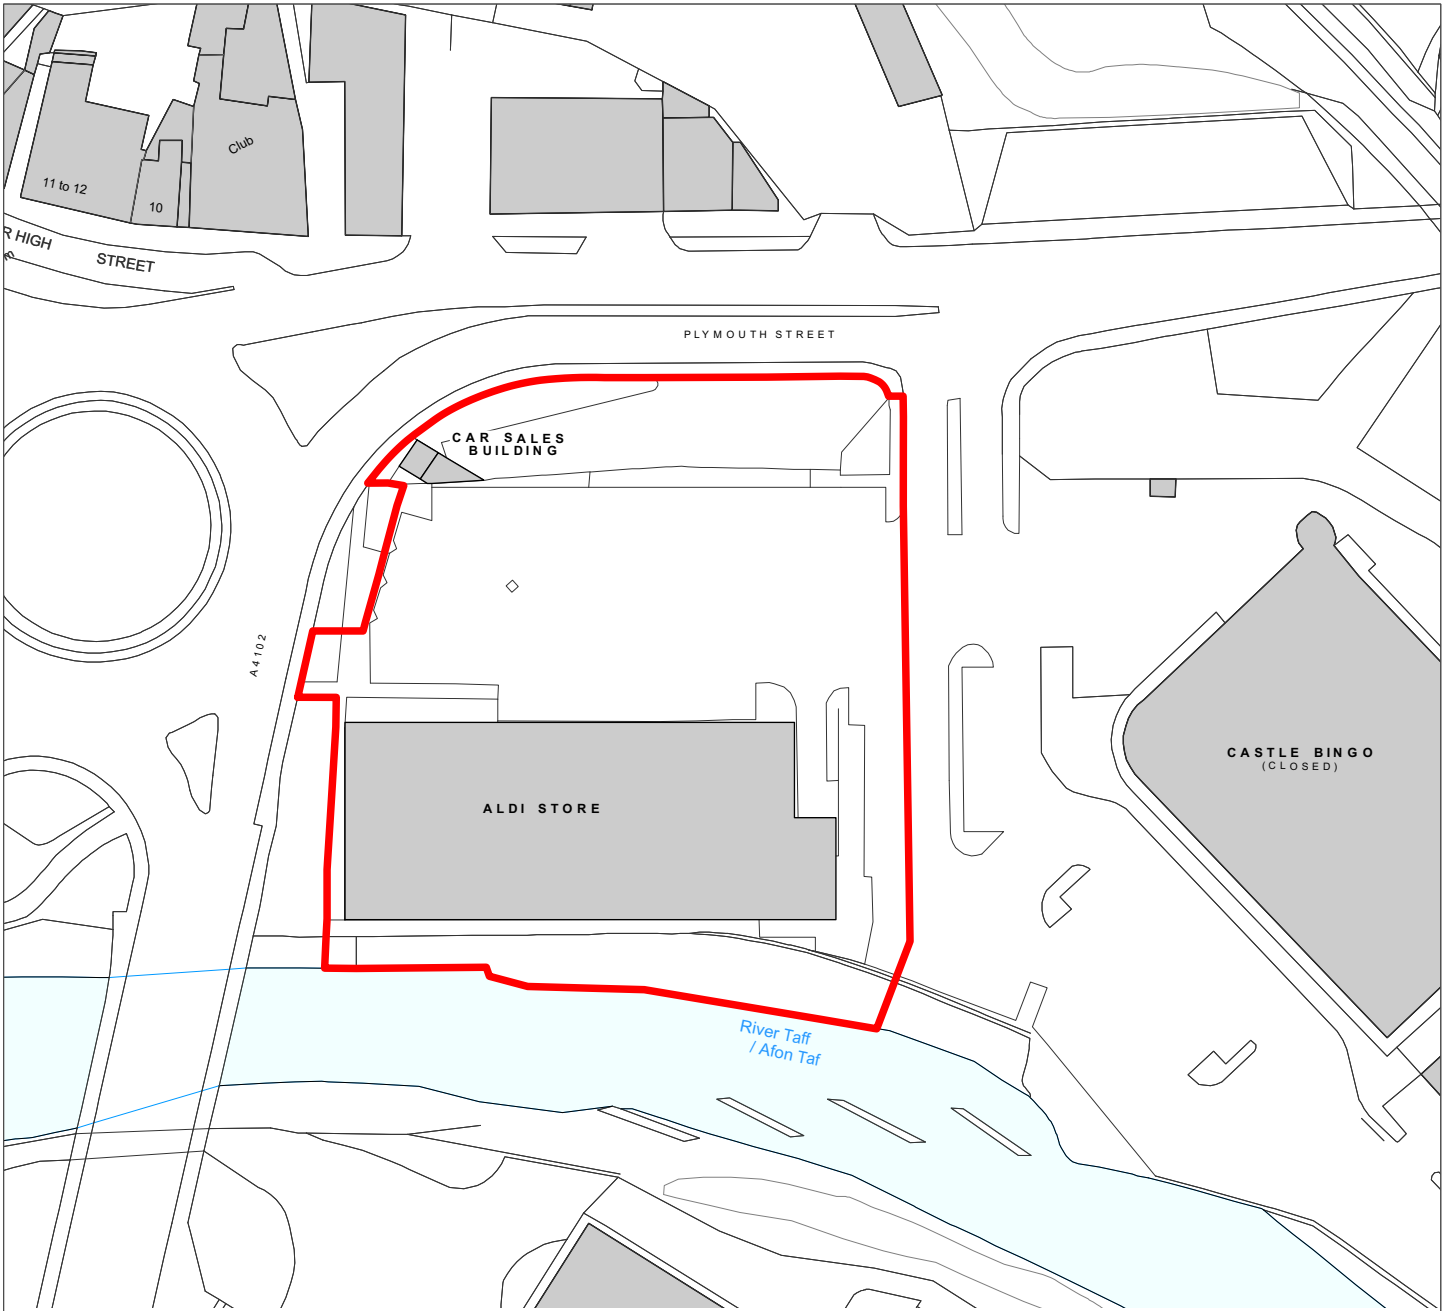

0 10 15 20 25 30 35 M
Scale = 1:1000 @ A4

KEY

Application Boundary
5,878 m² / 1.452 Acres



Site Address:
Plymouth St,
Merthyr Tydfil
CF47 0TP



Kendall Kingscott

Chartered Architects
Chartered Building Surveyors
Interior Designers
CDM Services

Glentworth Court, Lime Kiln Close
Stoke Gifford, Bristol BS34 8SR
+44 (0)117 931 2062
www.kendallkingscott.co.uk

Project
Plymouth St, Merthyr Tydfil
Store Extension
Client
Aldi Stores Ltd

Scale	Paper Size	Filename
1:1000	A4	Merthyr Tydfil PLANNING.vwx
© Copyright	Do not scale this drawing	

P2	18/05/21	JS	GS	Amendment to red line boundary.
P1	17/03/21	KH	MW	Drawing Issue
Rev	Date	By	Ap	Note

Drawing Title
Site Location Plan

Project Number	Drawing Number	Revision
170629-1000	P2	

Date	Drawn	Checked	Status
30/03/21	KH	JS	PLANNING

Check all dimensions and levels on site

Only to be used on the site for which designed. The electronic transmission of designs/information contained in this drawing is carried out entirely at the User's risk and Kendall Kingscott Ltd. will have no liability for any errors or inaccuracies arising therefrom. The production of amended or updated information from the said designs/information by the User is entirely the responsibility of the User and Kendall Kingscott Ltd. shall have no responsibility in respect thereof whatsoever.