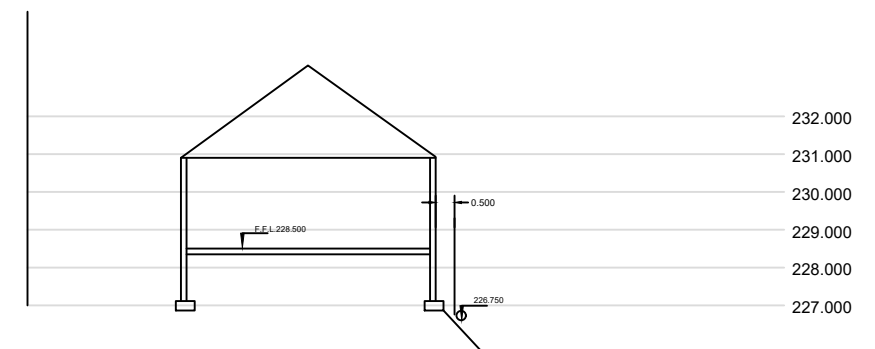
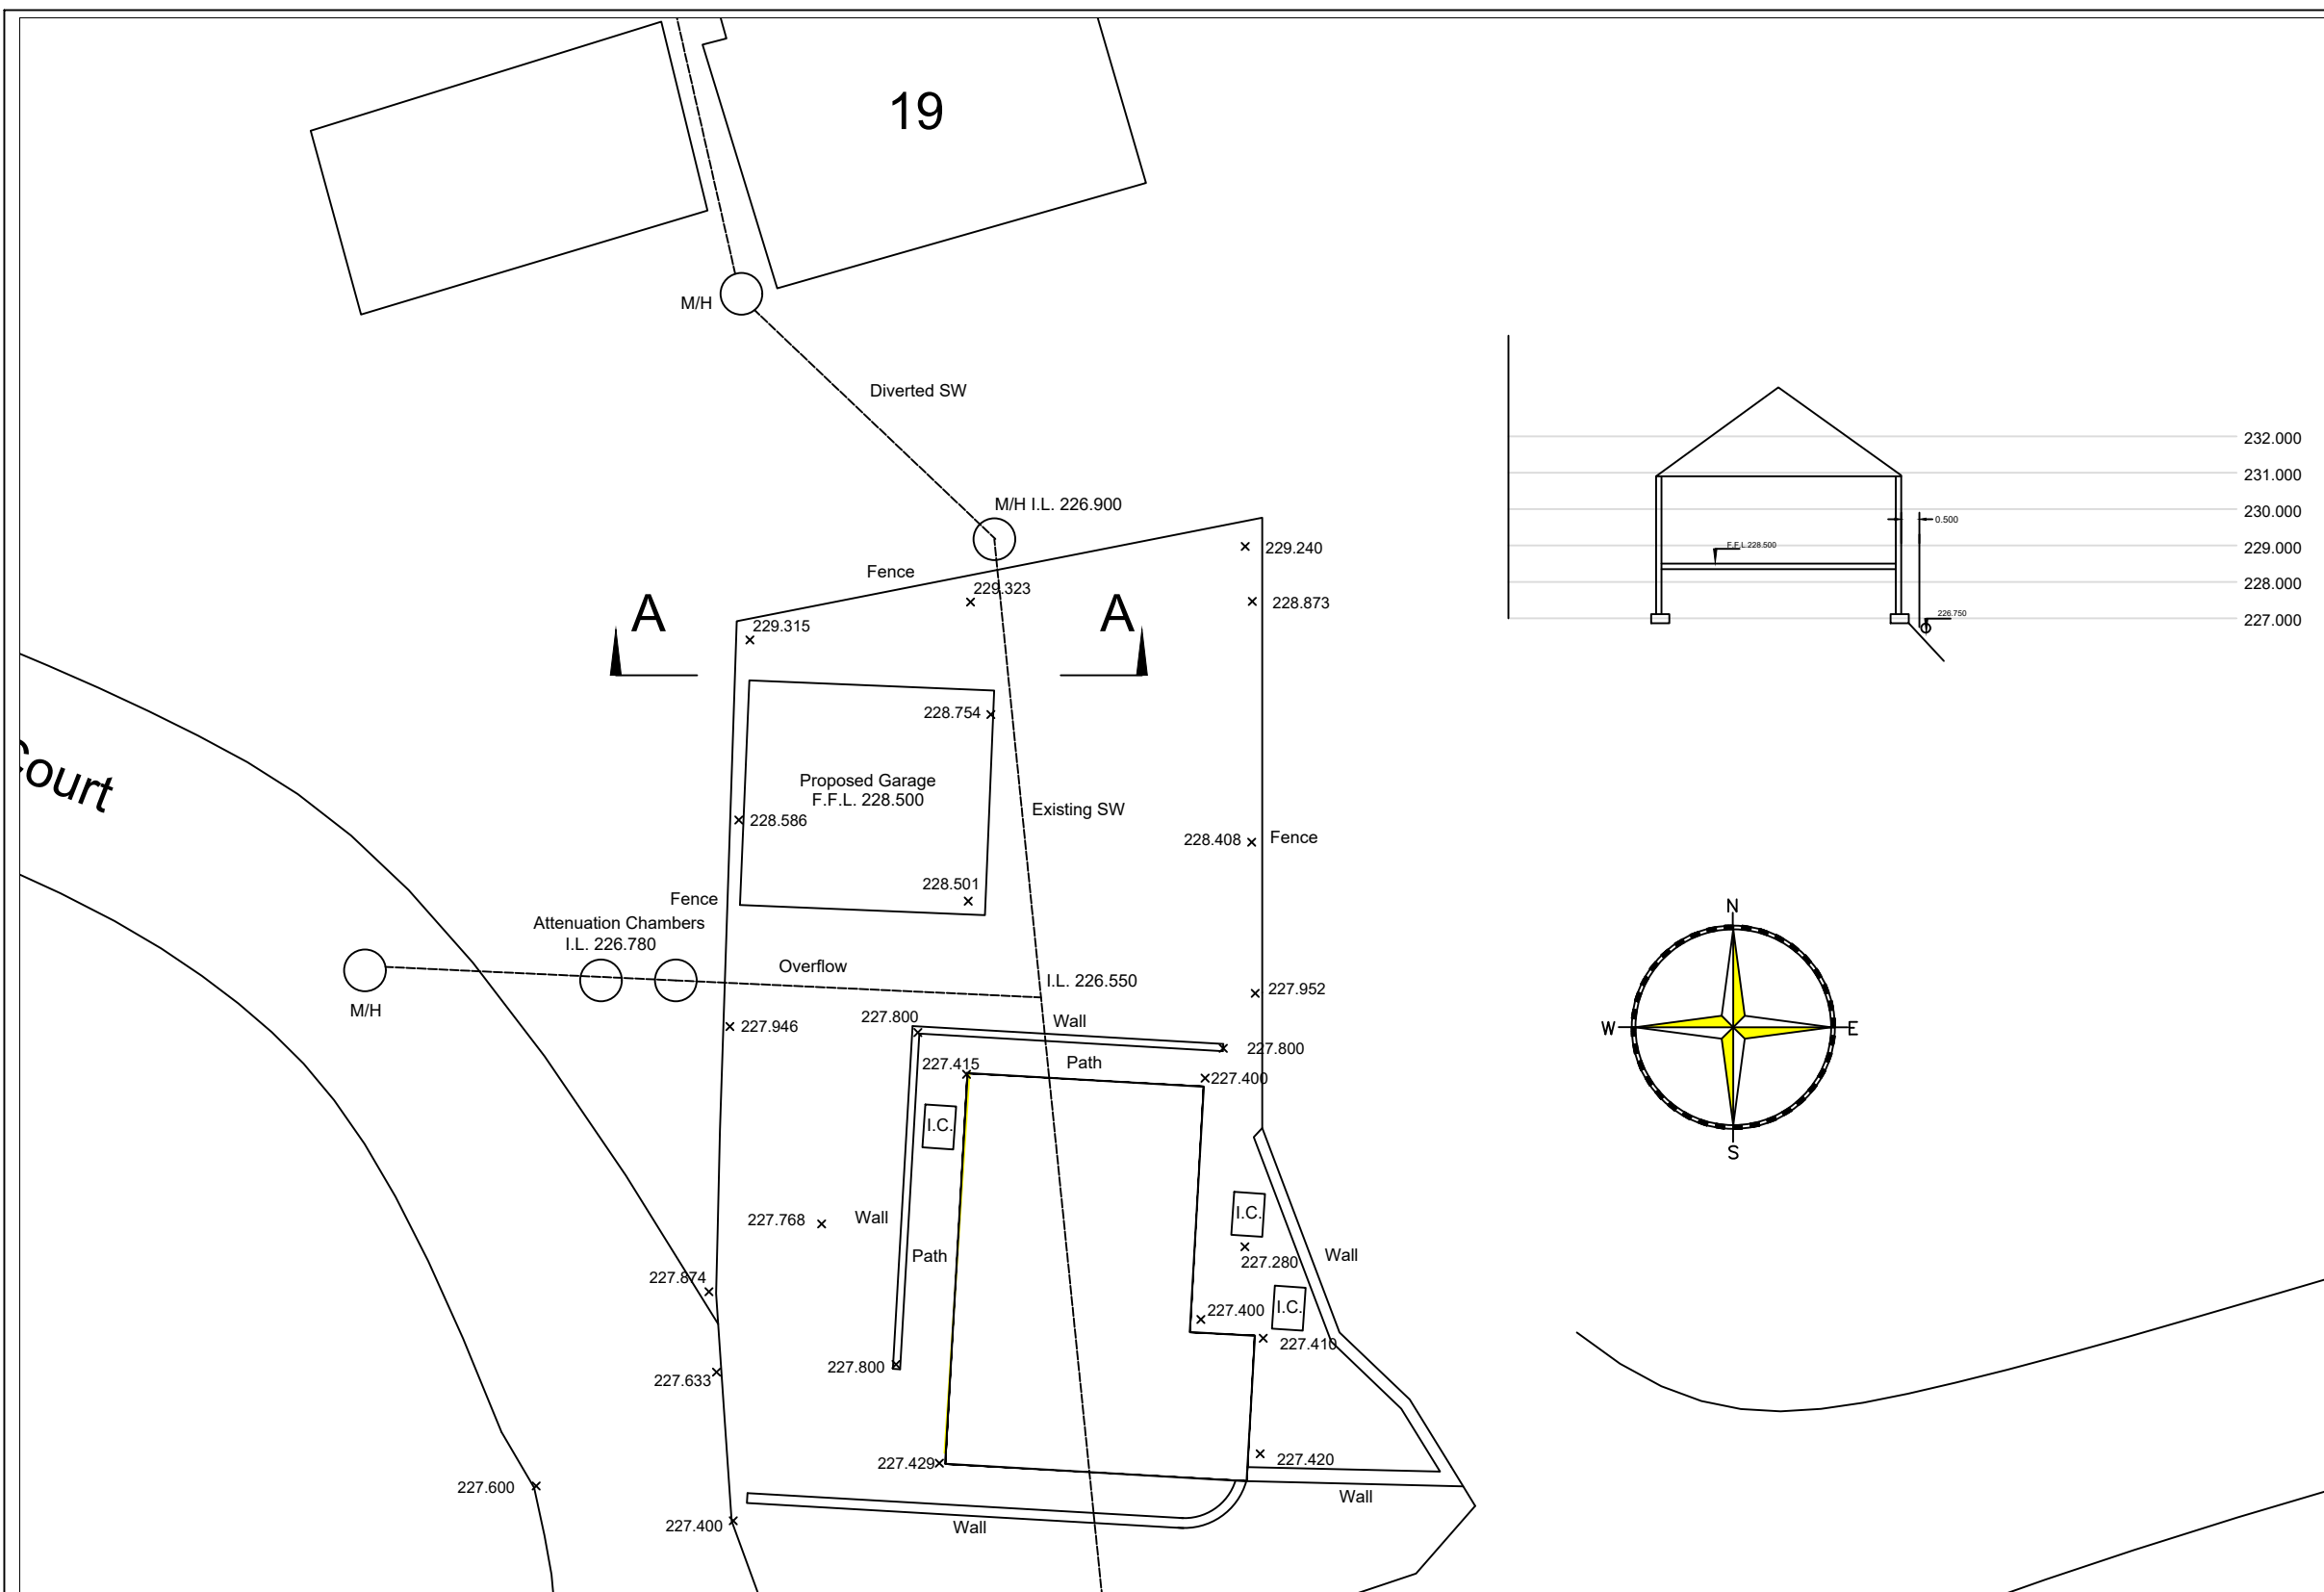


Plan 1:200

Proposed Garage
Gwaelod Y Garth Lodge
Merthyr Tydfil
Layout of Stormwater Drains