


Equipment:

- A 5m x 3m Polycarbonate Roof Pergola - Extended Legs

Surfacing:

- 1 56sqm Windsor Artificial Grass Over Base Rubber Inc Concrete Haunch
- 2 39sqm Windsor Artificial Grass Over Base Rubber Inc Concrete Haunch
£ Groundworks @100mm

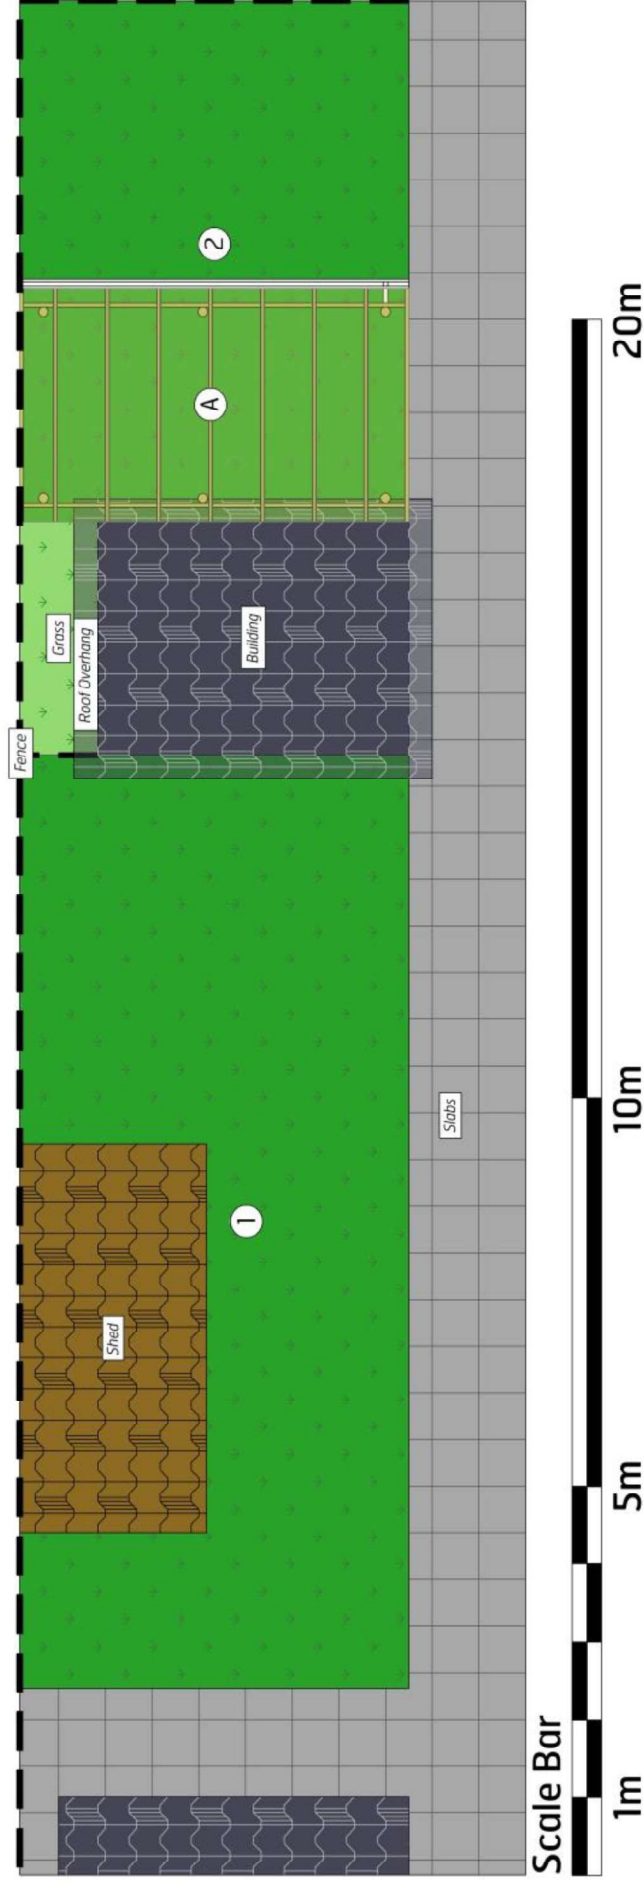

Scale Bar

1m

5m

10m

20m

Ref: 5176
Date: 04/09/2024
Scale: As Shown
Designer: JK
Area Manager: JP