


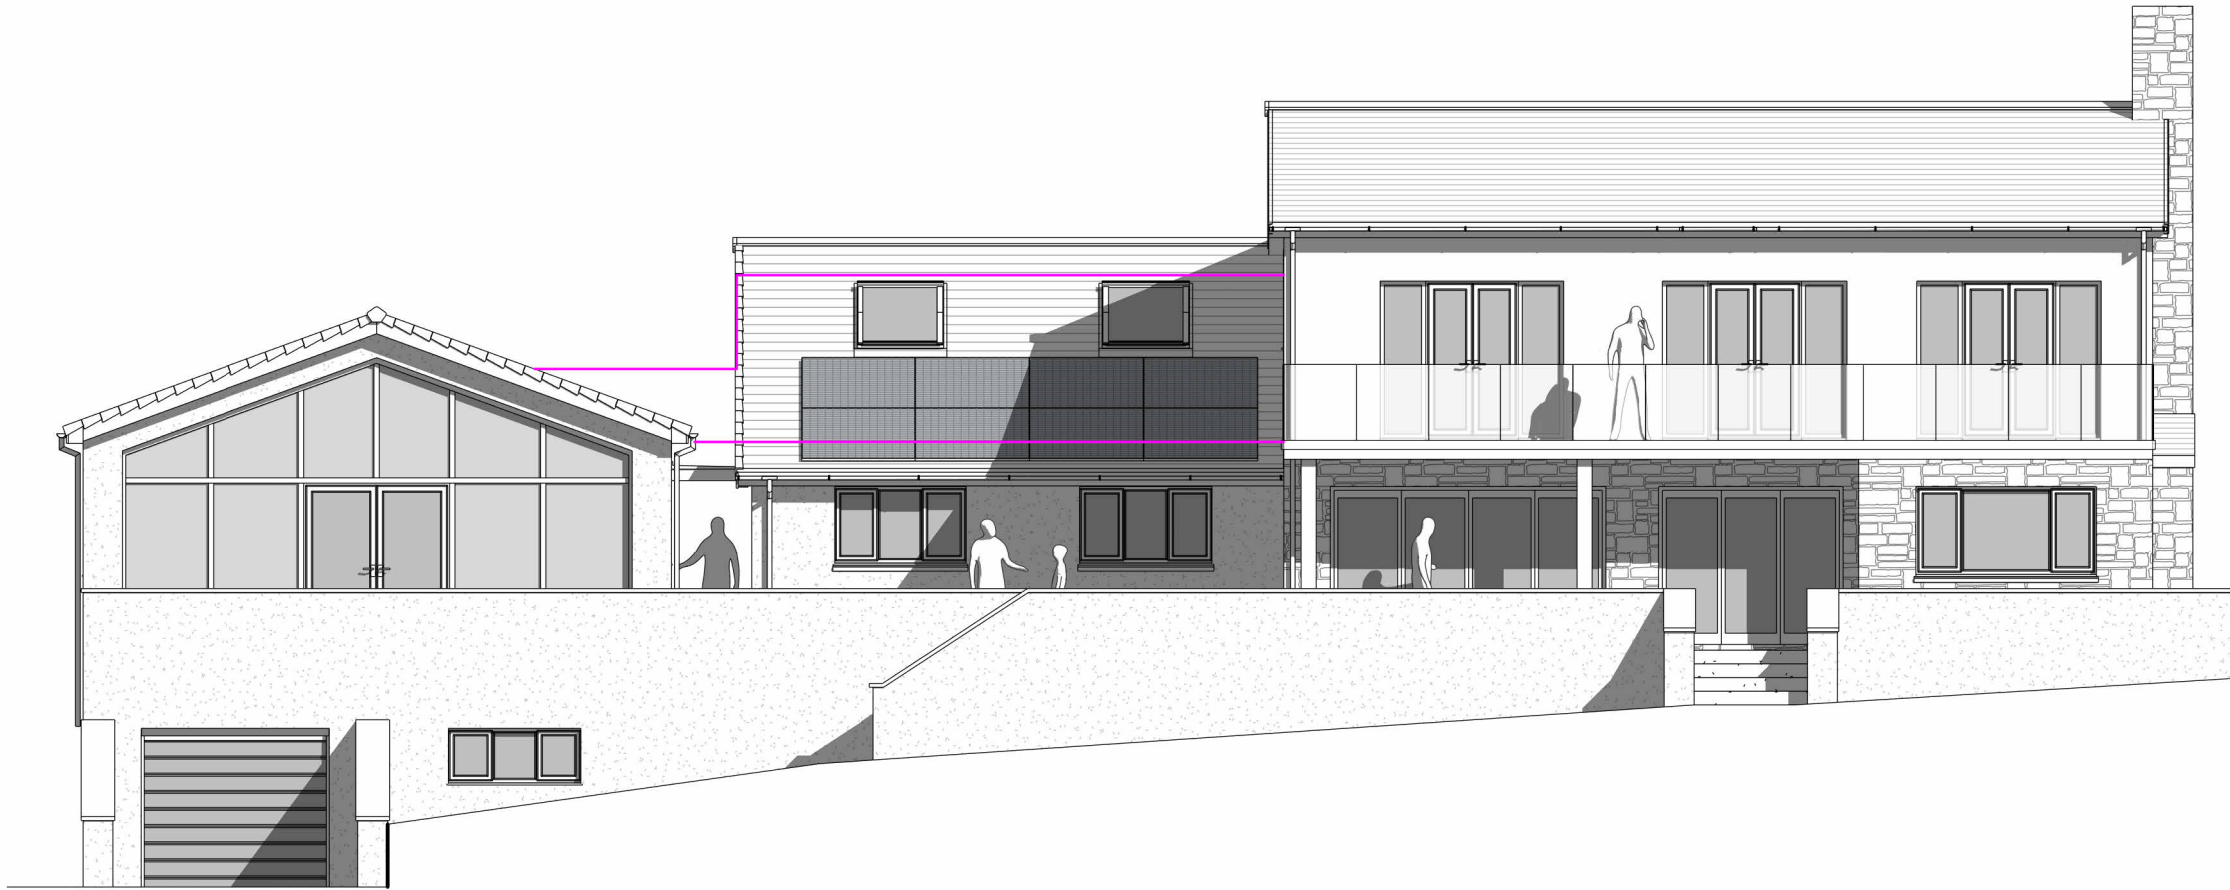

01 **Proposed Front Context Elevation**
1 : 100

**CHAMBERLAIN
MOSS
KING**
architecture

97a Glebe Street | Penarth
Vale of Glamorgan | CF64 1EE

T: 02920 306400
chamberlainkingmoss.co.uk

Notes

Do not scale from this drawing. Use figured dimensions only, which are displayed in millimeters unless stated otherwise.
The contractor is requested to check all dimensions before work is put in hand. Any discrepancies within the drawing should be reported prior to commencement of works.

Copyright of this drawing belongs solely to CMKA Ltd. This drawing must only be used for the purpose for which it is supplied and its contents must not be reproduced for any purpose without written permission.

Project	Y Goedwig Cardiff Road Treharris
Project number	PC26/01
Client	Mr. P. Lineham
Title	Proposed Front Context Elevation
Drawing number	P08
Scale	1 : 100 at A3
Revision	
Status	PLANNING
Drawn	PC
Date	08.01.26