


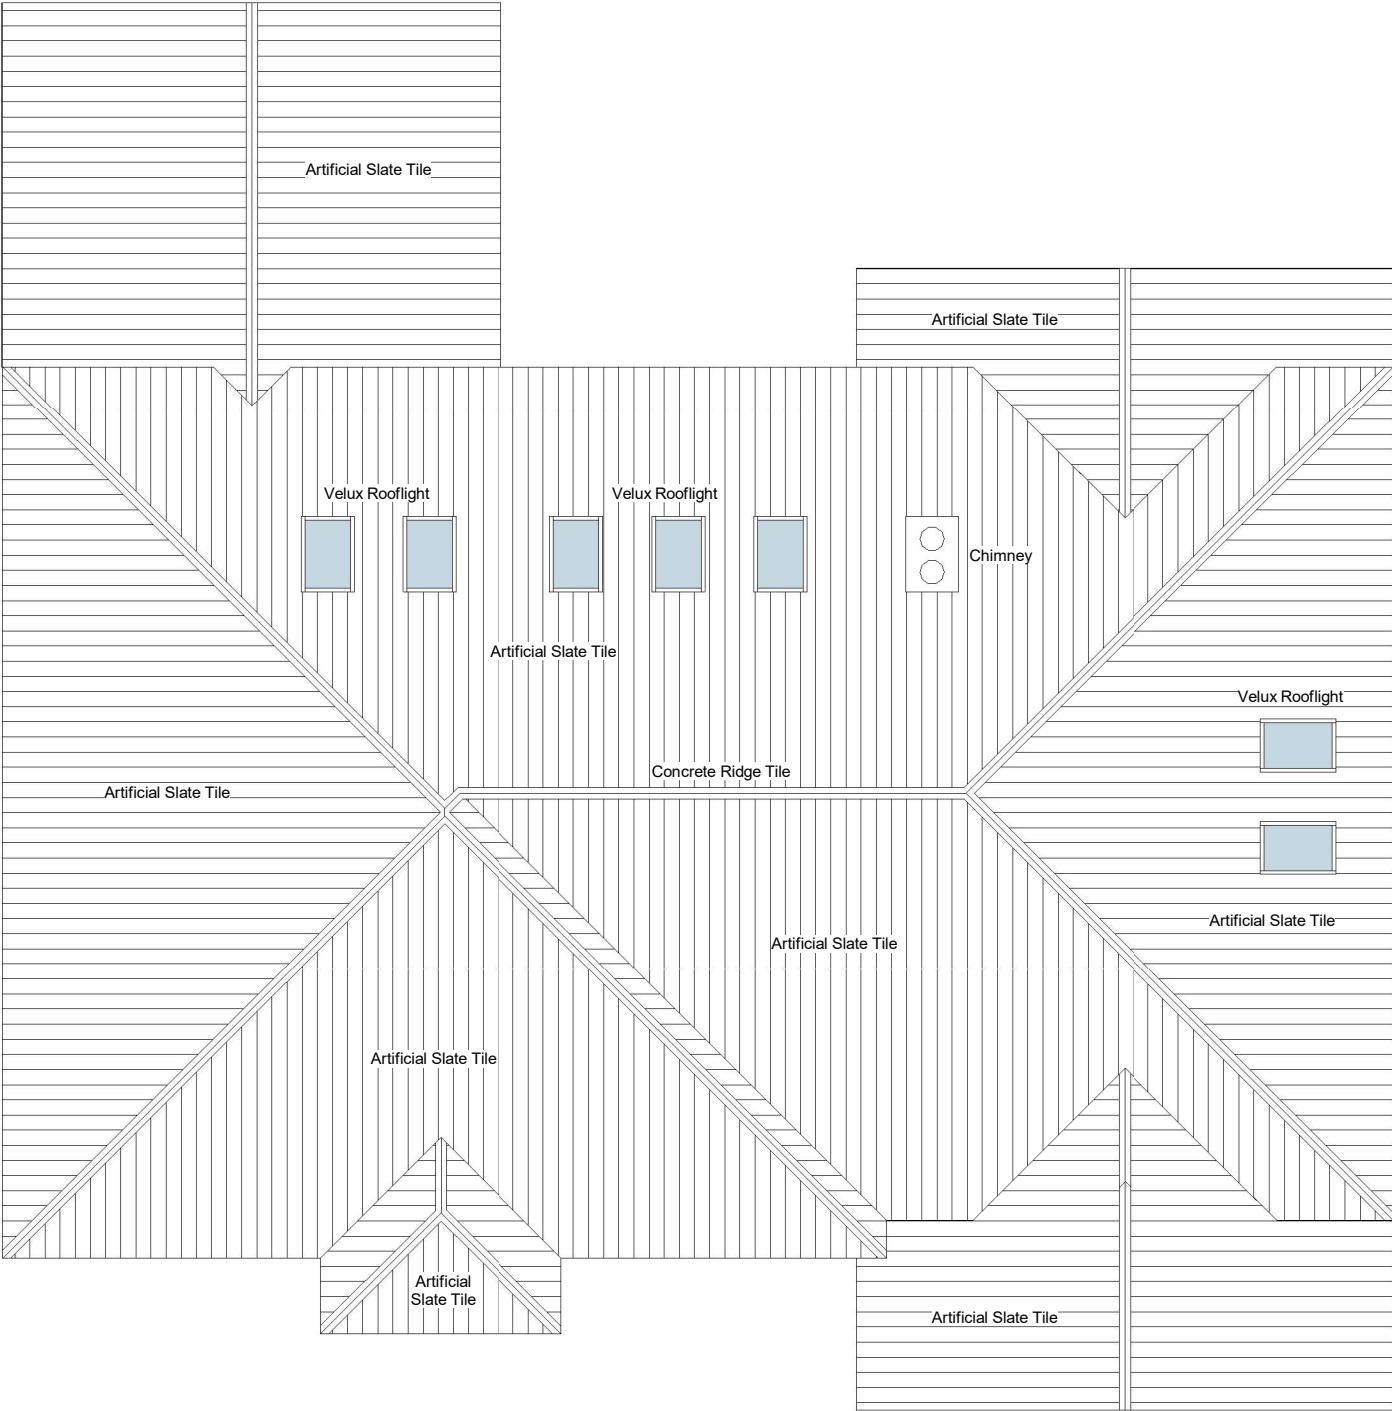

Roof Plan - 1:100

Plot 6 - Cae Deri, Heolgerrig, Merthyr Tydfil
Mr Keith Snape
Proposed Roof Plan & Exterior Material Palette
1:100 @ A3



Material Palette