




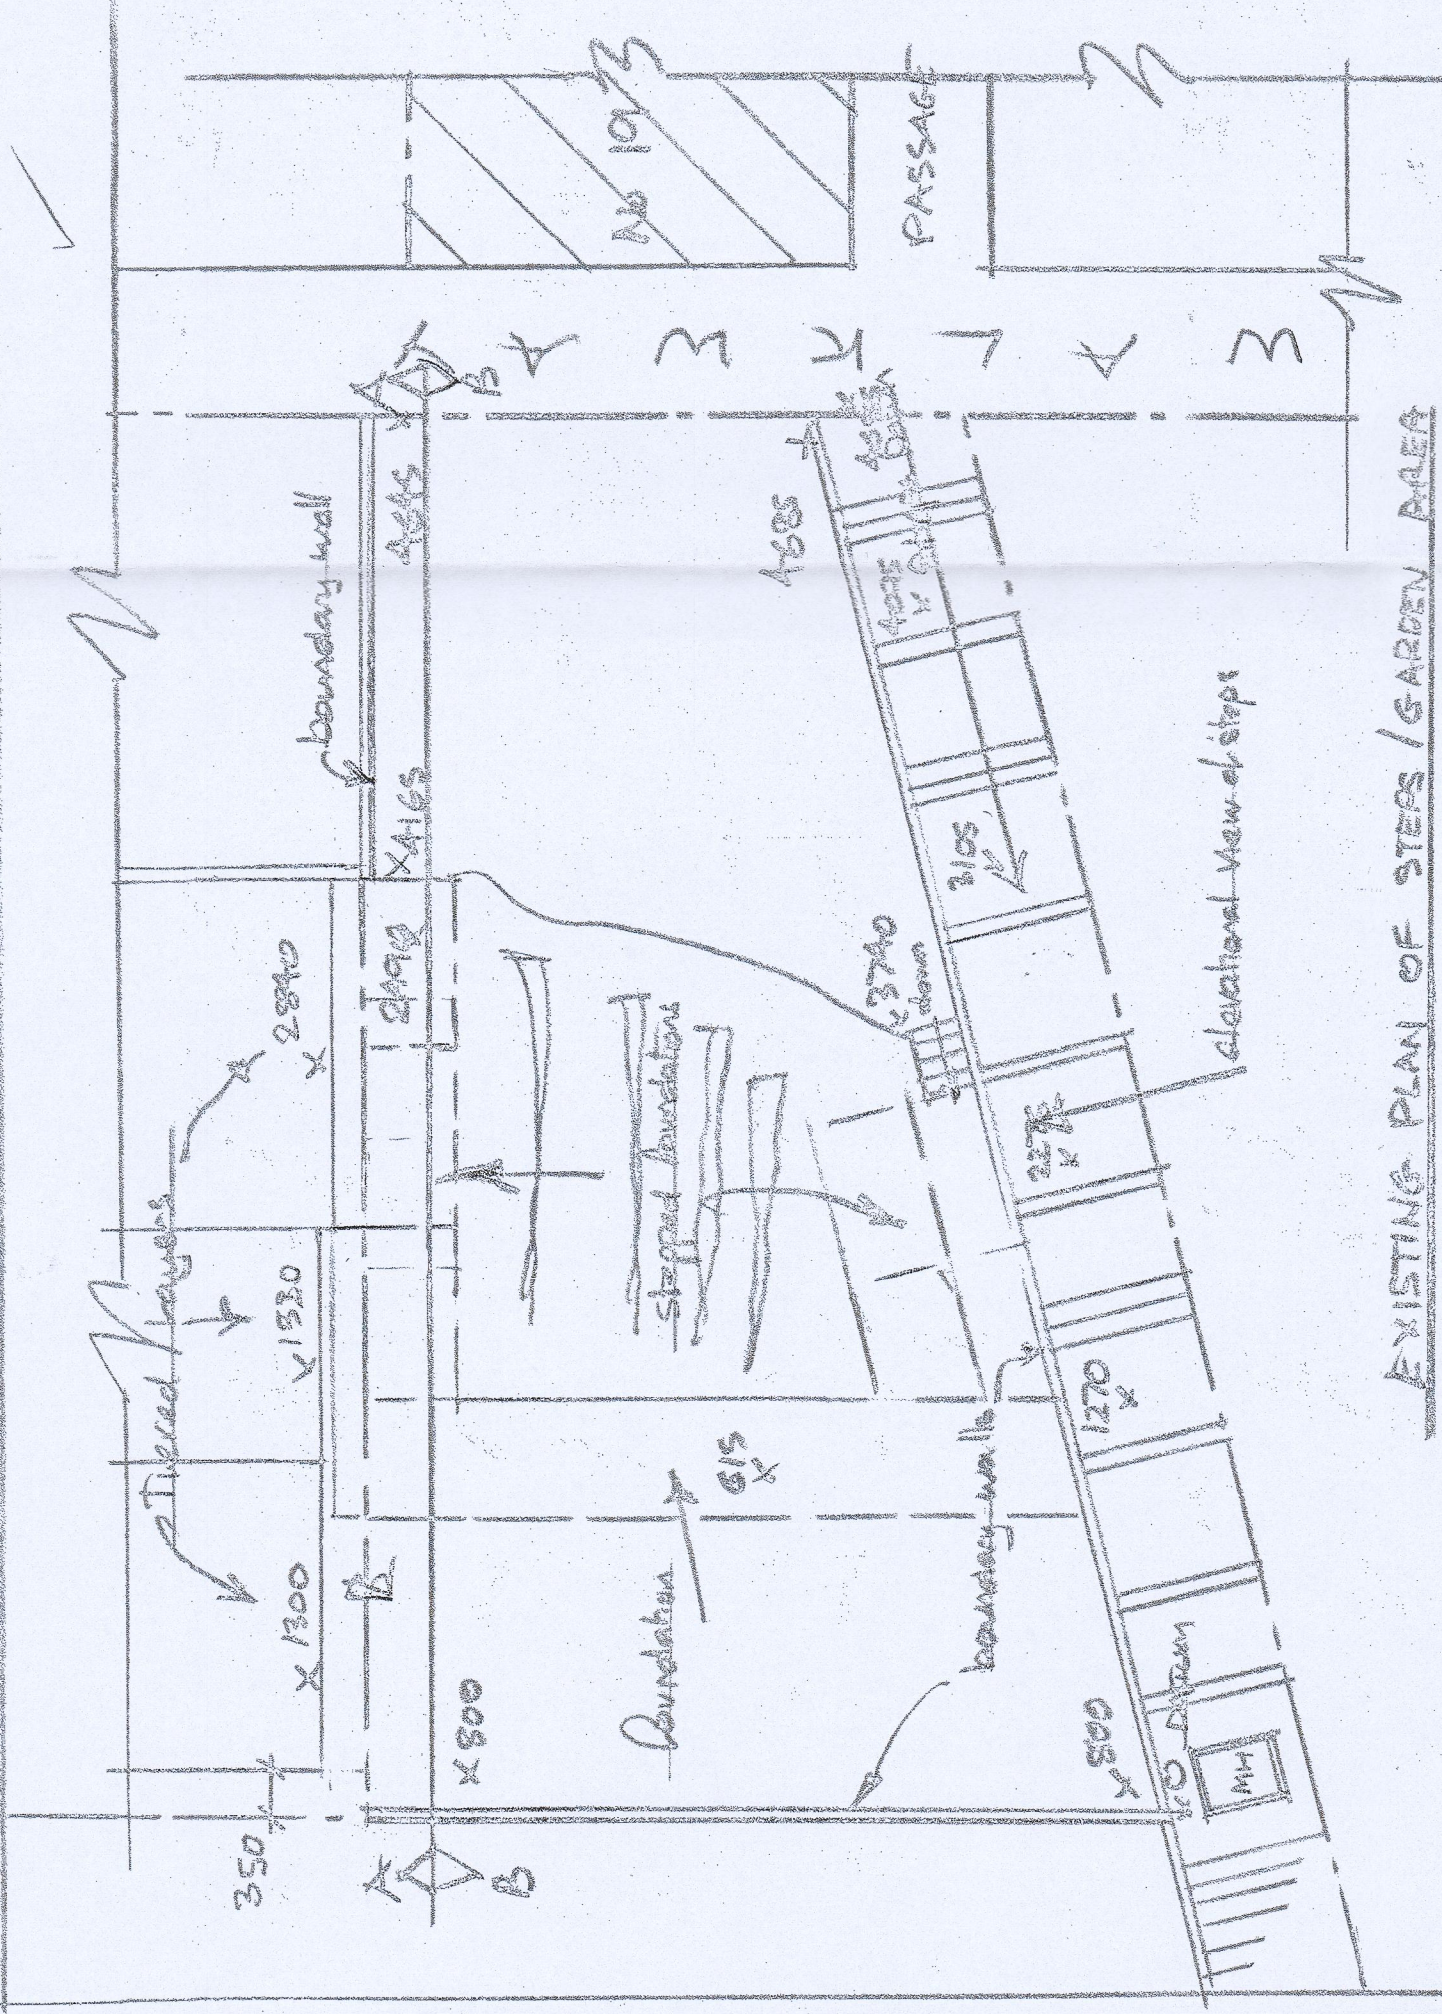


PROPOSED PLAN OF STEPS / GARDEN AREA

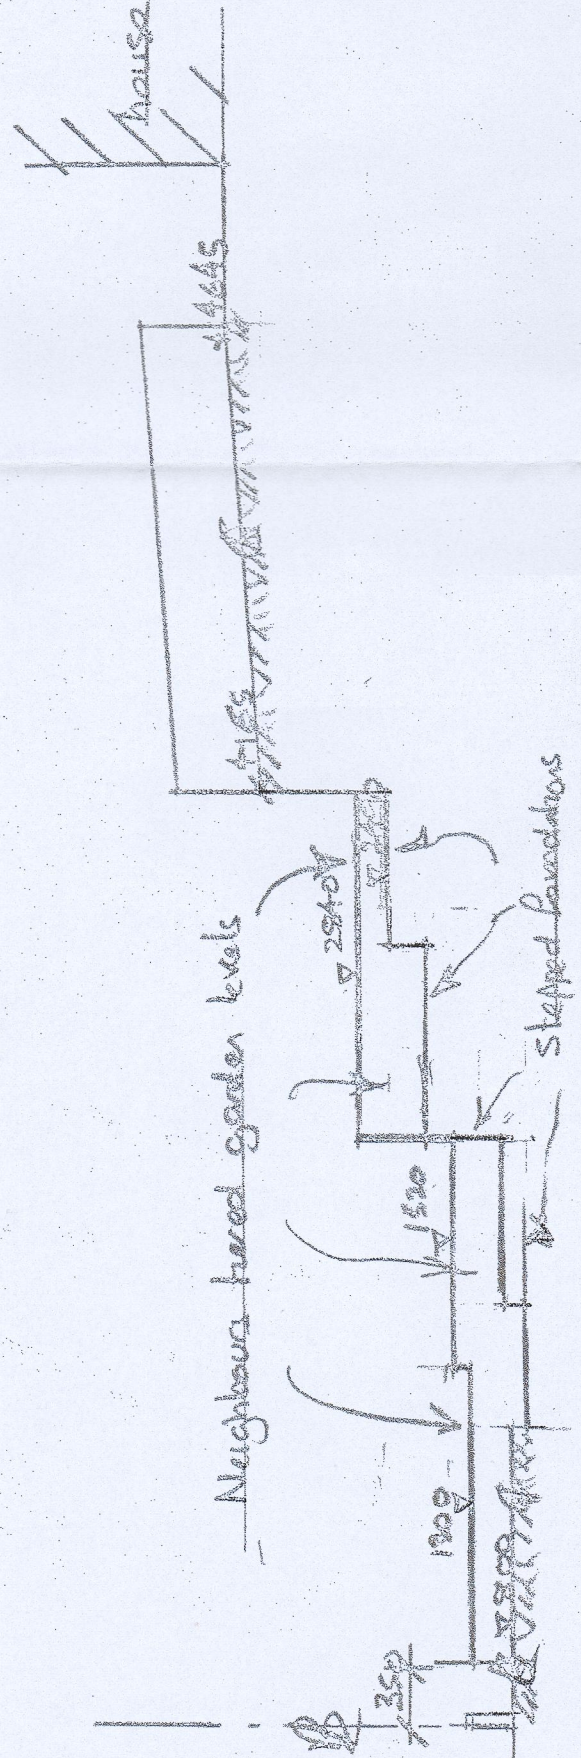


SECTIONAL ELEVATION A - A

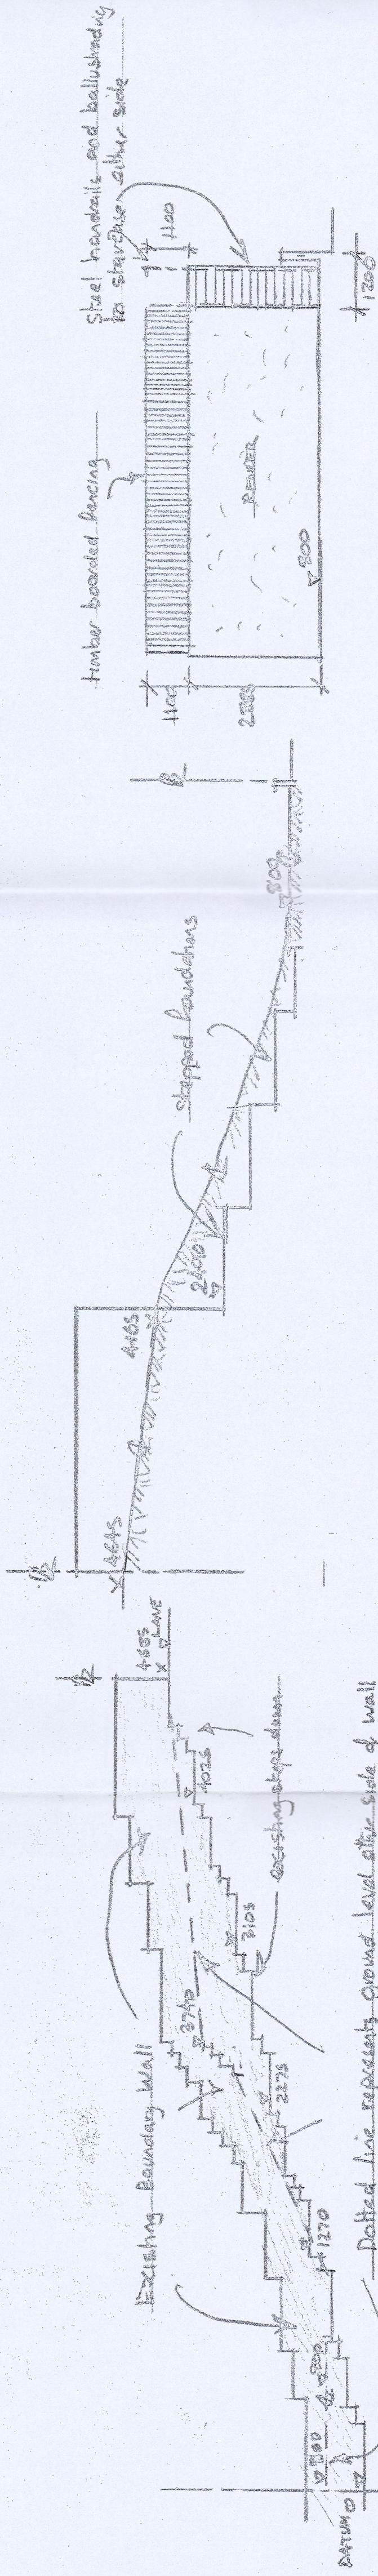

EXISTING ELEVATION NORTH (VIEWED FROM STARS)

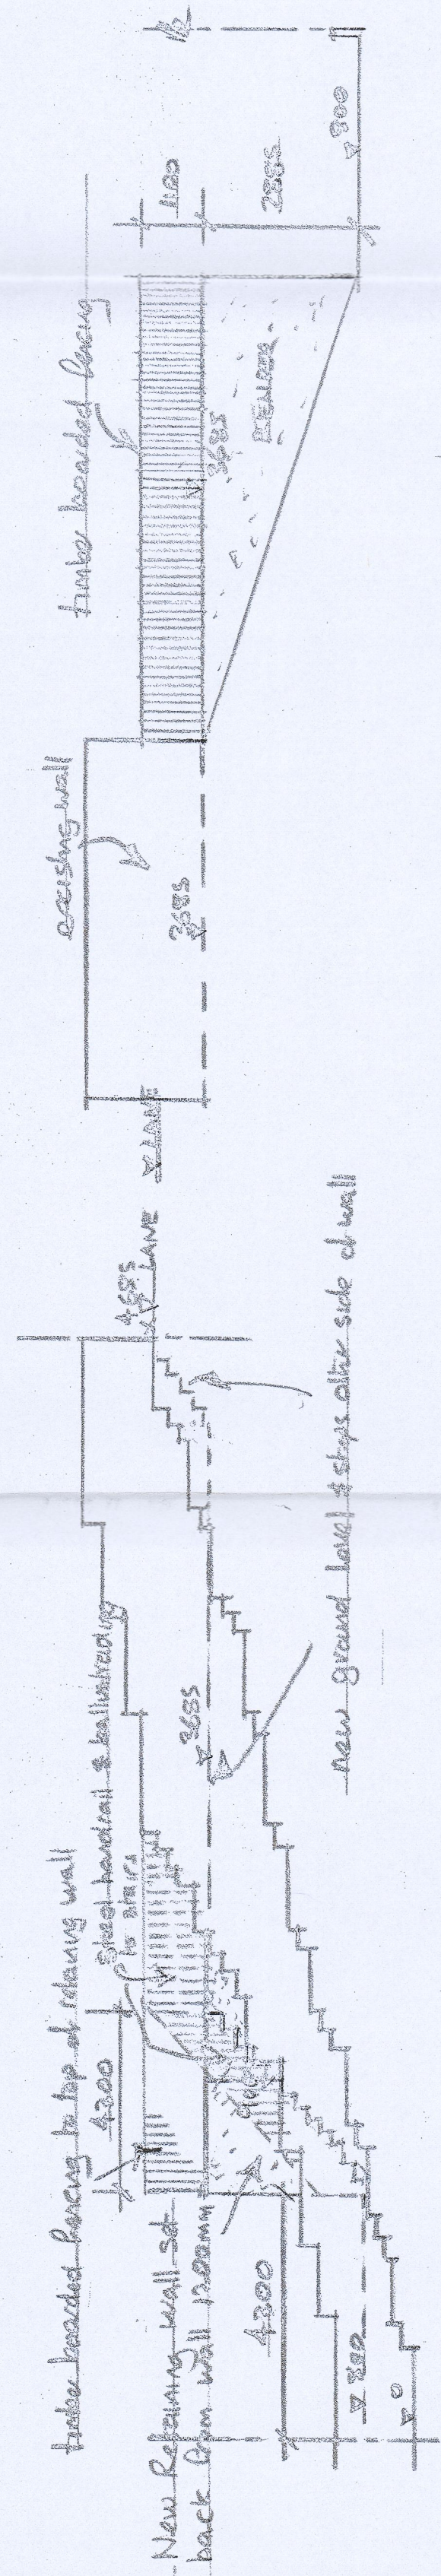

PROPOSED ELEVATION NORTH (VIEWED FROM STEPS)

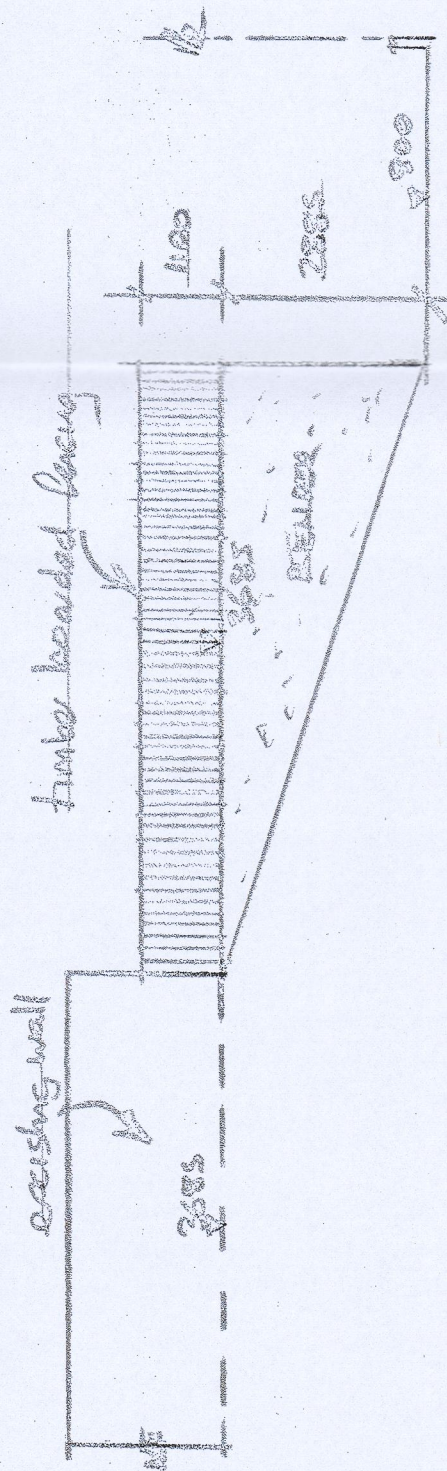

EXISTING ELEVATION / SECTION B-B

PROPOSED EAST ELEVATION

210211

MTCBC
 AMENDED PLANS
 17 FEB 2022
 RECEIVED

308	PROPOSED EXTENSION OF RAISED (GARDEN TO REAR / IMPROVED) ADDRESS	DATE	DEANN
	19 GELLINGDALE TERRACE, PENNYNGEN		
	MERTHYR TYDFIL, CF47 9HL	SCALE	
		1:100	
		OCT 2001	
		FEB 2002	A COLLINS