
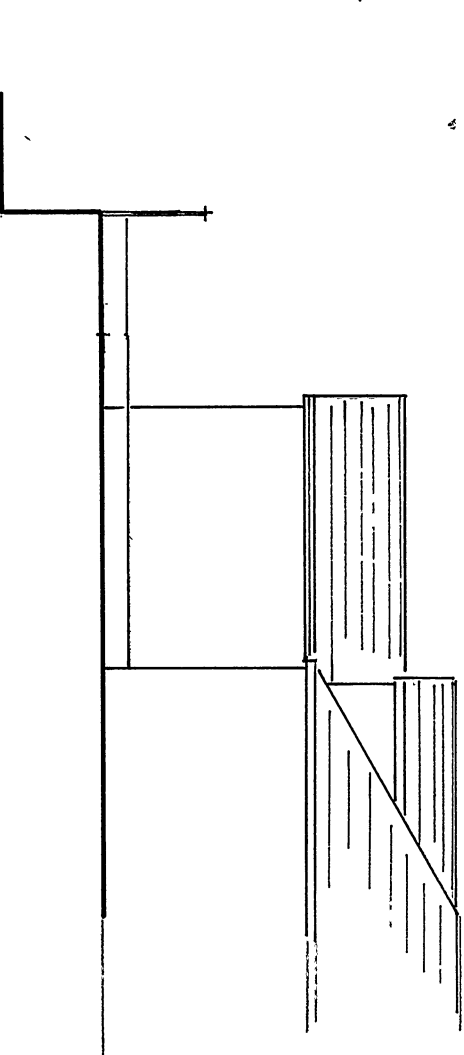
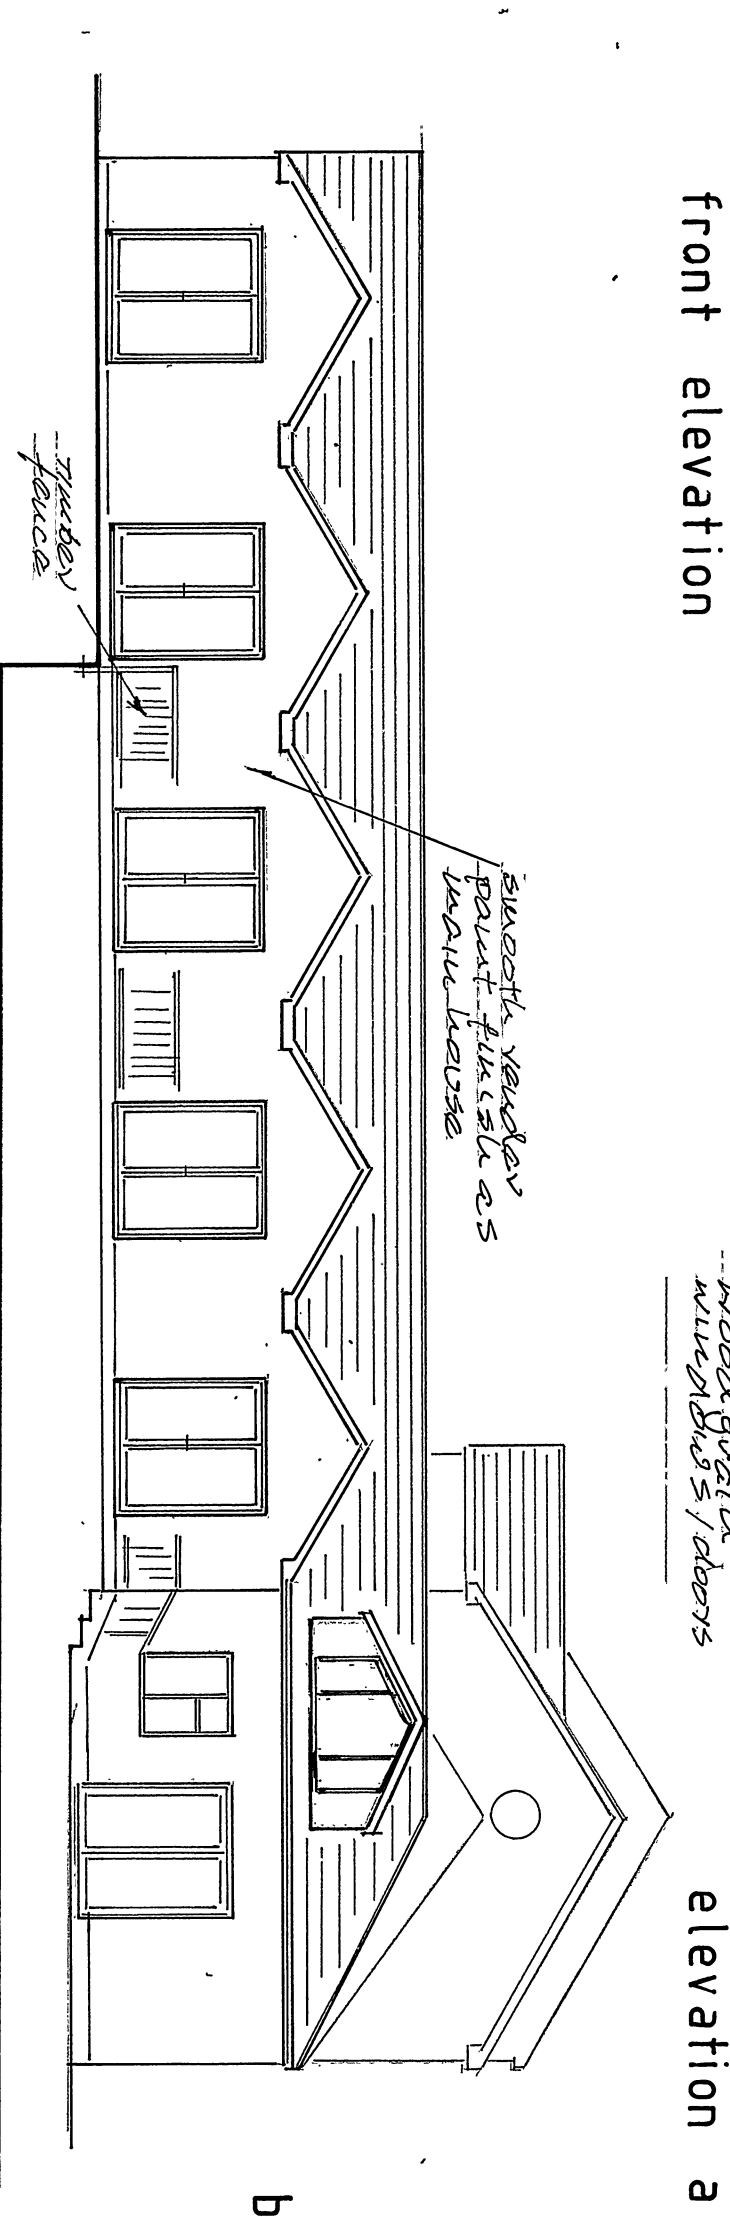


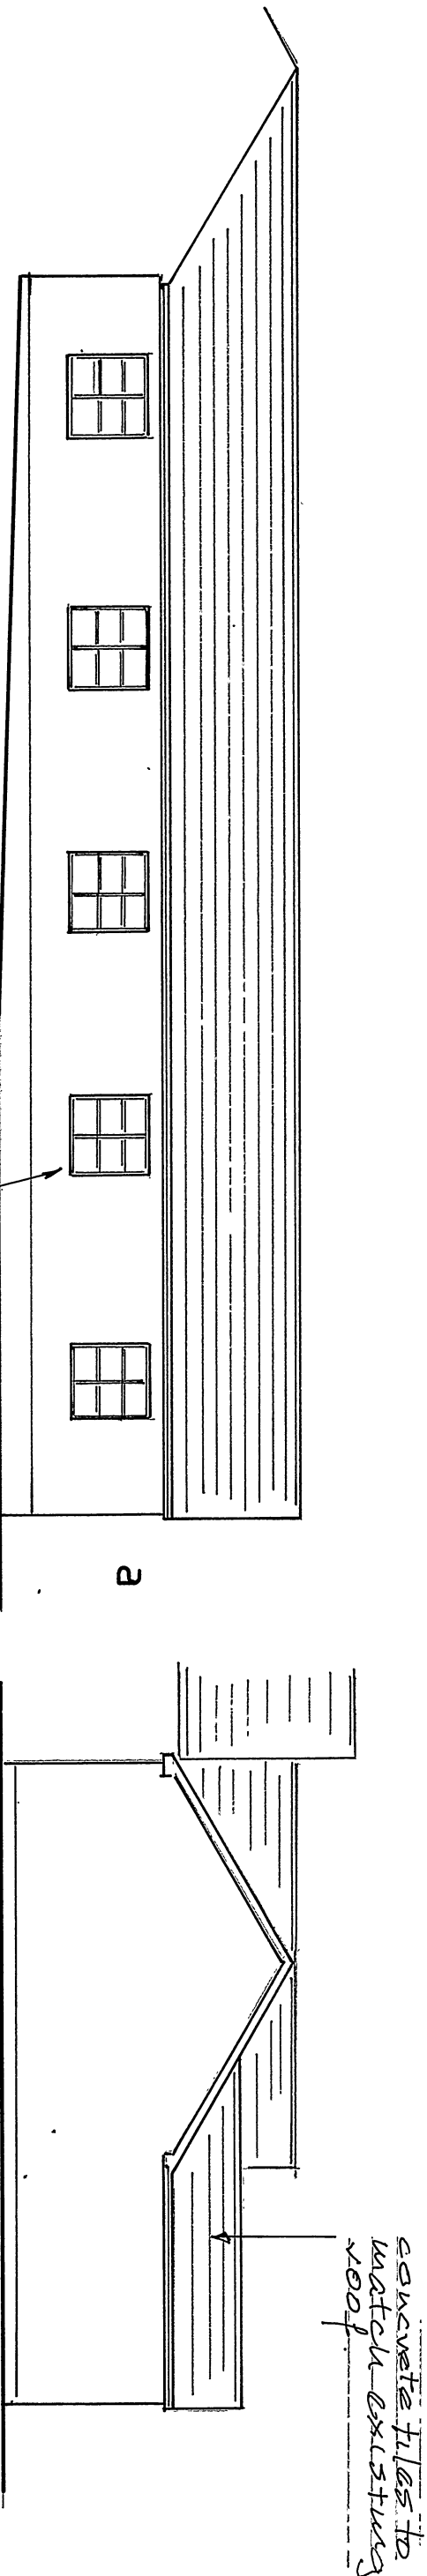

Agent	Project
I. Morgan Clifton House Westside Alameda Civic Tel: 01495 290852	Routygarth Farm Routygarth, Trelawny's proposed conversion of stable buildings. Drawing title Proposed stable elevations
Drawn: 382/4	Date: 14.7.21
Scale: 1/100/A3	Drawn: T.M.