


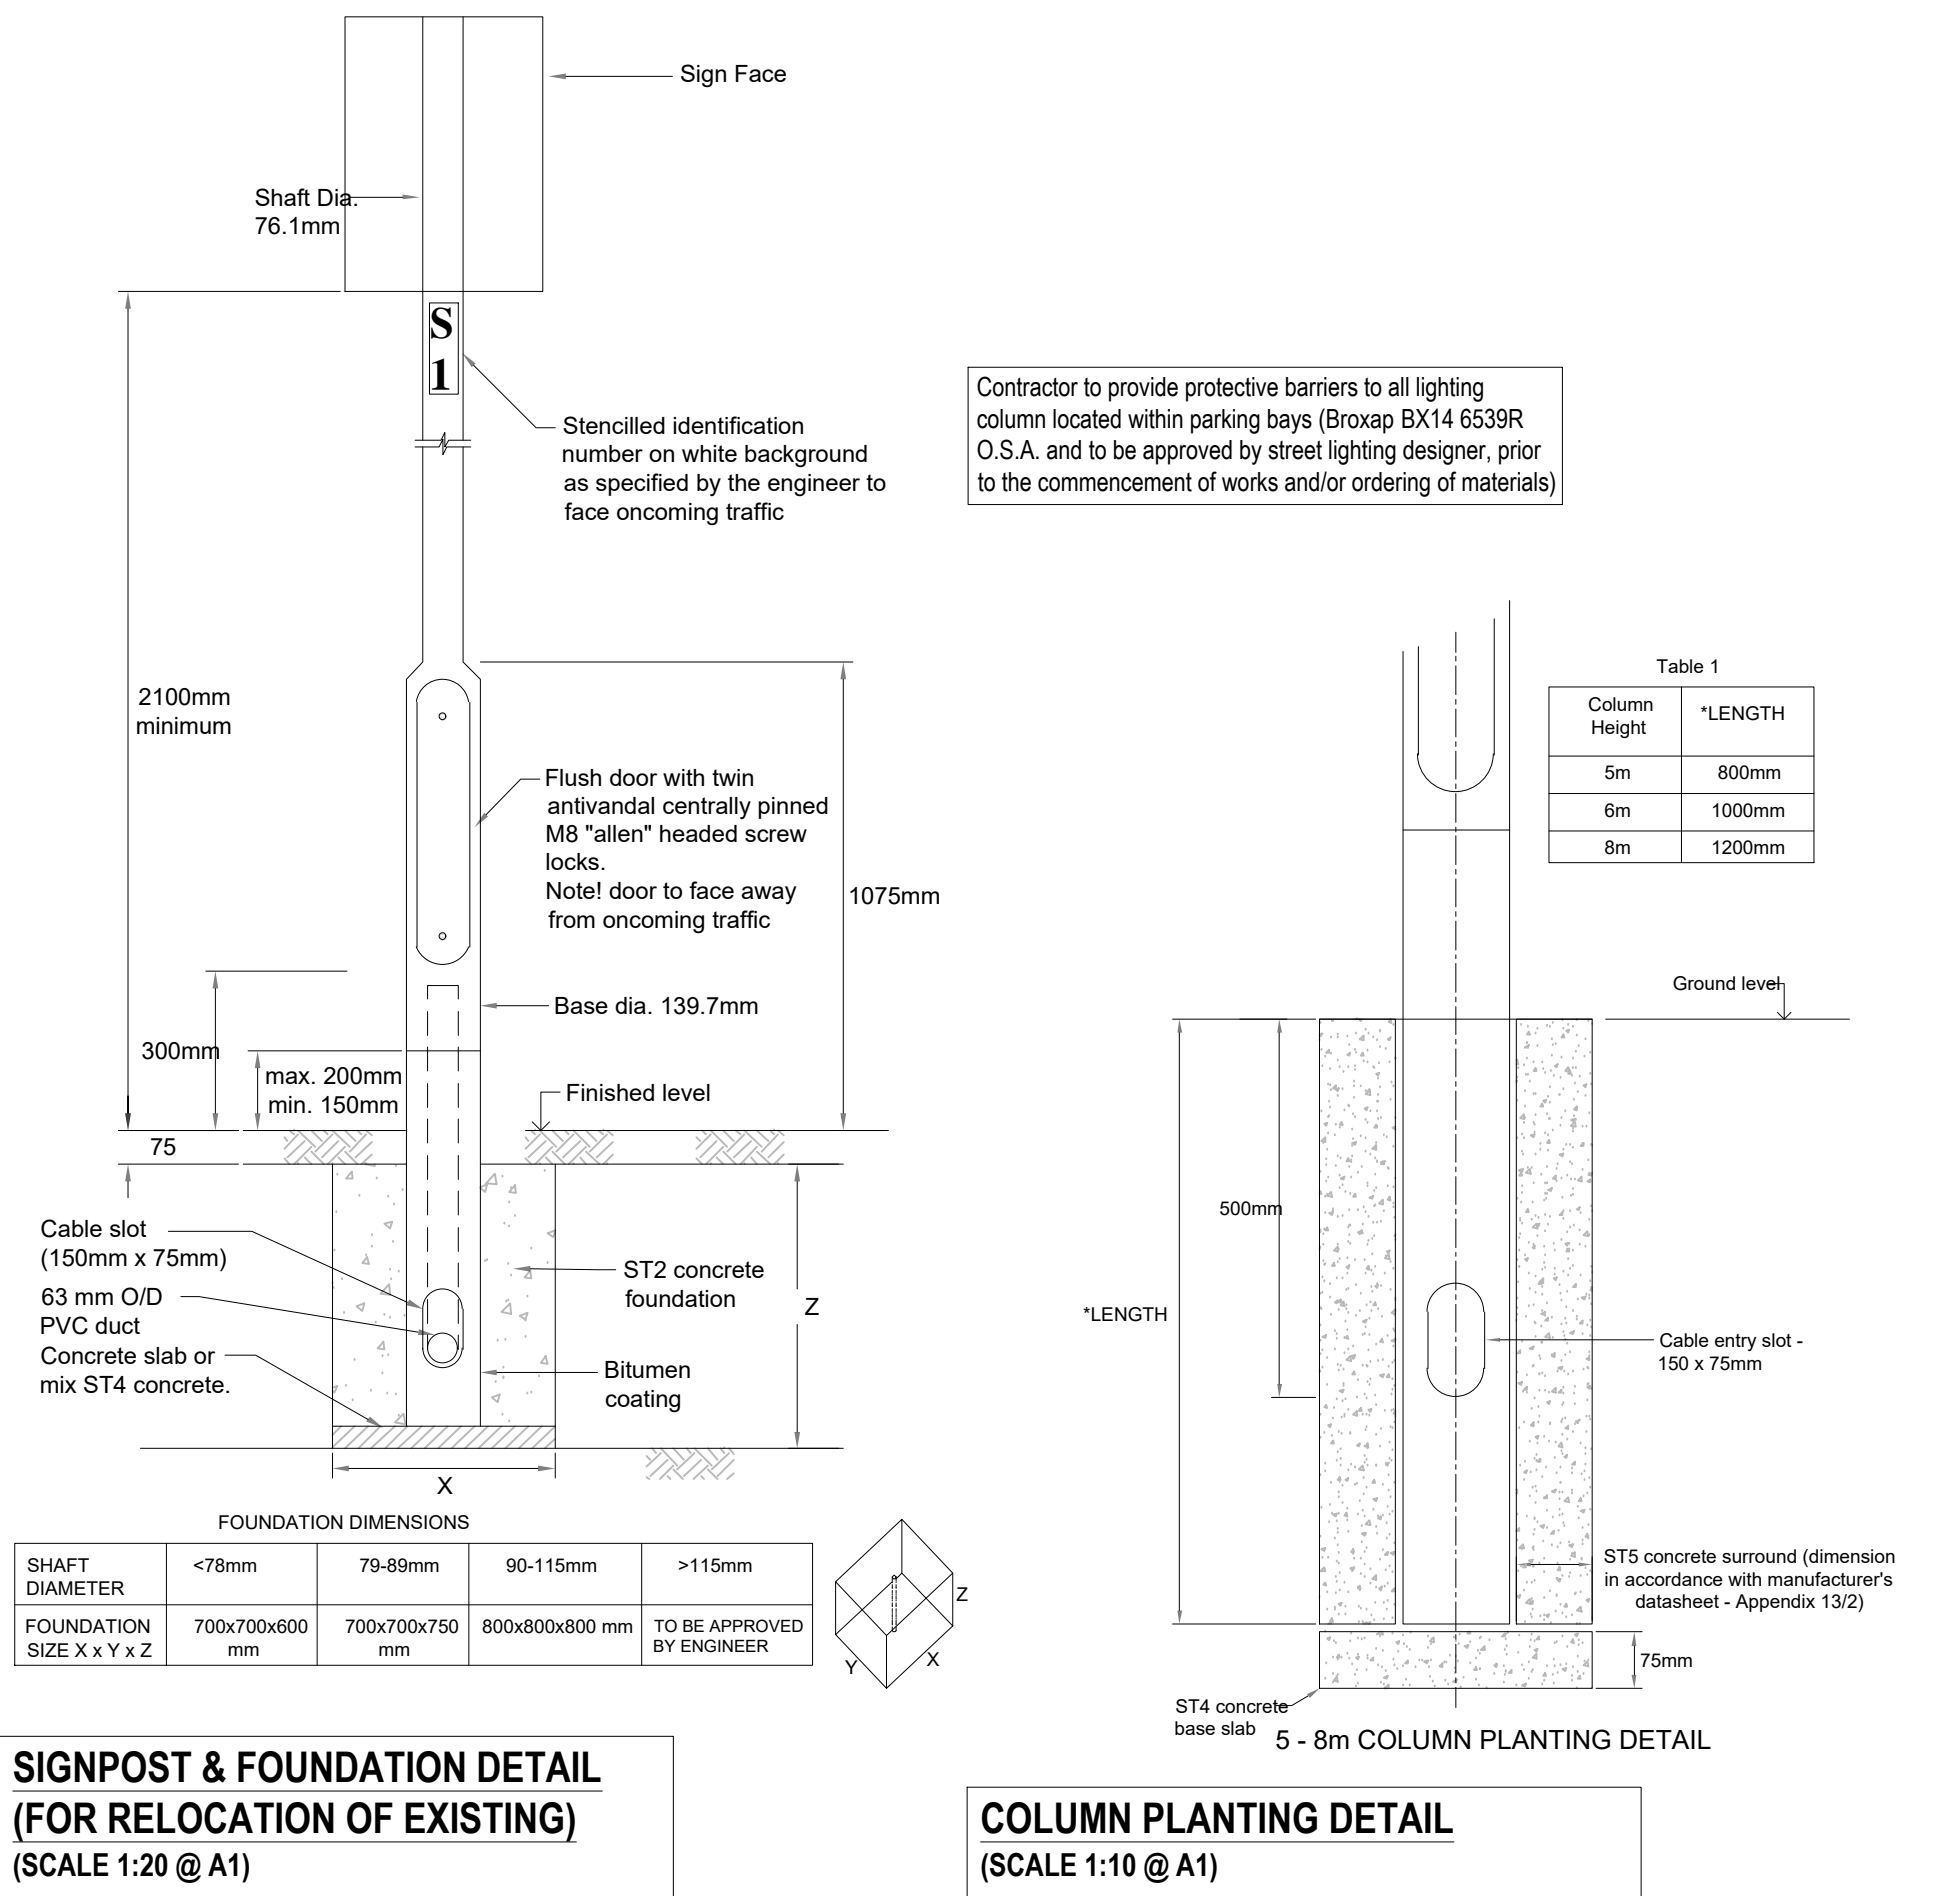


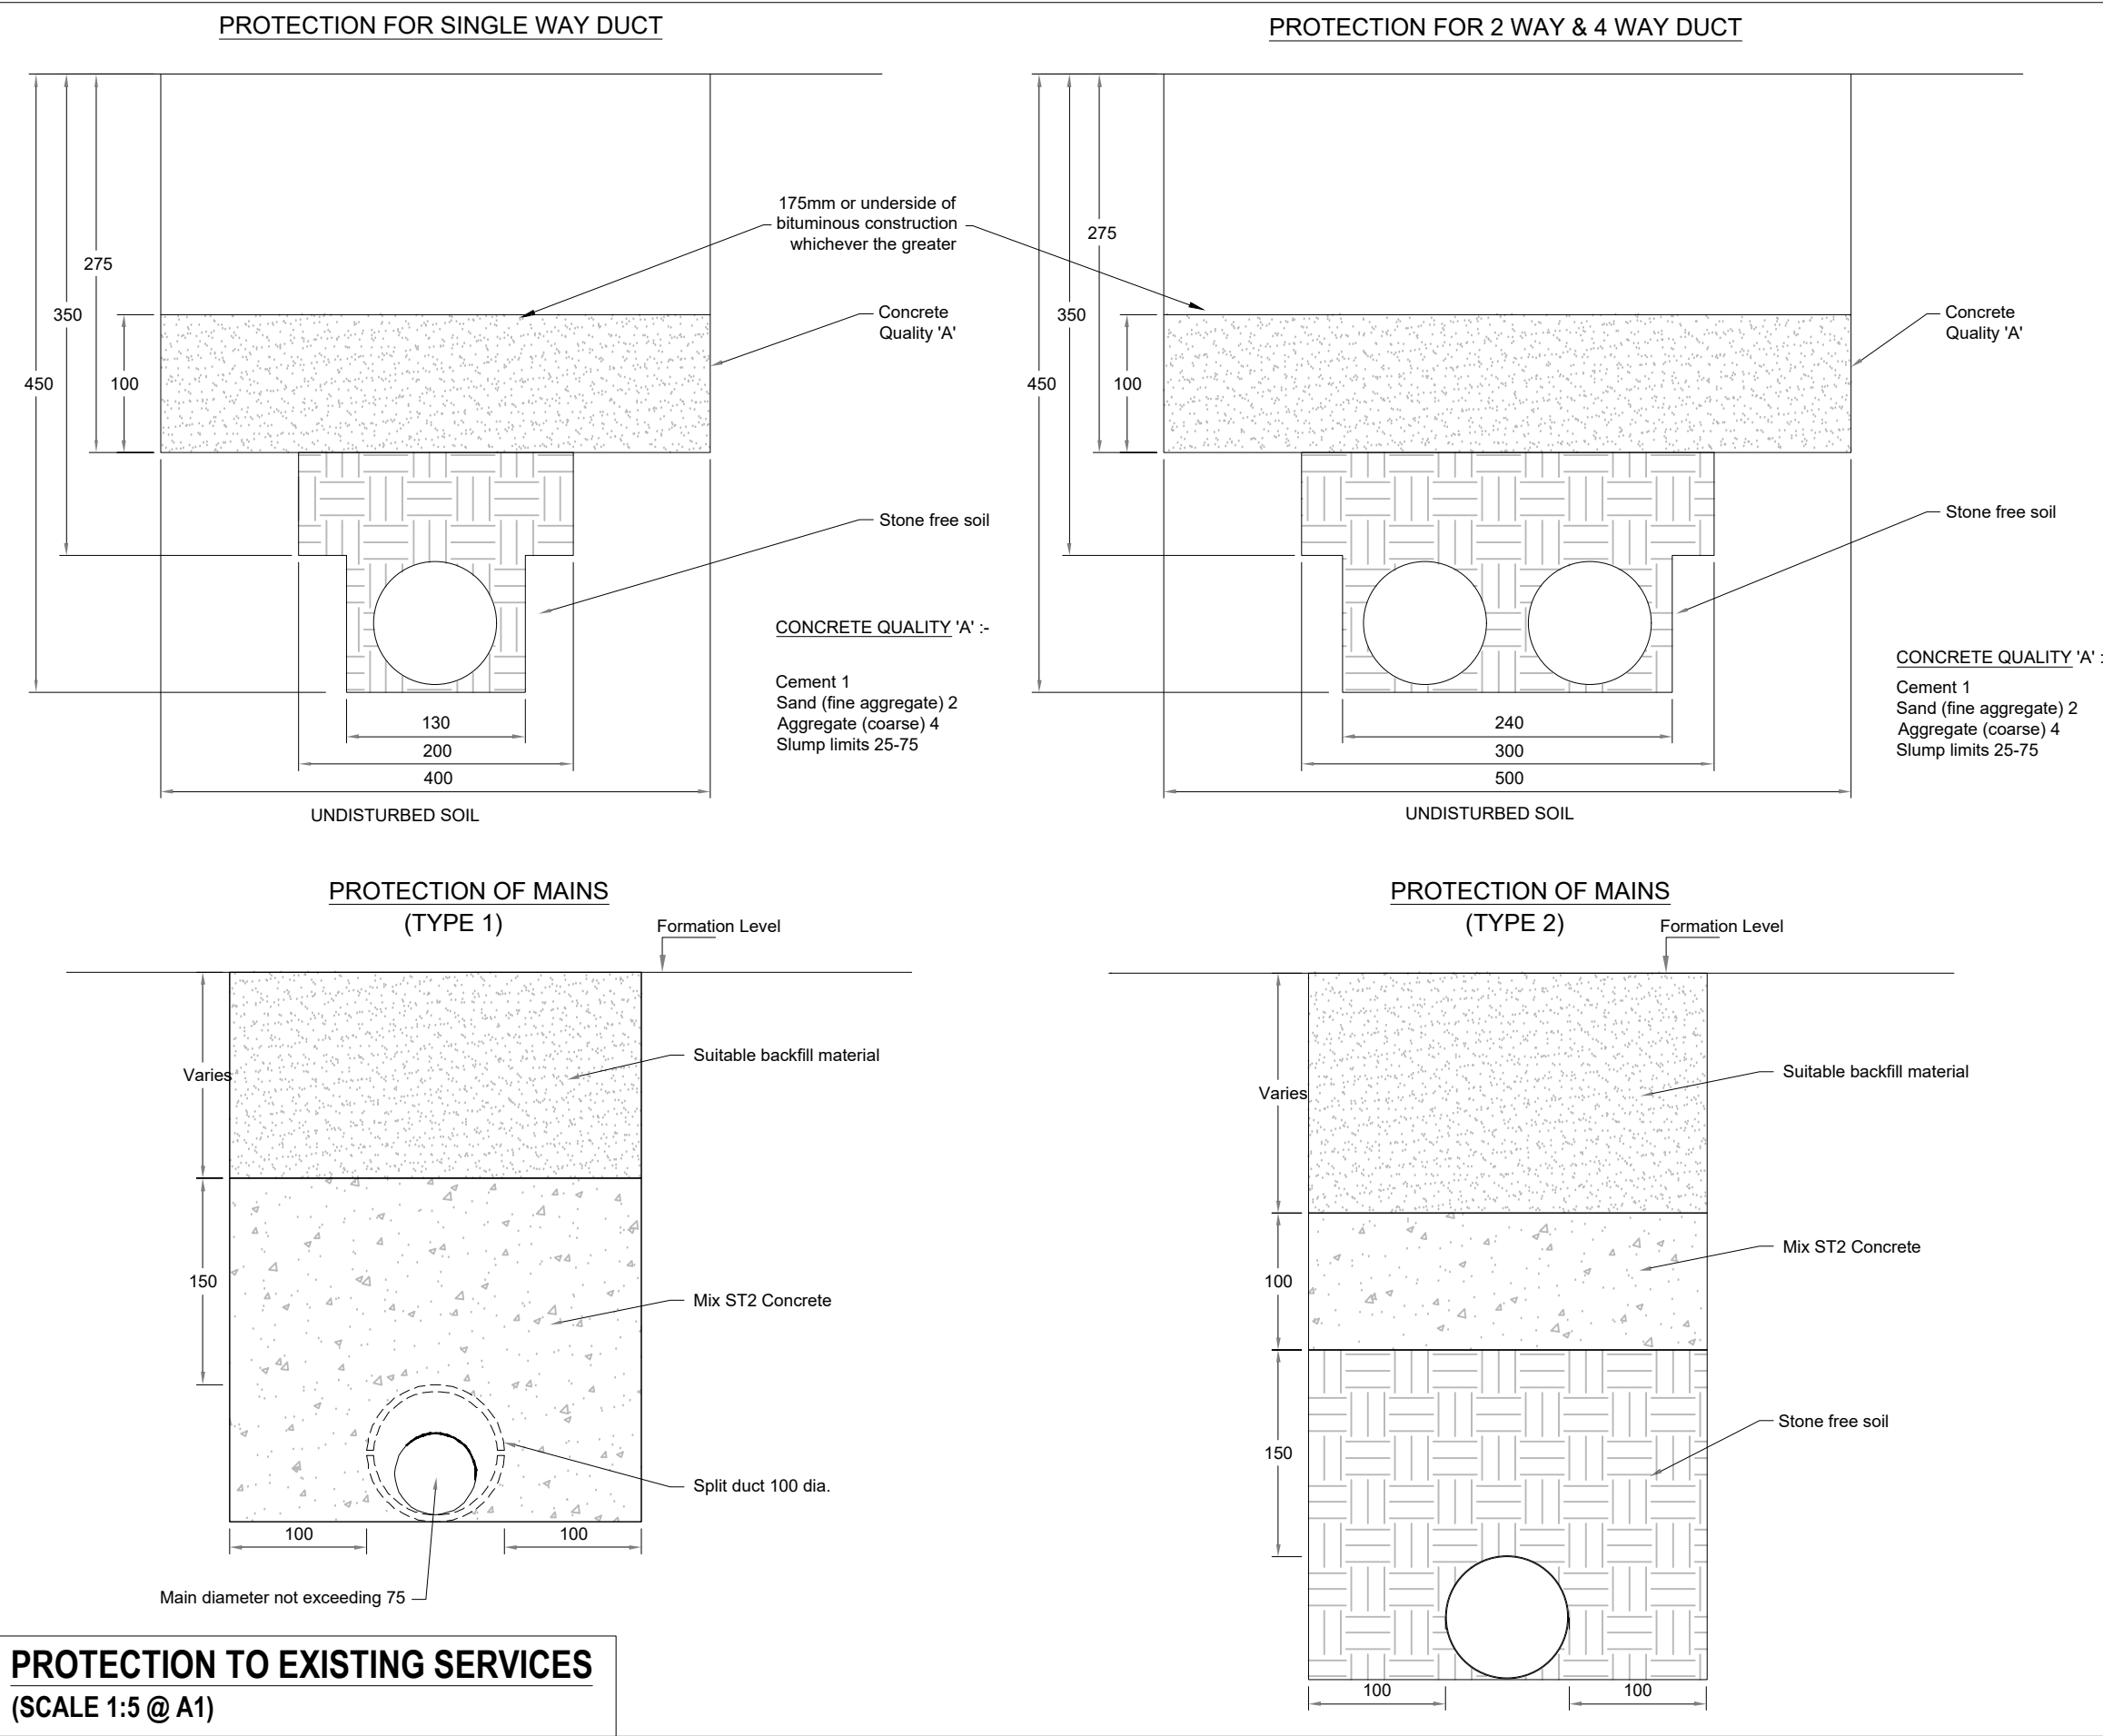

- NOTES
- DO NOT SCALE FROM THIS DRAWING
 - ALL DIMENSIONS ARE IN MILLIMETRES
 - PRECAST CONCRETE FLAGS TO BE IN ACCORDANCE WITH CLAUSE 1104 OF THE SPECIFICATION OF HIGHWAY WORKS 1998 AS AMENDED (AND APPENDIX 11/1)
 - FLEXIBLE FOOTWAY CONSTRUCTION TO BE IN ACCORDANCE WITH CLAUSE 1105 OF THE SPECIFICATION OF HIGHWAY WORKS 1998 AS AMENDED (AND APPENDIX 11/1)
 - CONCRETE BLOCK PAVING TO BE IN ACCORDANCE WITH CLAUSE 1107 OF THE SPECIFICATION OF HIGHWAY WORKS 1998 AS AMENDED (AND APPENDIX 11/1)
 - FLAGS TO BE PLACES WITH 150 OR 300 BOND WITH JOINTS AT RIGHT ANGLES TO THE KERB
 - KERBING AND EDGING AS DETAILED ON DRAWING NO SEWFS/1101.01
 - THE WIDTH OF FOOTWAY USED FOR MEASUREMENT PURPOSES IS THE EXPOSED SURFACE, EXCLUDING KERBING AND EDGING, AS INDICATED ON THIS DRAWING.
 - FOR DETAILS OF TACTILE PAVING SEE DRAWING SEWFS/1101.06
 - BINDER COURSE TO BE ASPHALT CONCRETE TO BS EN 13108: PART 1: CLAUSE 6.5 WITH 100/150 ASPHALT CONCRETE BINDER AND IN ACCORDANCE WITH CLAUSE 906 OF THE SPECIFICATION FOR HIGHWAY WORKS 1998, AS AMENDED
 - SUB BASE TO BE AS GRANULAR TYPE 1 TO TABLE 8/2: CLAUSE 803 OF THE SPECIFICATION FOR HIGHWAY WORKS 1998, AS AMENDED.
 - THICKNESS OF BLOCKS AND PAVING SLABS TO BE SPECIFIED IN 11/. SERIES OF DRAWINGS.
 - ALL STANDARDS REFERENCED ARE TO BE CURRENT AMENDMENTS

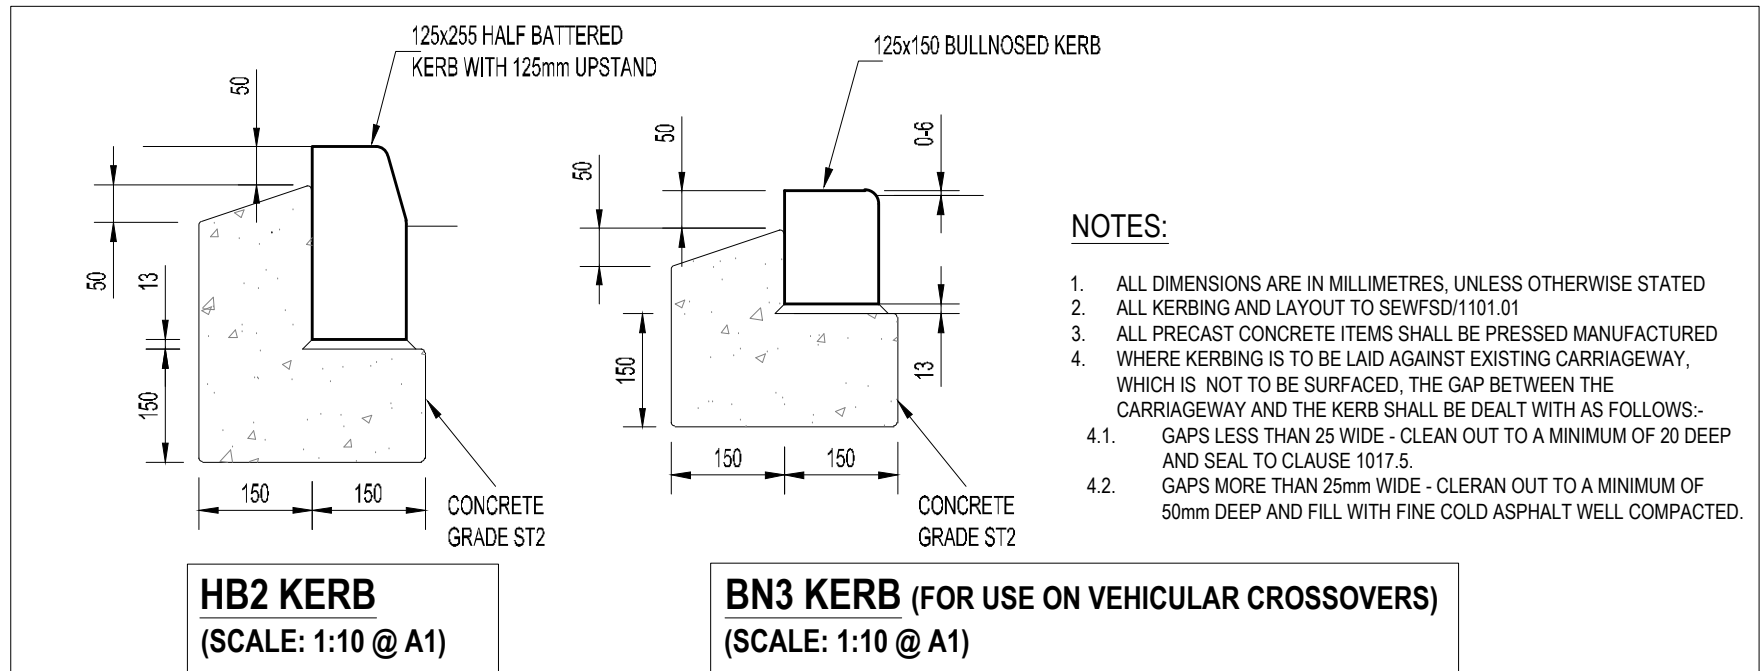

- NOTES:-
- THIS DRAWING IS TO BE READ IN CONJUNCTION WITH ALL OTHER ENGINEERING AND/OR ARCHITECTURAL DRAWINGS
 - DO NOT SCALE FROM THIS DRAWING; REFER TO DIMENSIONS SHOWN
 - HIGHWAY CONSTRUCTION STANDARD DETAILS TAKEN FROM SEWH 2019-2022 VOLUME 3; STANDARD DETAILS (SUBJECT TO THE APPROVAL OF MERTHYR TYDFIL CBC)

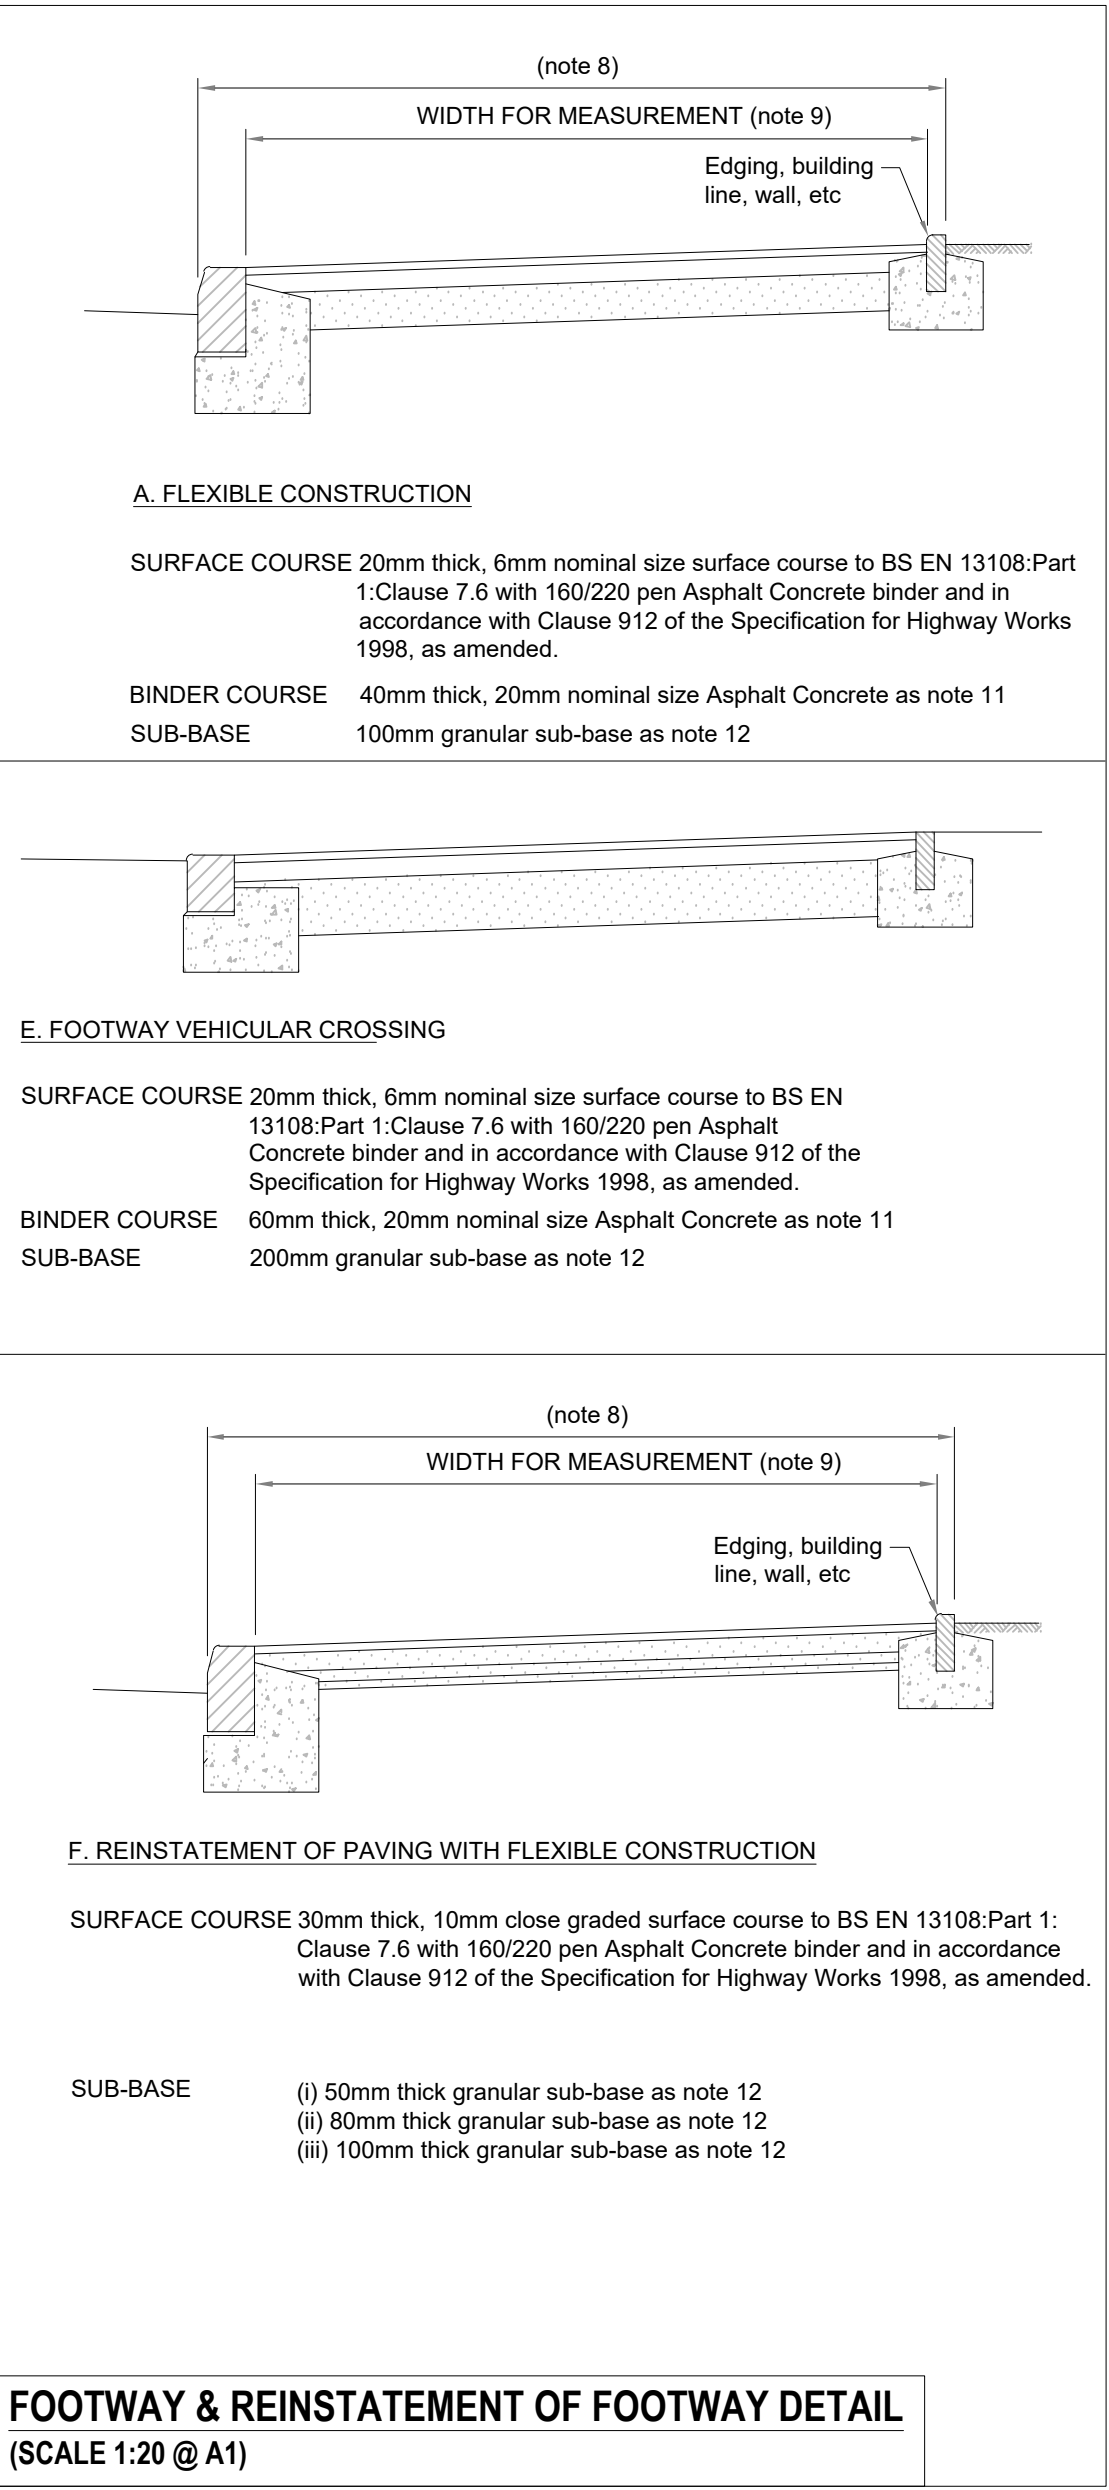

P01	16/03/20	Preliminary Issue	TDJ	GS
Rev	Date	Description	By	Apvd

PROJECT:
EAST STREET, DOWLAIS
MERTHYR TYDFIL

TITLE:
HIGHWAY CONSTRUCTION DETAILS

CLIENT:
MERTHYR HOUSING

SCALE@A1:
AS SHOWN

PROJECT REF:
18219
DRAWING No:
700

REV:
P01

Revision Referencing
P = Preliminary A = Approval T = Tender C = Construction

Jubb