


1 Existing Elevation A
1 : 100

2 Existing Elevation B
1 : 100

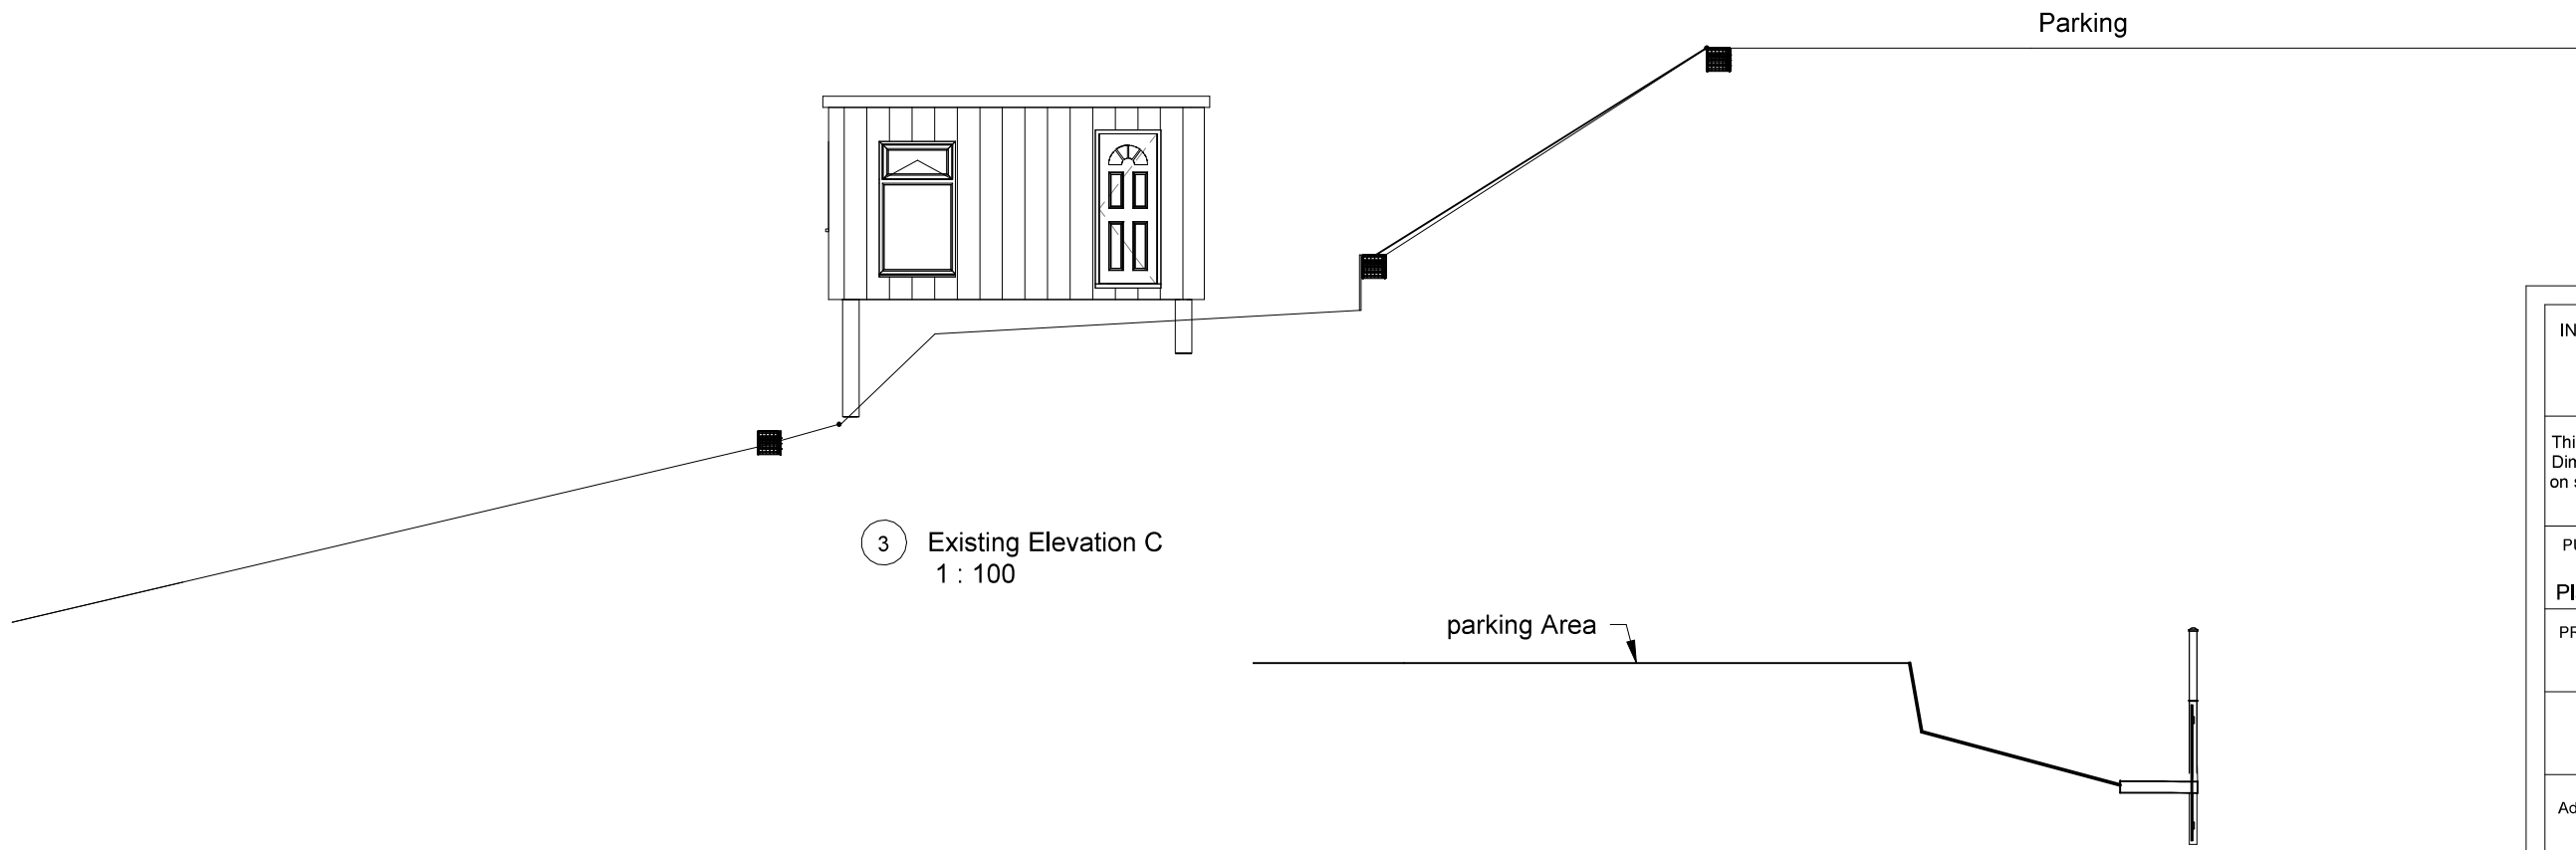

3 Existing Elevation C
1 : 100

4 Existing Section G
1 : 100

INDIGO DESIGN (Part of 3dcadwales Ltd) 5 Ashlea Drive, Merthyr Tydfil, CF47 0NY Tele 01685 385746 Mob - 07940913216 Email: philip@3dcadwales.co.uk		
This Drawing is Copyright, Dimensions to be checked on site and not scaled from this drawing		
PURPOSE OF ISSUE Planning Approval		DRWAING NUMBER DA-03
PROJECT Decking to Parking Area		
SHEET Existing Elevations & Section		
Address Land opposite No 6-7 Graig Terrace, Bedlinog, Treharris CF46 6SA		
Checked by JH	Drawn by PH	Scale (@ A3) 1 : 100
Rev No	Description	Date
A	Issue	10/08/2023