



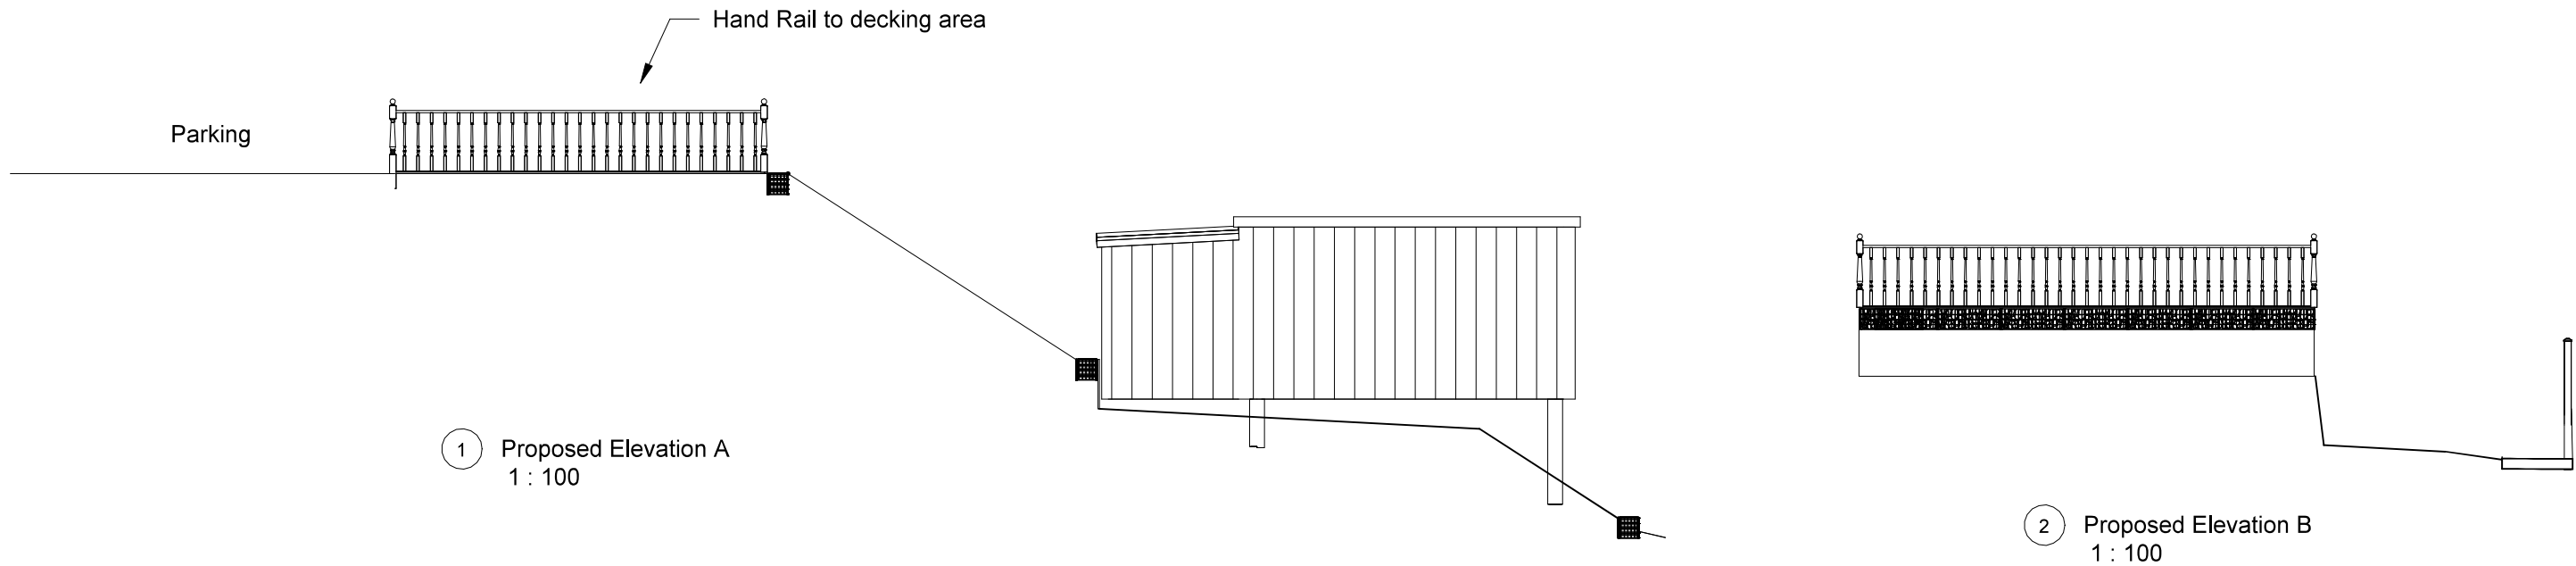


1 Proposed Elevation A  
1 : 100

2 Proposed Elevation B  
1 : 100

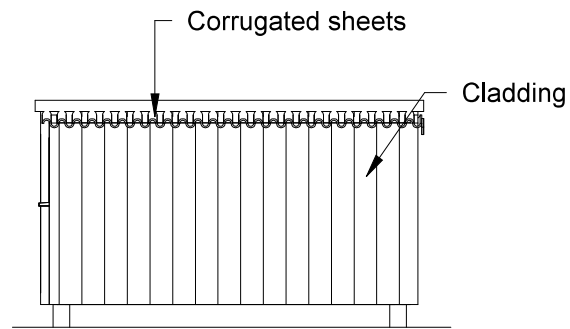

5 Shed Road Elevation  
1 : 100

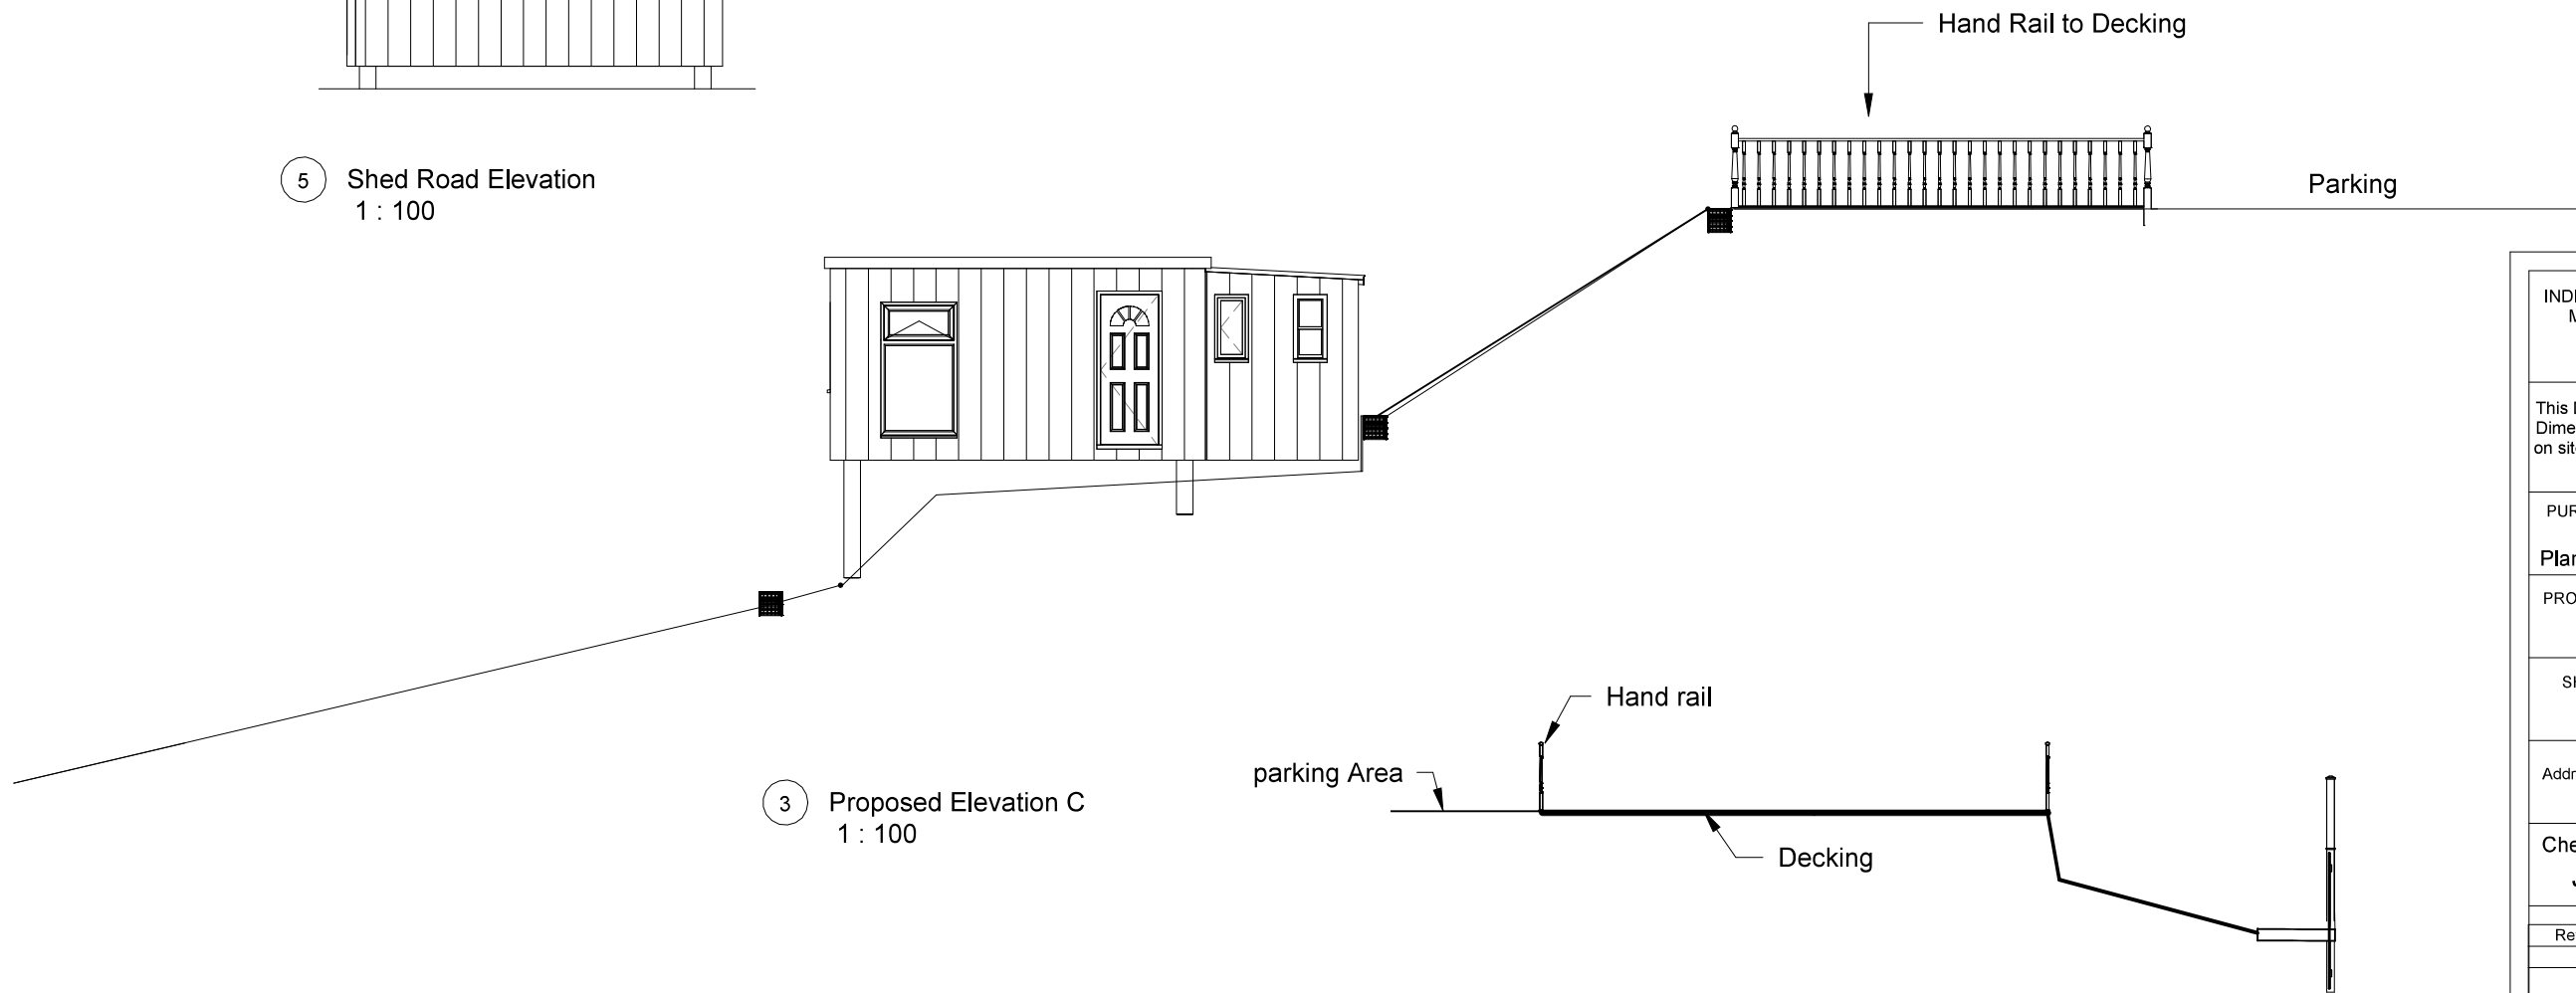

3 Proposed Elevation C  
1 : 100

4 Proposed Section G  
1 : 100

INDIGO DESIGN (Part of 3dcadwales Ltd) 5 Ashlea Drive,  
Merthyr Tydfil, CF47 0NY Tele 01685 385746 Mob -  
07940913216 Email: philip@3dcadwales.co.uk

This Drawing is Copyright,  
Dimensions to be checked  
on site and not scaled from  
this drawing



| PURPOSE OF ISSUE  | DRWAING NUMBER |
|-------------------|----------------|
| Planning Approval | DA-04          |

| PROJECT                 |
|-------------------------|
| Decking to Parking Area |

| SHEET                         |
|-------------------------------|
| Proposed Elevations & Section |

| Address                                                             |
|---------------------------------------------------------------------|
| Land opposite No 6-7 Graig Terrace,<br>Bedlinog, Treharris CF46 6SA |

| Checked by | Drawn by | Scale (@ A3) |
|------------|----------|--------------|
| JH         | PH       | 1 : 100      |

| Rev No | Description | Date       |
|--------|-------------|------------|
| A      | Issue       | 10/08/2023 |
|        |             |            |
|        |             |            |
|        |             |            |