


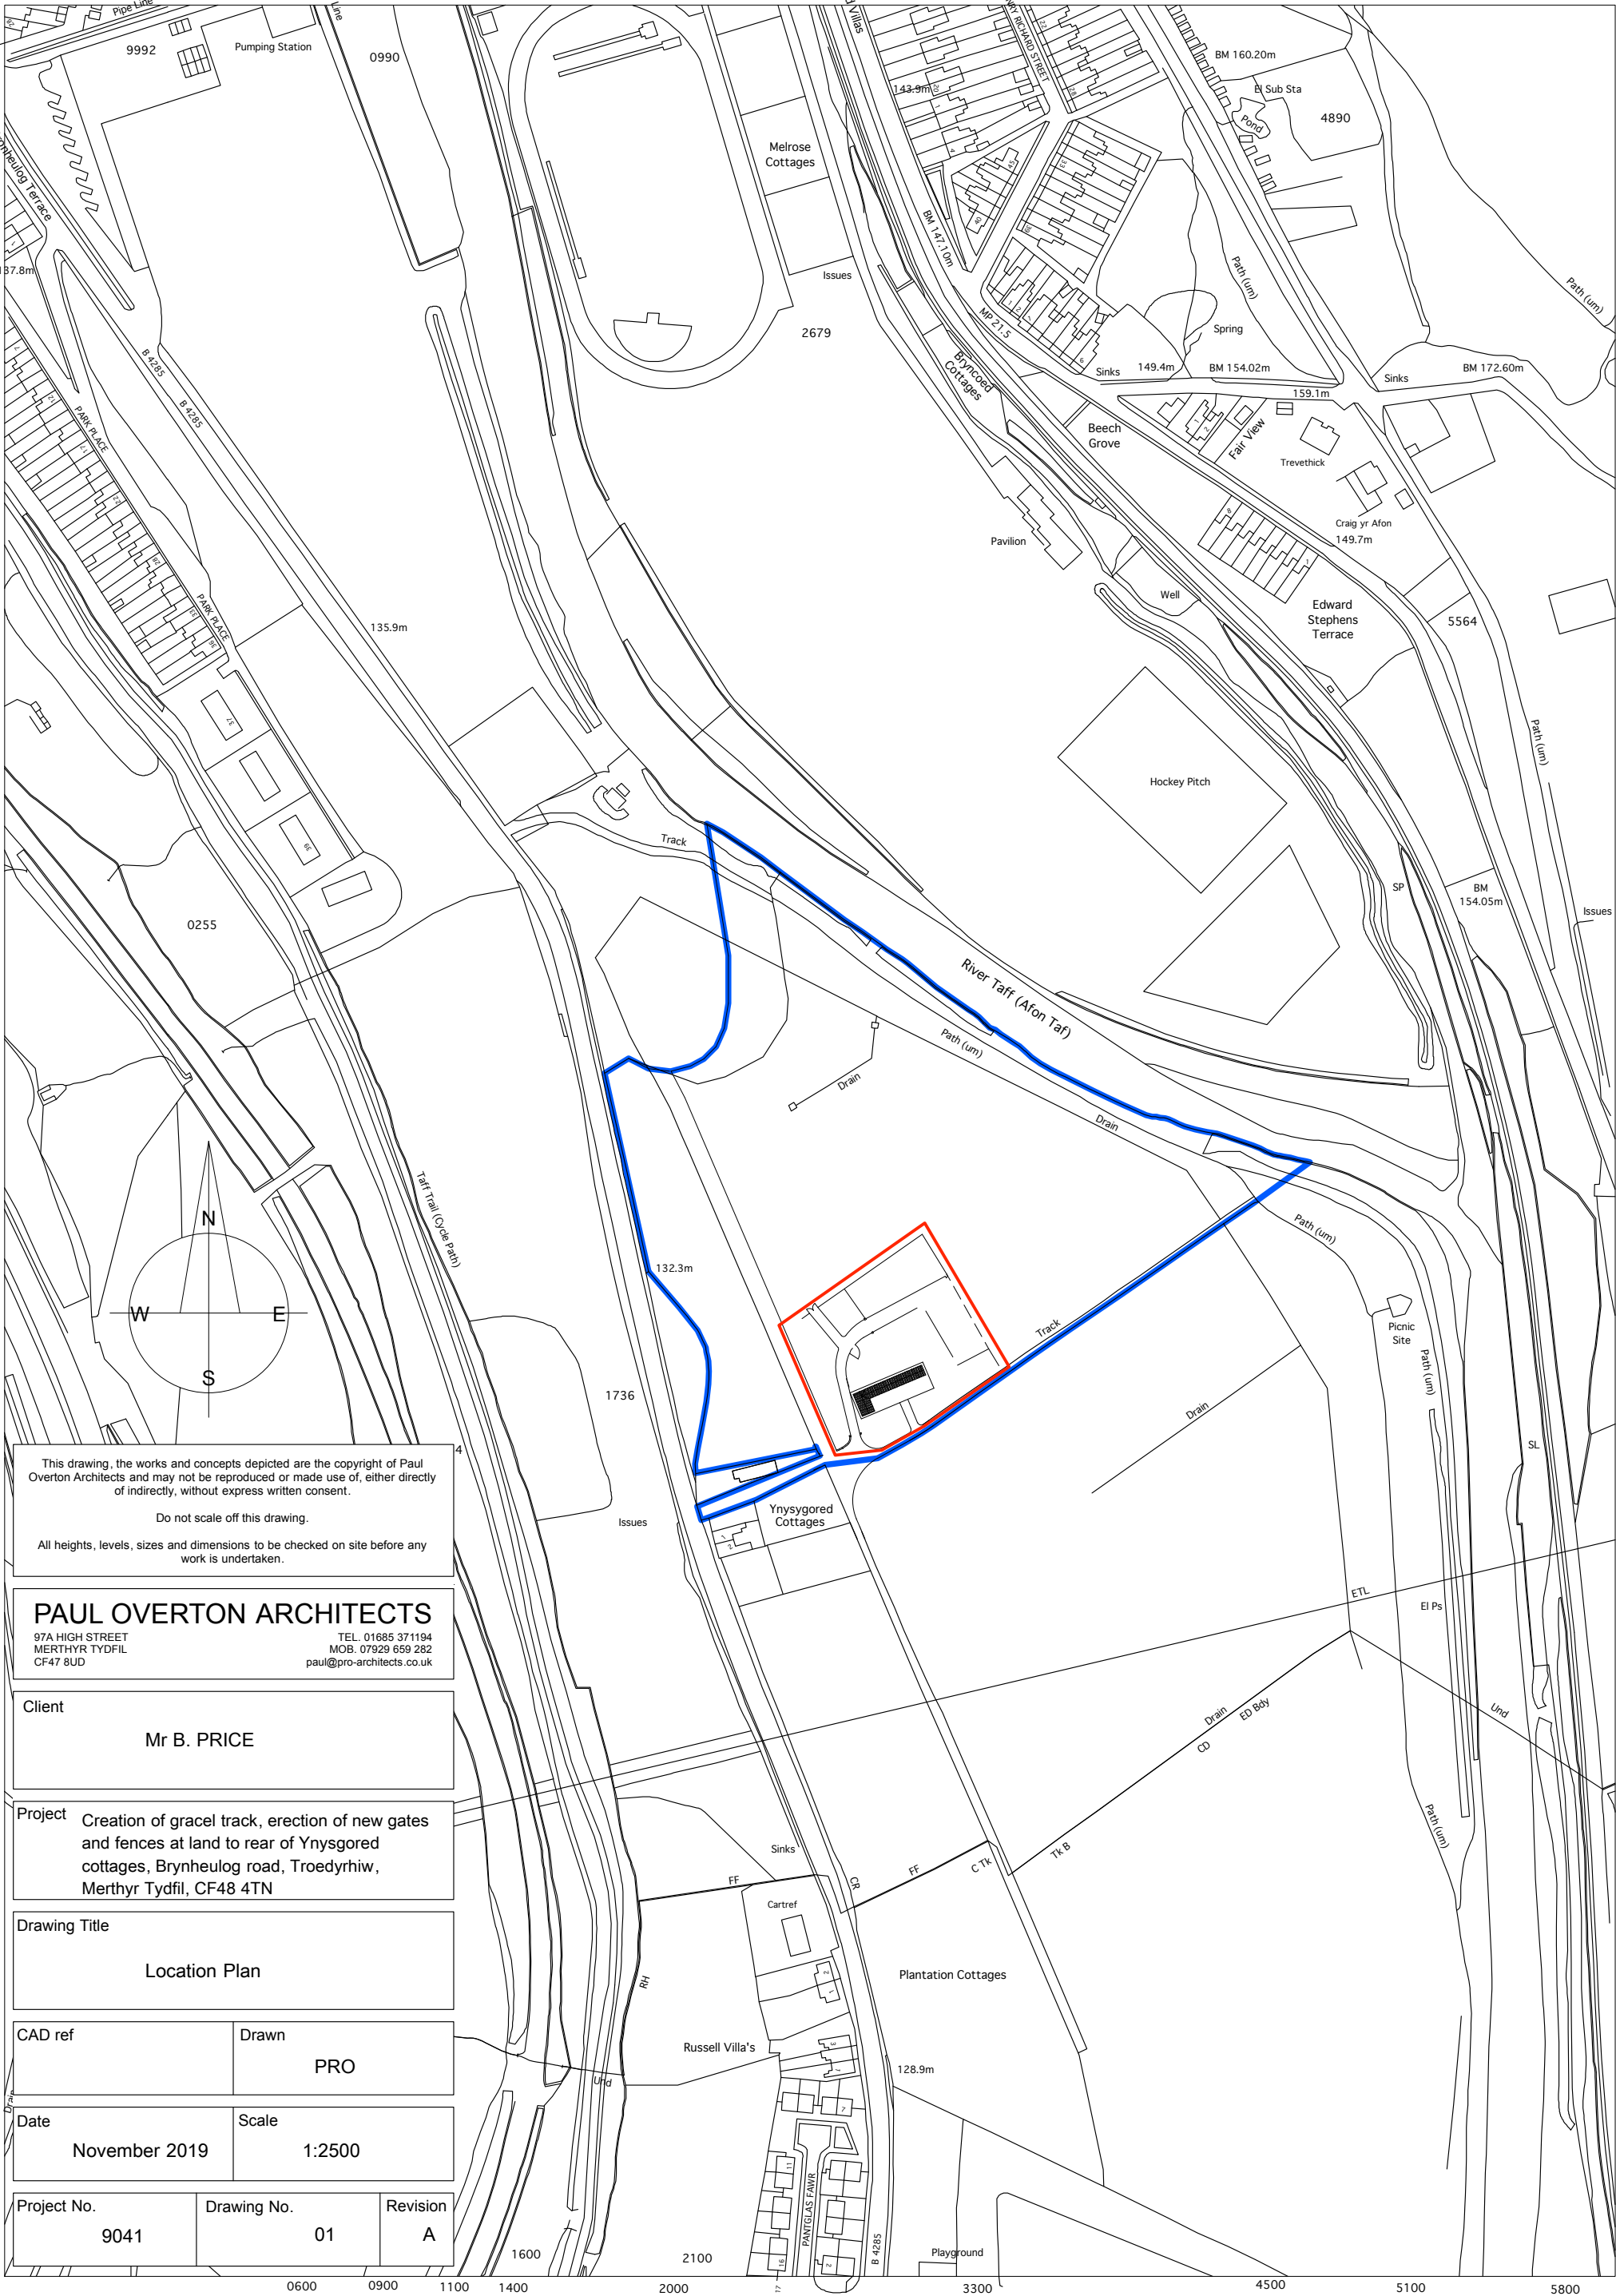

This drawing, the works and concepts depicted are the copyright of Paul Overton Architects and may not be reproduced or made use of, either directly or indirectly, without express written consent.

Do not scale off this drawing.

All heights, levels, sizes and dimensions to be checked on site before any work is undertaken.

PAUL OVERTON ARCHITECTS
97A HIGH STREET
MERTHYR TYDFIL
CF47 8UD
TEL. 01685 371194
MOB. 07929 659 282
paul@pro-architects.co.uk

Client
Mr B. PRICE

Project
Creation of gravel track, erection of new gates and fences at land to rear of Ynysgored cottages, Brynheulog road, Troedyrhiw, Merthyr Tydfil, CF48 4TN

Drawing Title
Location Plan

CAD ref	Drawn PRO
---------	---------------------

Date November 2019	Scale 1:2500
------------------------------	------------------------

Project No. 9041	Drawing No. 01	Revision A
----------------------------	--------------------------	----------------------