




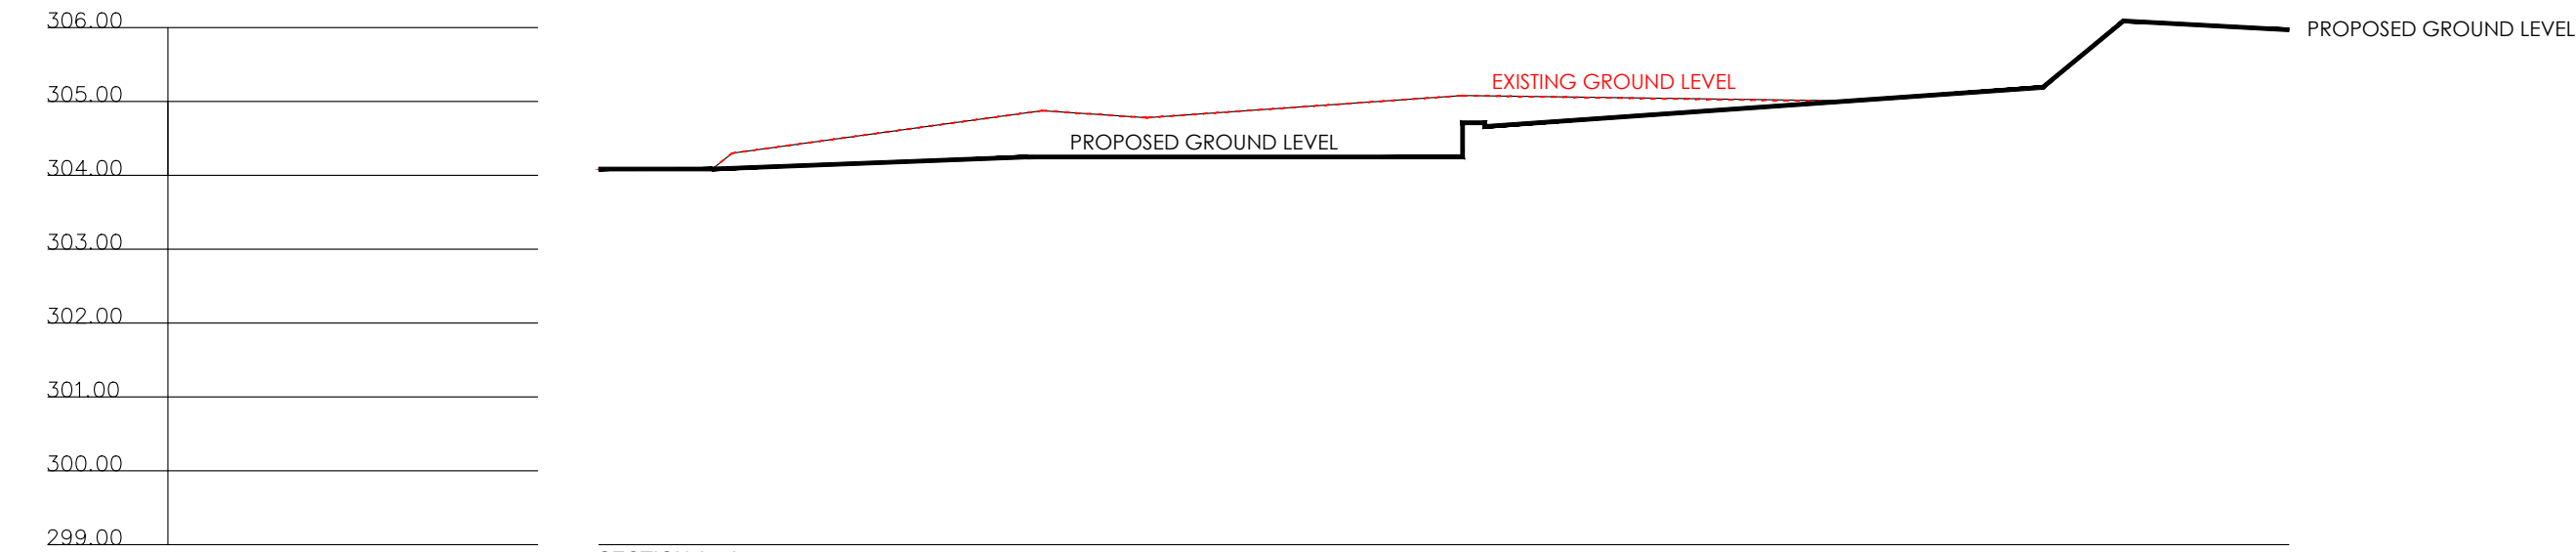


SECTION A - A

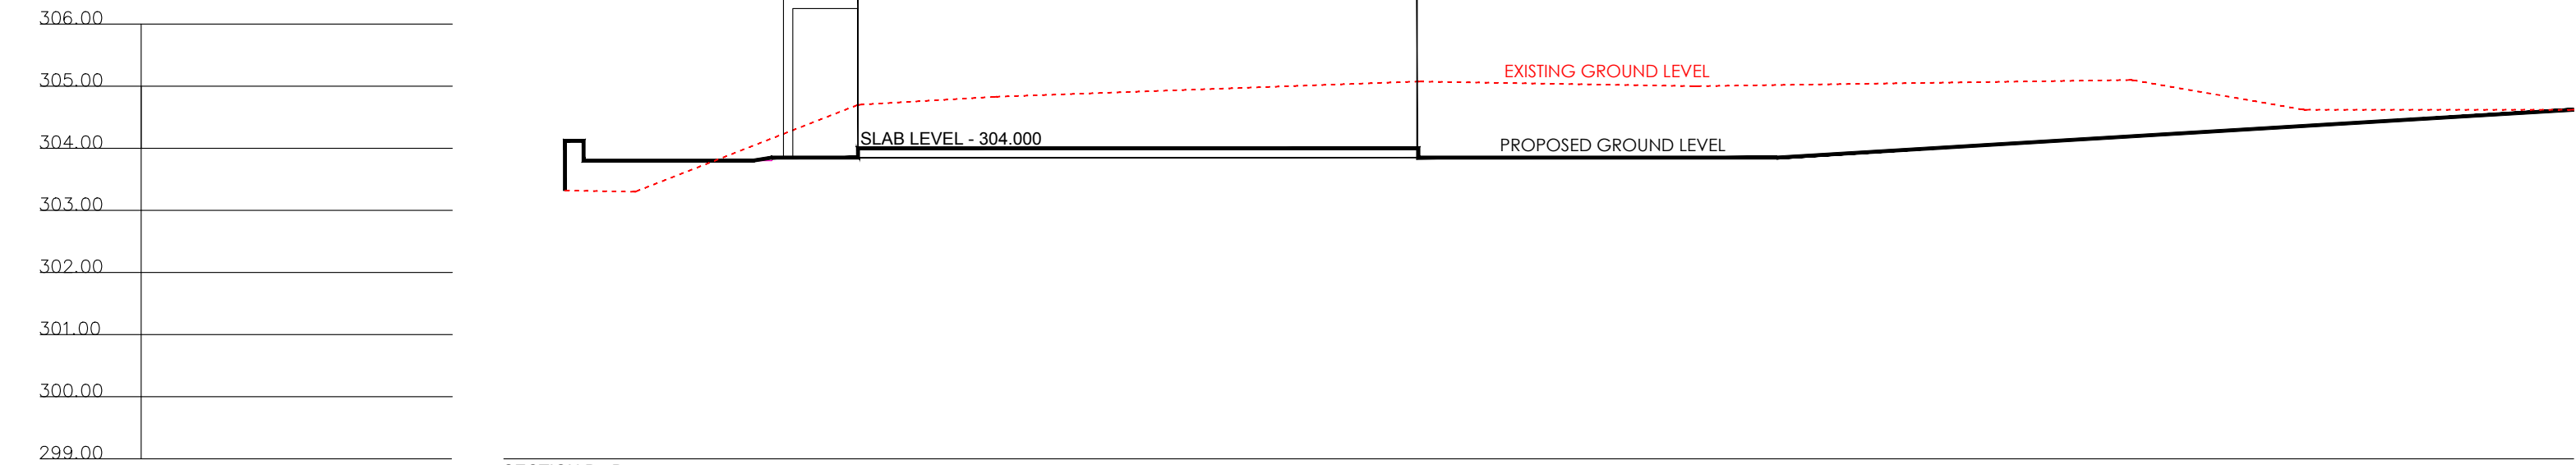



SECTION B - B

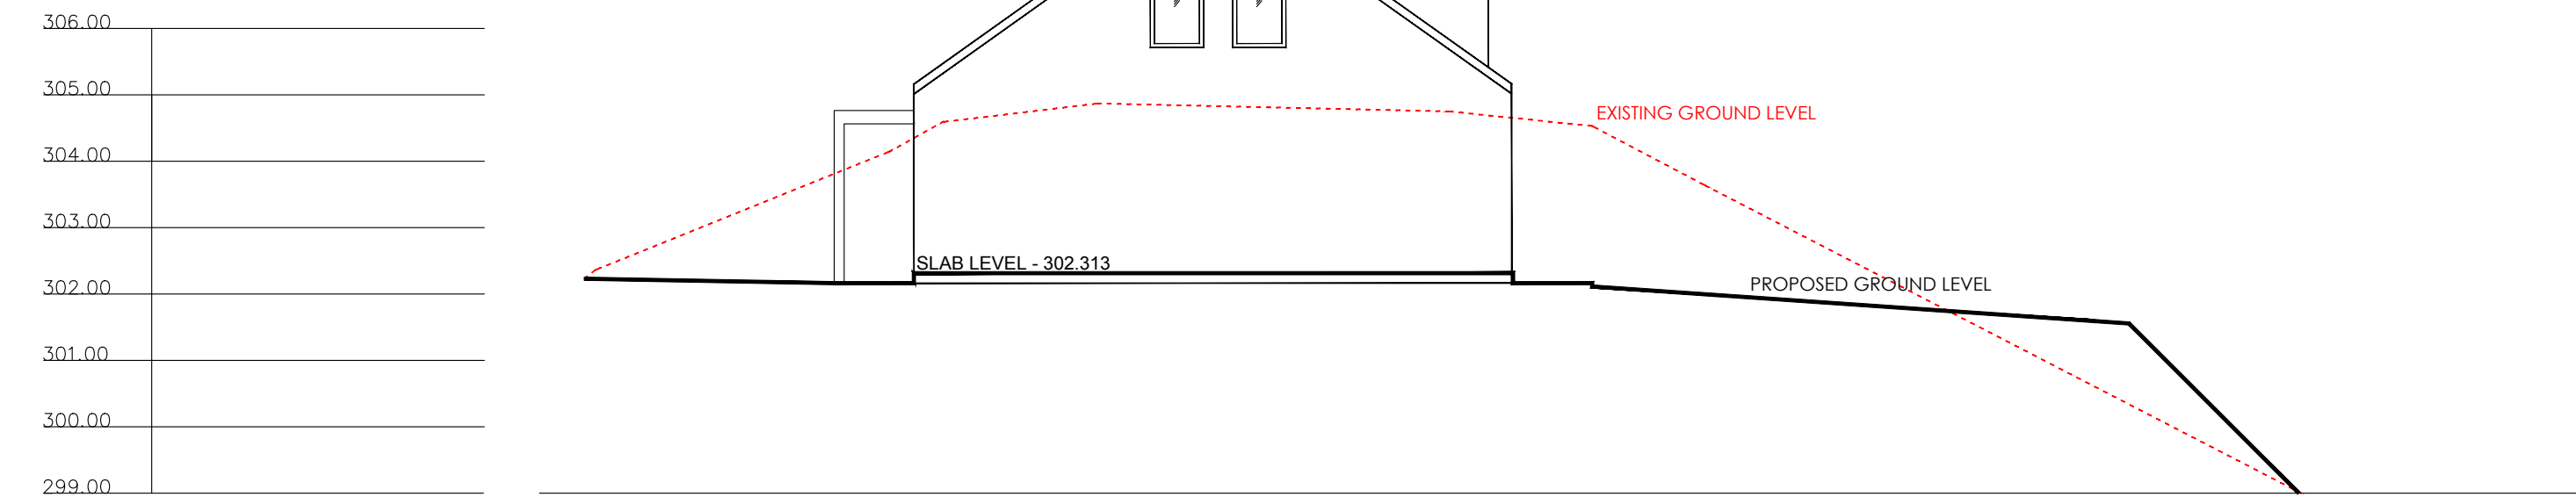

SECTION C - C

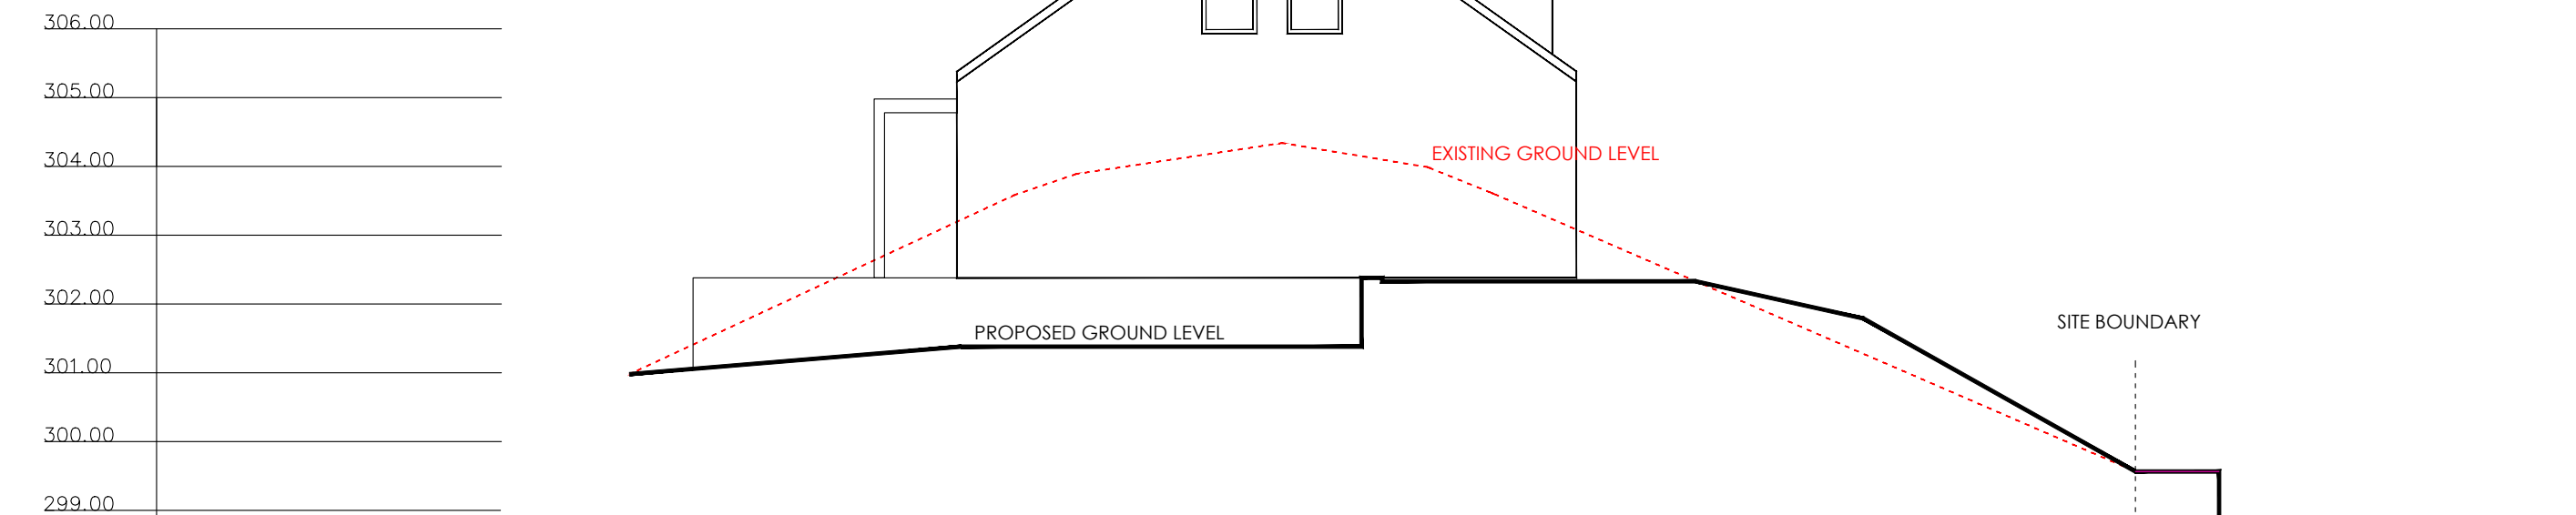

SECTION D - D

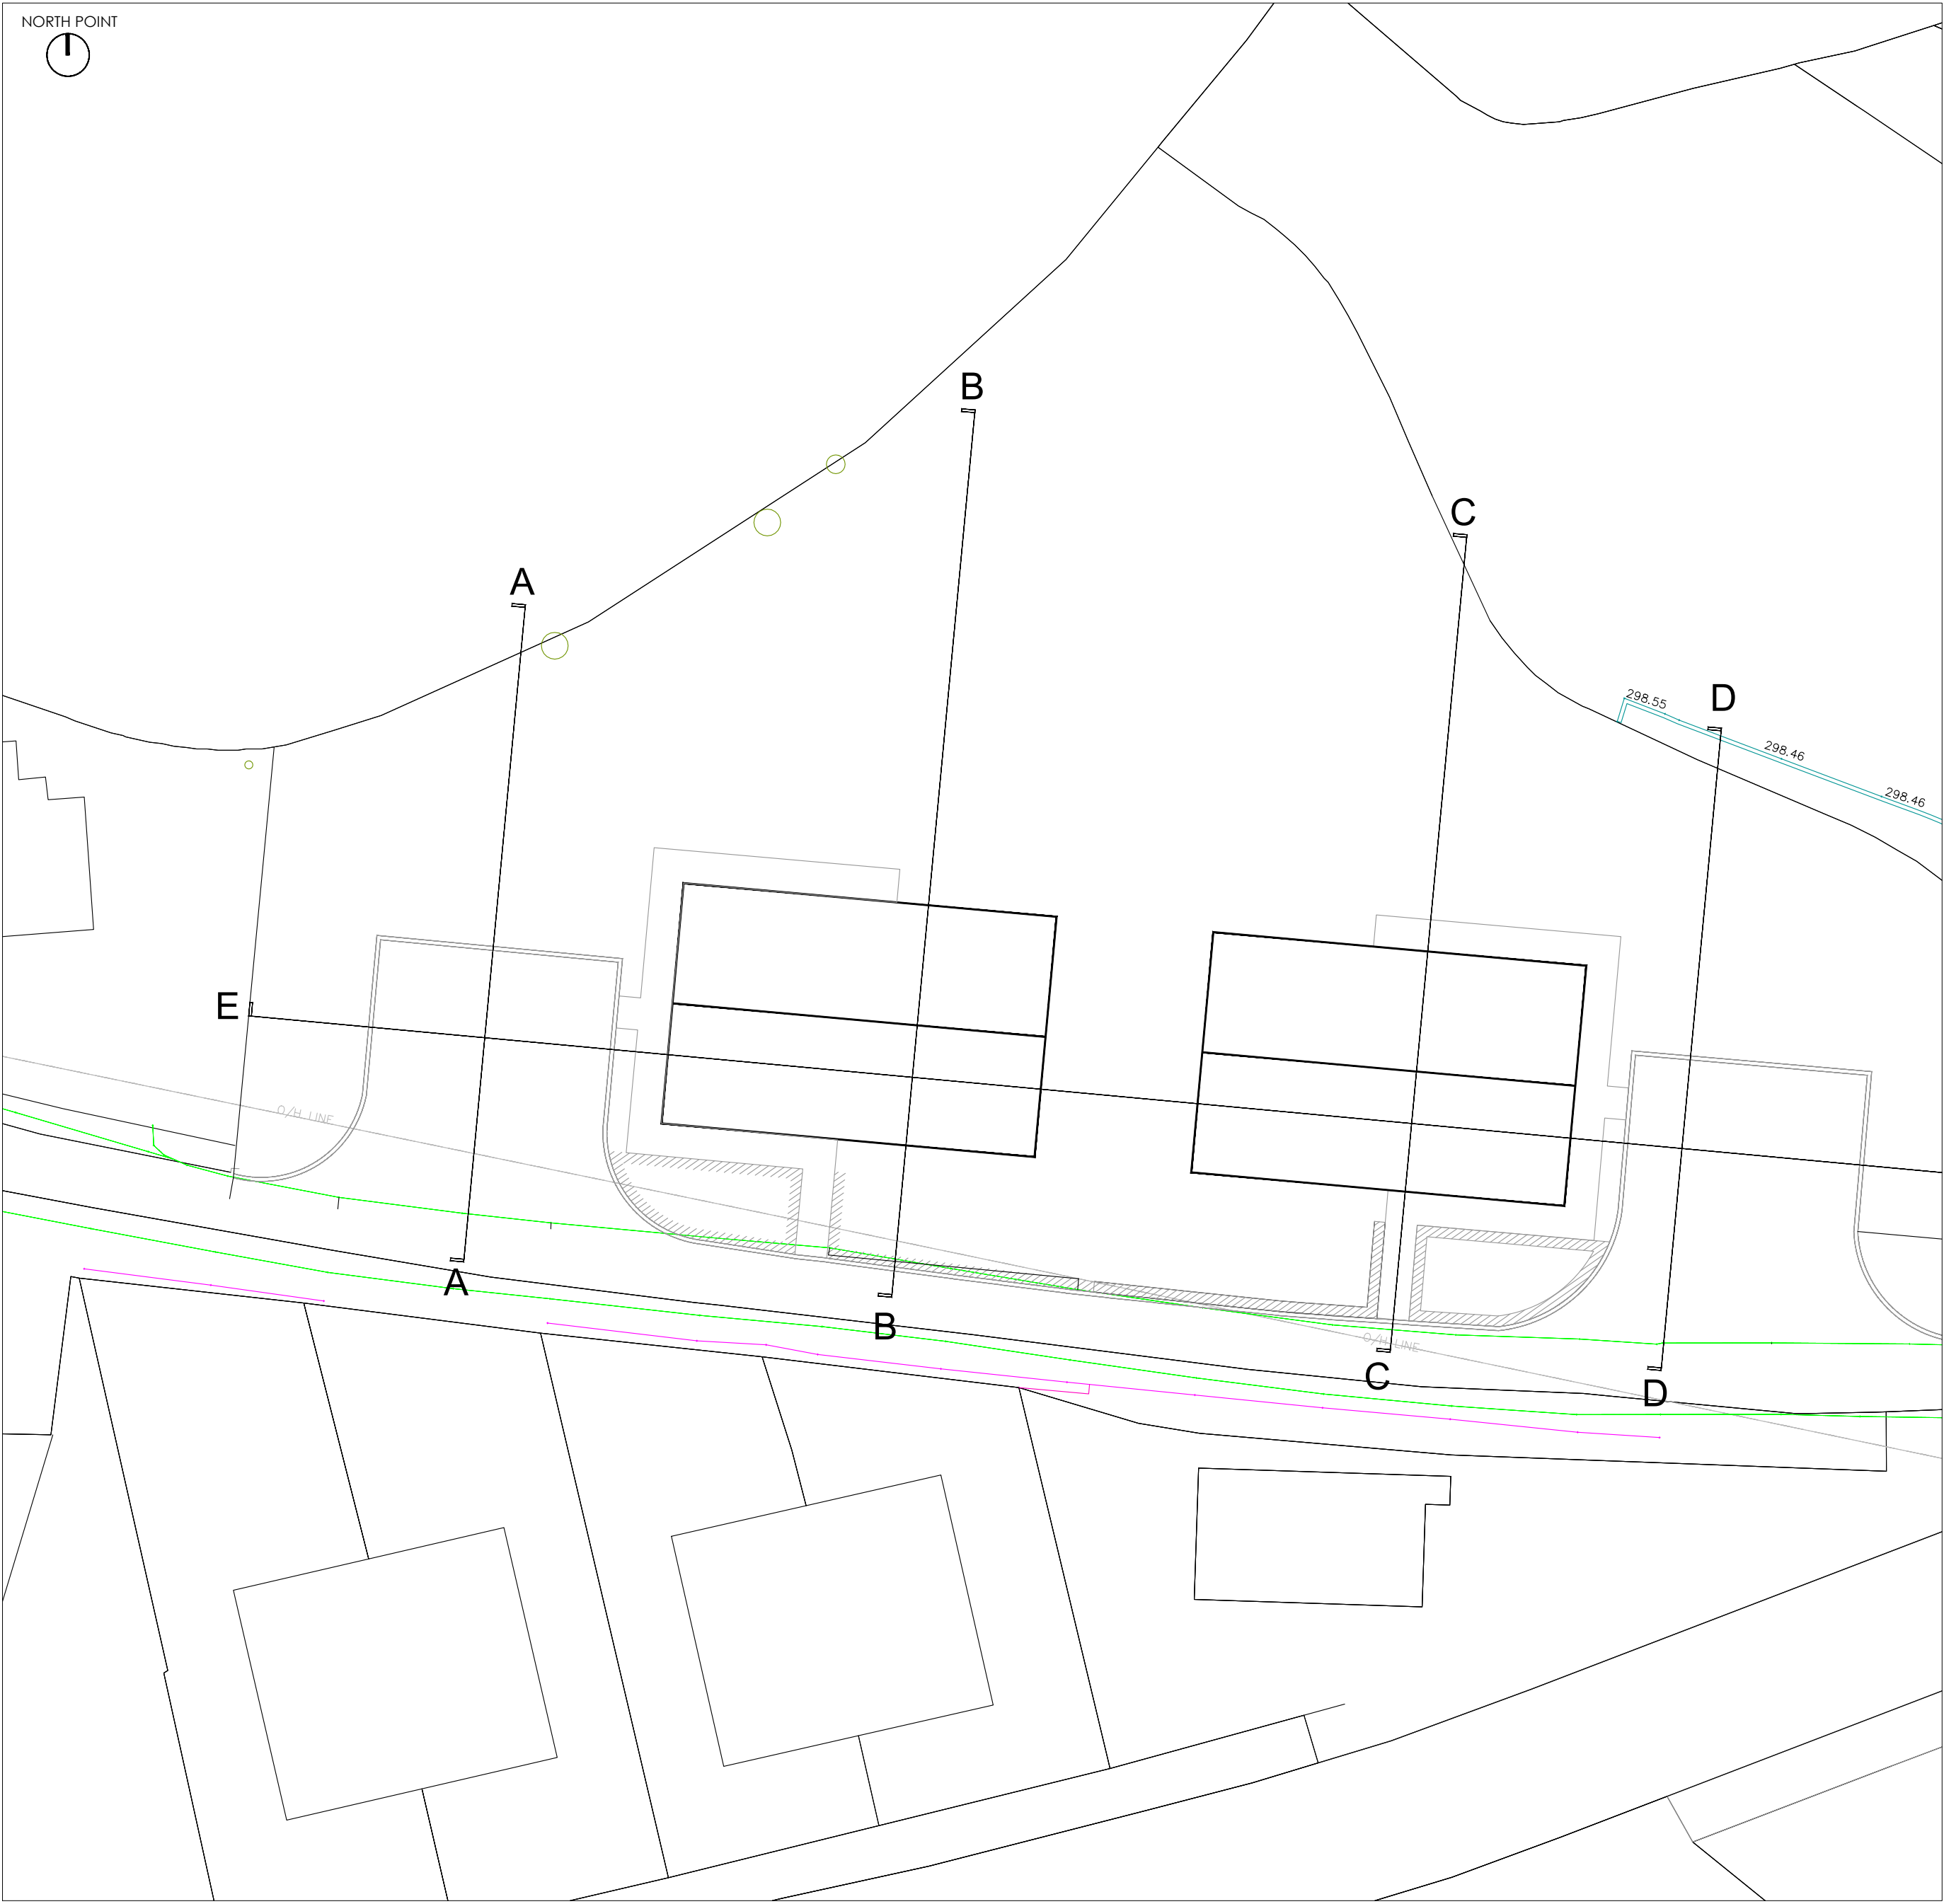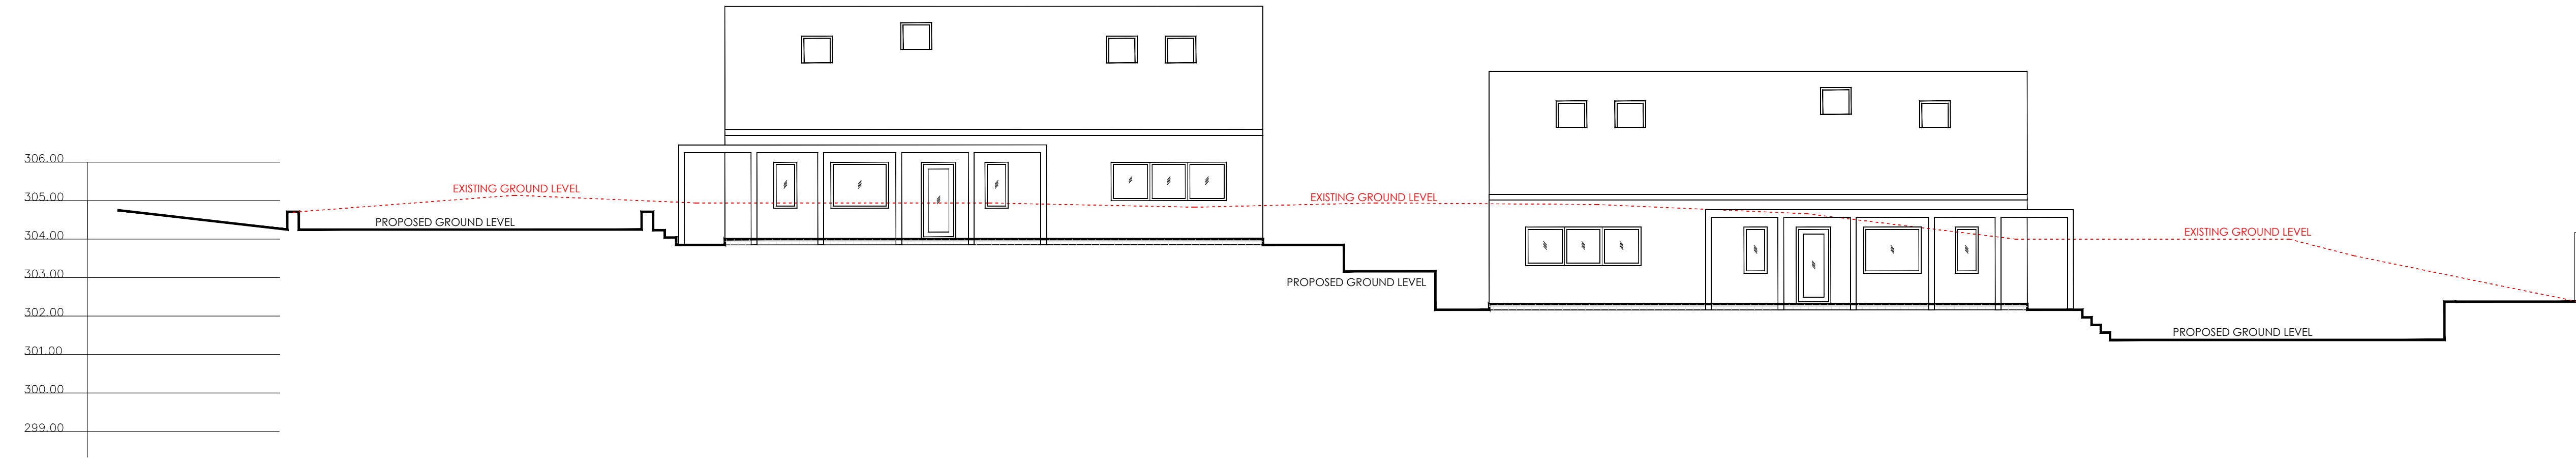

CLIENT: D. ABRAHAM

SITE: LAND ADJ 107 HEOLGERRIG,

PROJECT:

RESERVED MATTERS / P/2018/0105

EXISTING AND PROPOSED LEVELS

DRAWN	CHECKED	SCALE	DATE
GJH	GJH	1:100	APR/22

PRELIMINARY	☒	Job No.	Drawing No.	Rev.
TENDER	☐	0034	007.LEV.	B
ASSEMBLY	☐			

LEVELS - SECTIONS A-D