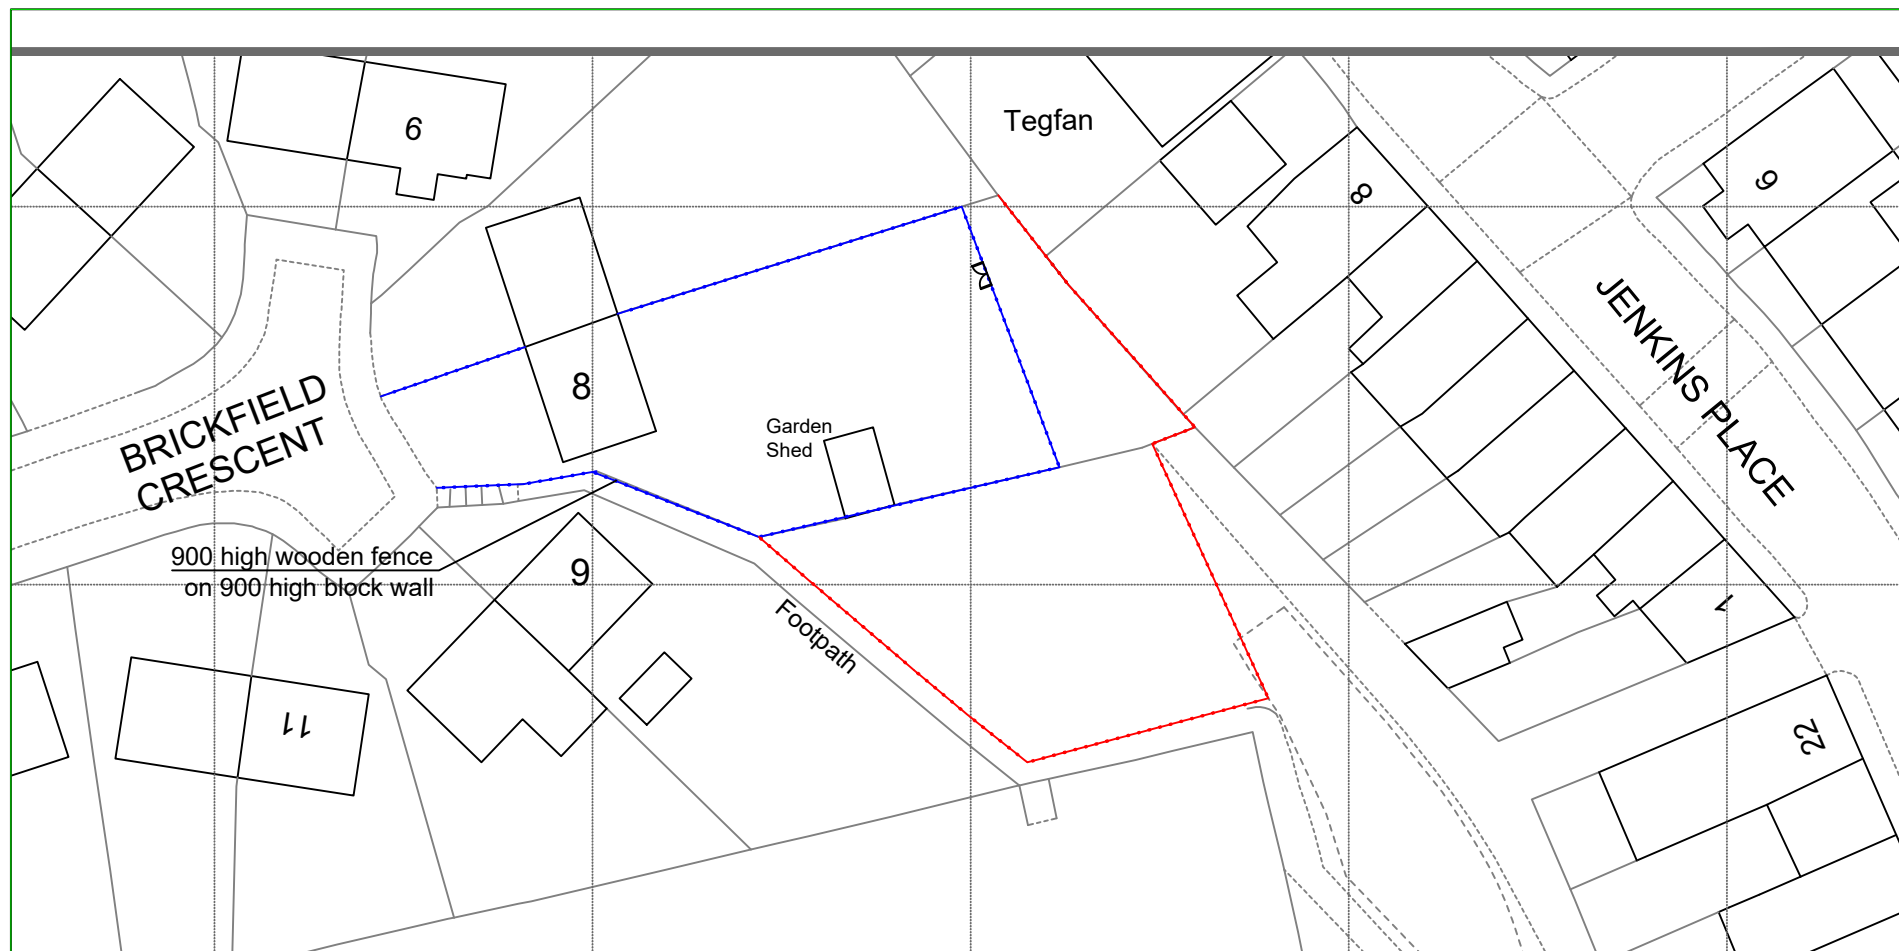


Key

- - - - - Wooden fence approx 1800 high
- - - - - Chainlink fence approx 1300 high

© Crown copyright

Mr & Mrs Astley
8 Brickfield Crescent
Twynyrodyn
Merthyr Tydfil. CF470DW

Plan showing existing boundary
fences

Dwg: SA04
Scale: 1:500
Date: April 2022
Drawn: DWA