


Notes:

1. the level of the existing footpath was used as a TBM of level 10:00

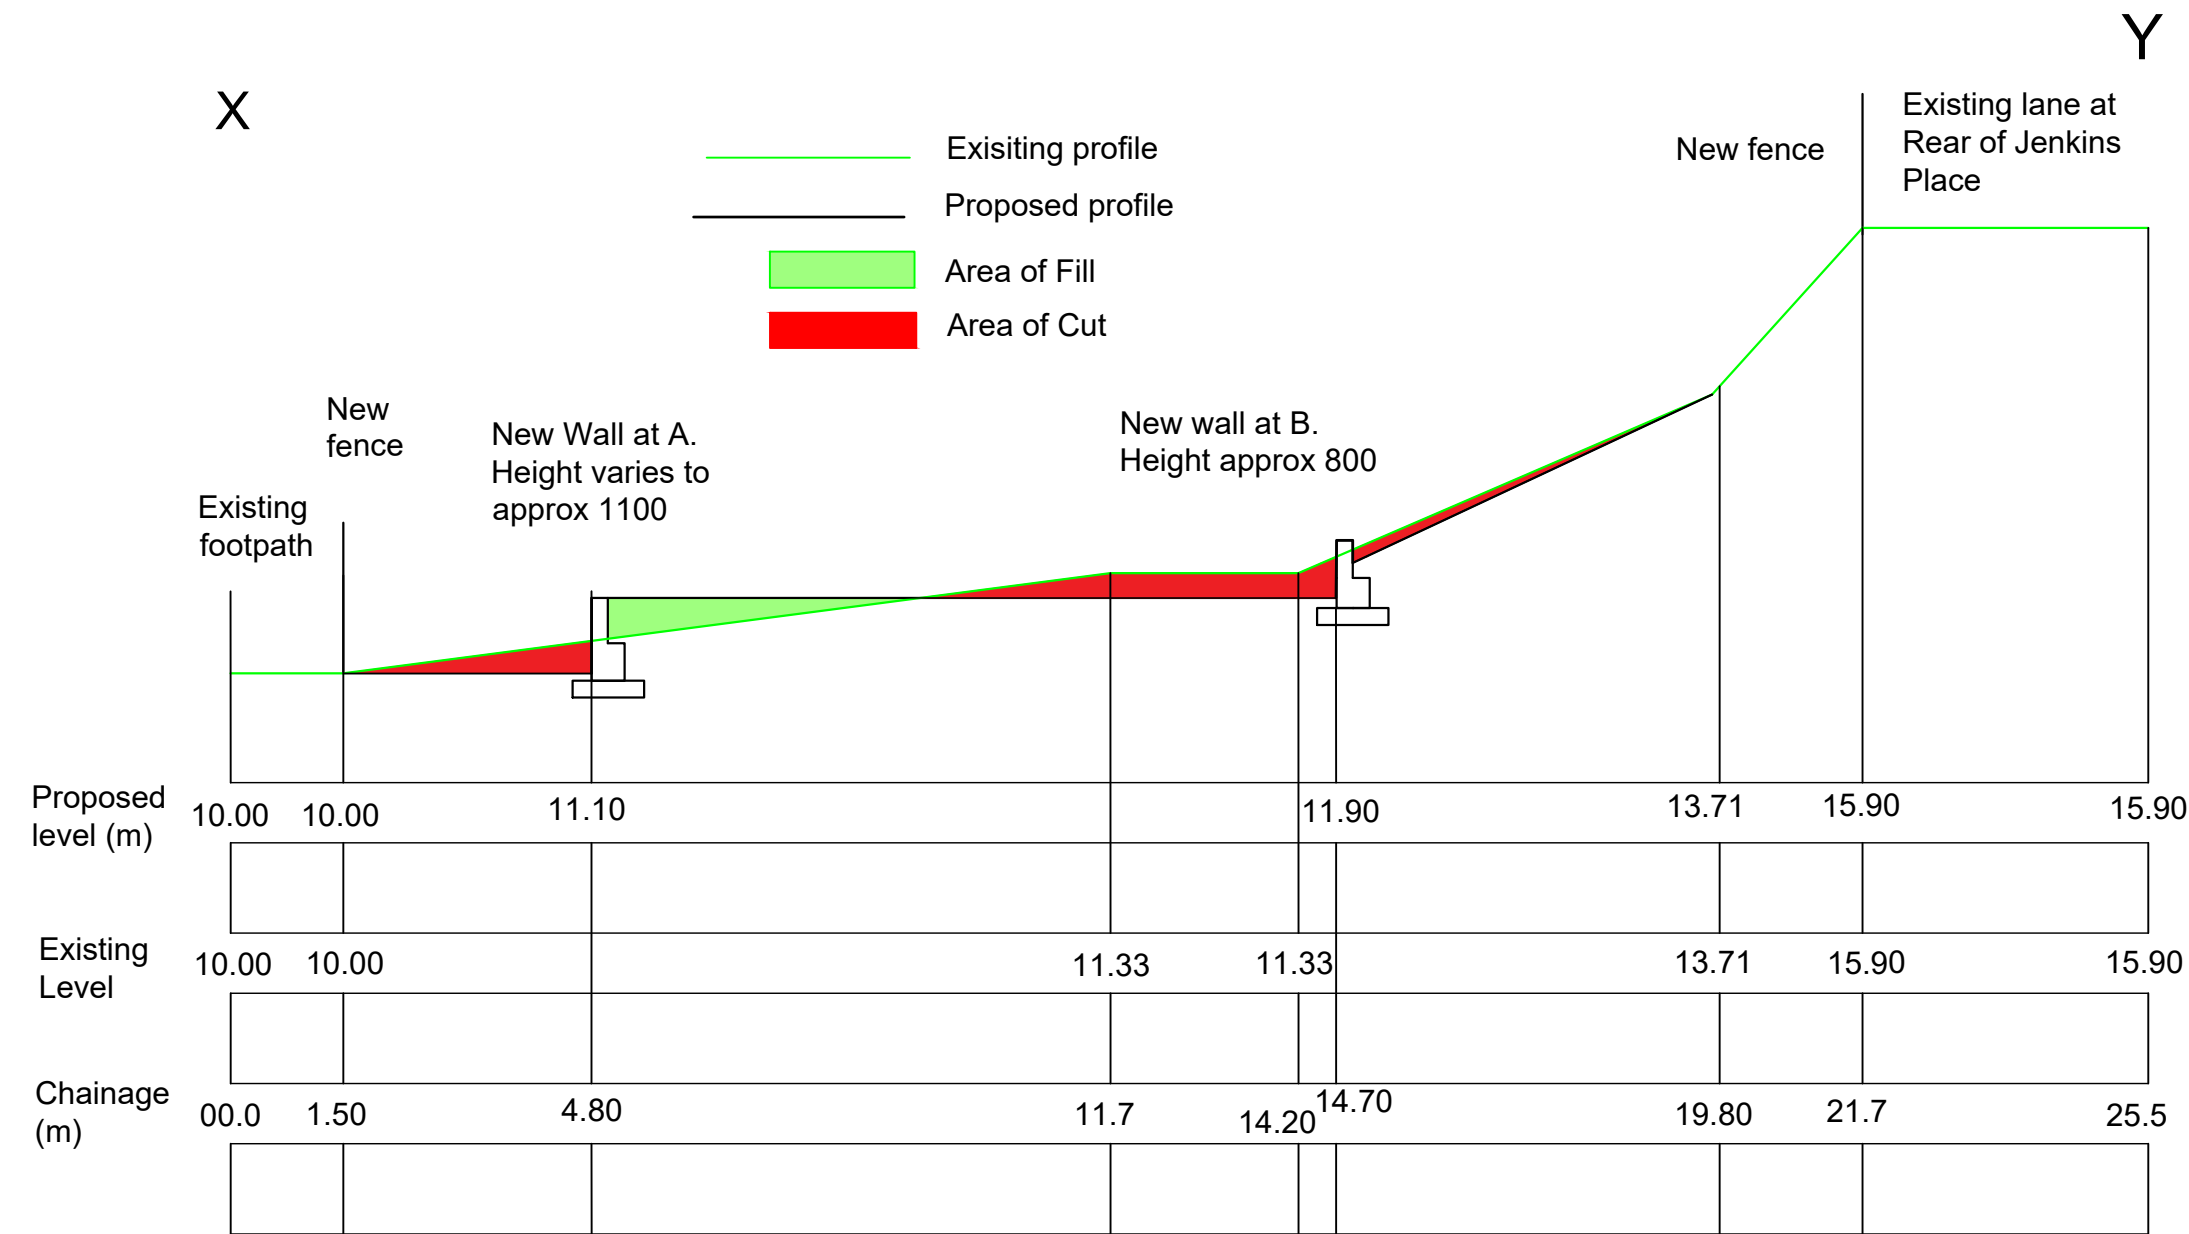

Mr and Mrs Astley
8 Brickfield Crescent
Twynnyroddyn
Merthyr Tydfil
CF47 0DW

Longitudinal section on X - Y (Typical)

Dwg No: SA06

Scale: 1:100

Date: April 22