

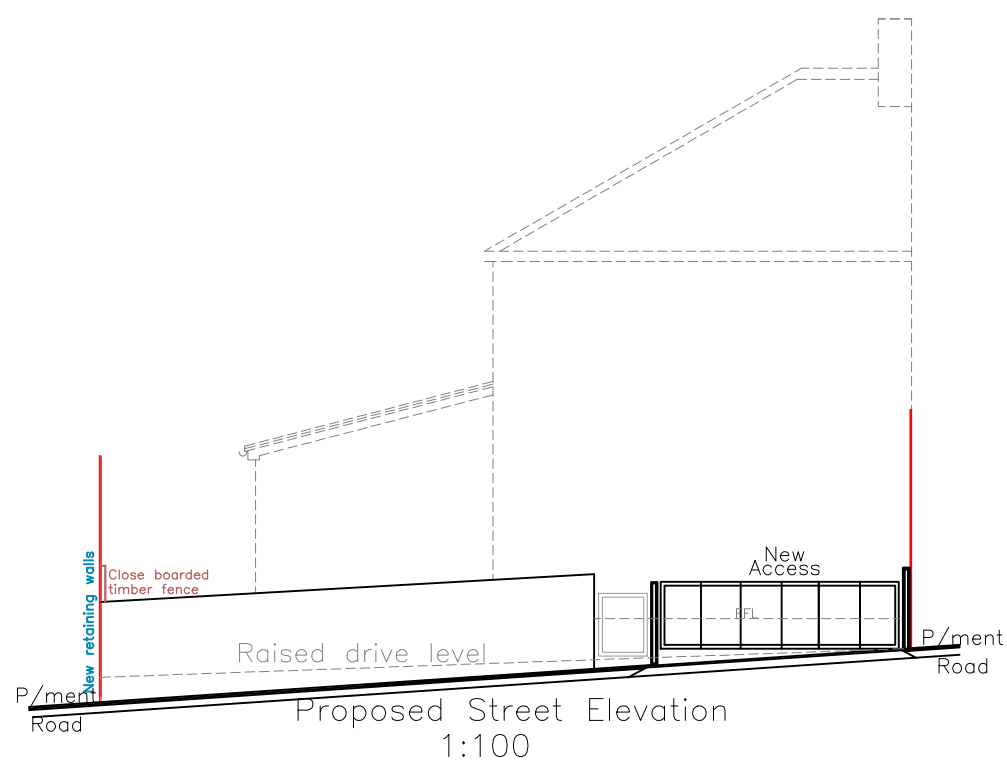
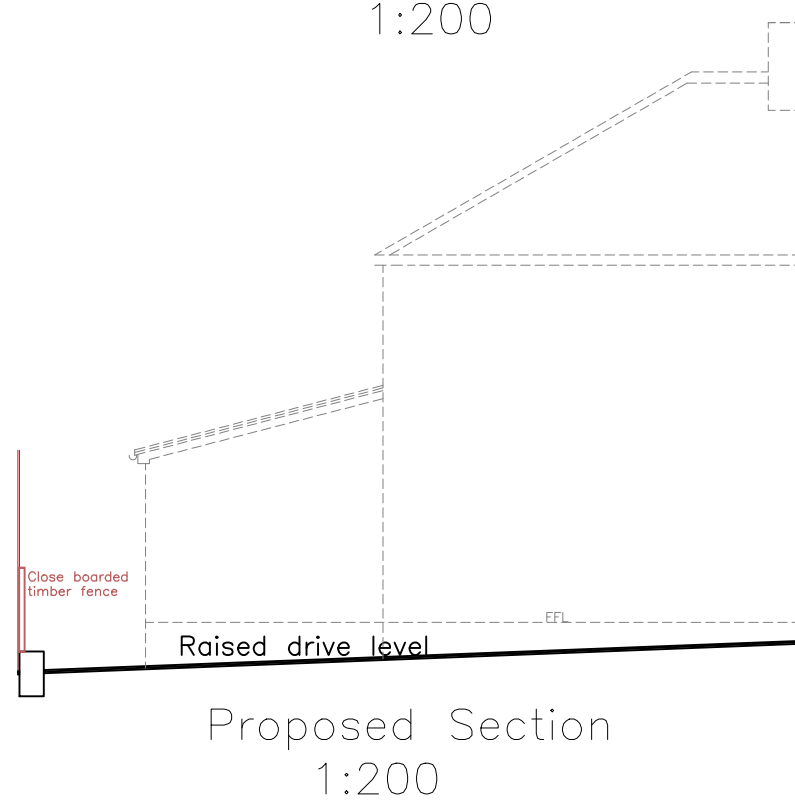


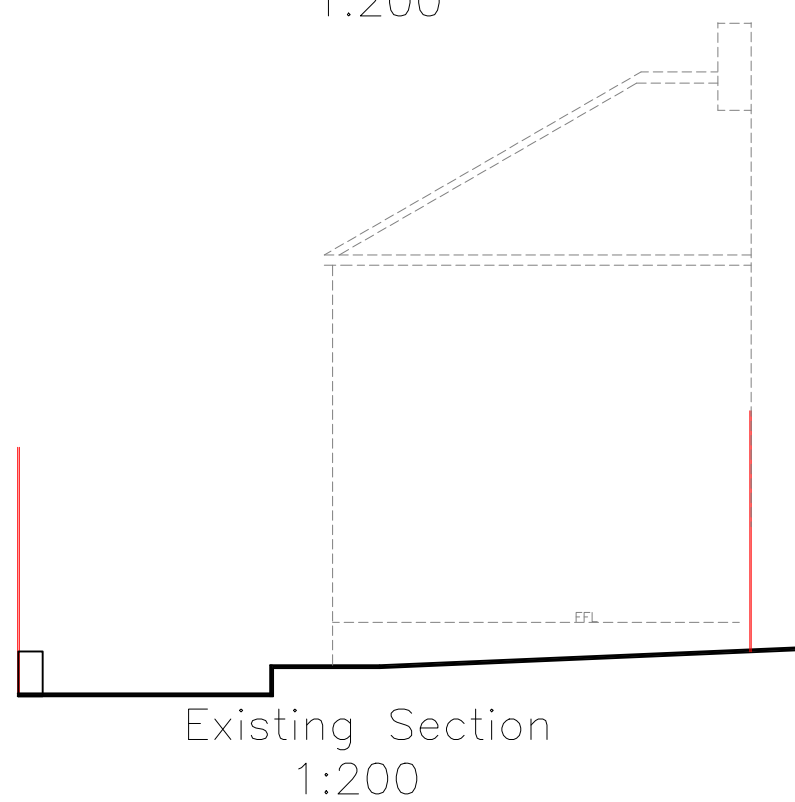

Finishes	
Roof:	Concrete tile matching existing
External walls:	Rendered blockwork in white
Windows/Doors:	White uPVC matching existing
Fascia/RWG's:	White uPVC matching existing
Boundary walls:	Rendered blockwork in white
Safety Rails:	Fabricated Steel
Surfaces:	Permeable Tarmac

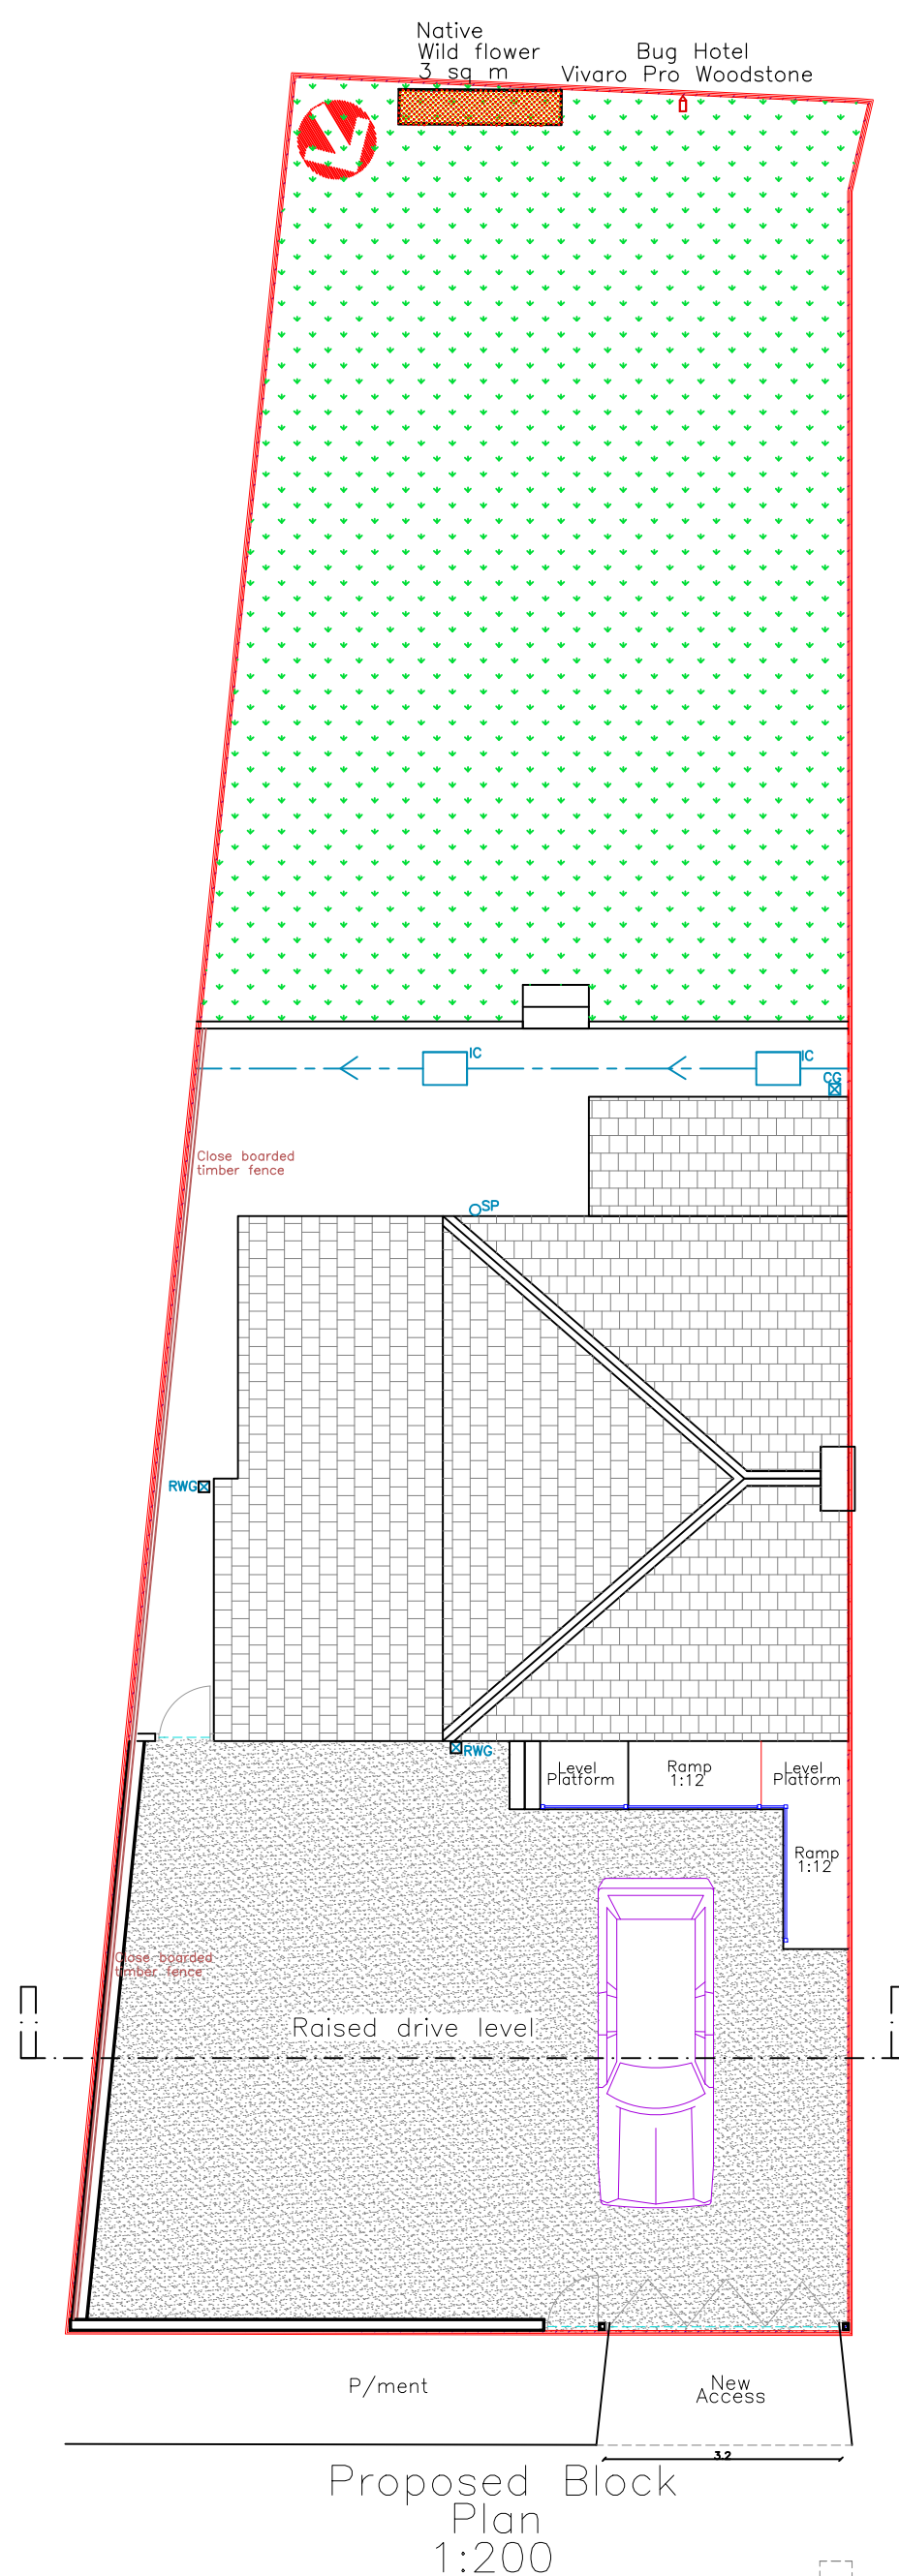

Utopia Design Architectural Services		
Building Planning Application Support Paul Thomas: BSc (Hons) Tel: 01685 559230. Mob: 07908 725065		
Issued For Purpose Indicated		
Drawing Status: FOR PLANNING/BUILDING REGS PURPOSES ONLY		
Address	31, Rocky Road Penydarren Merthyr Tydfil CF47 9UL	
Project	Proposed Single Storey Side Extension with Increased Front Driveway and Associated Ground Level Re-profiling	
Drawn by	Date	Scale
PT	NOV 25	
Title	1:100	
Existing & Proposed Plans Elevations & Sections	Paper	
	A2	
	Drwg No ROCKY 31 FP 02A	