


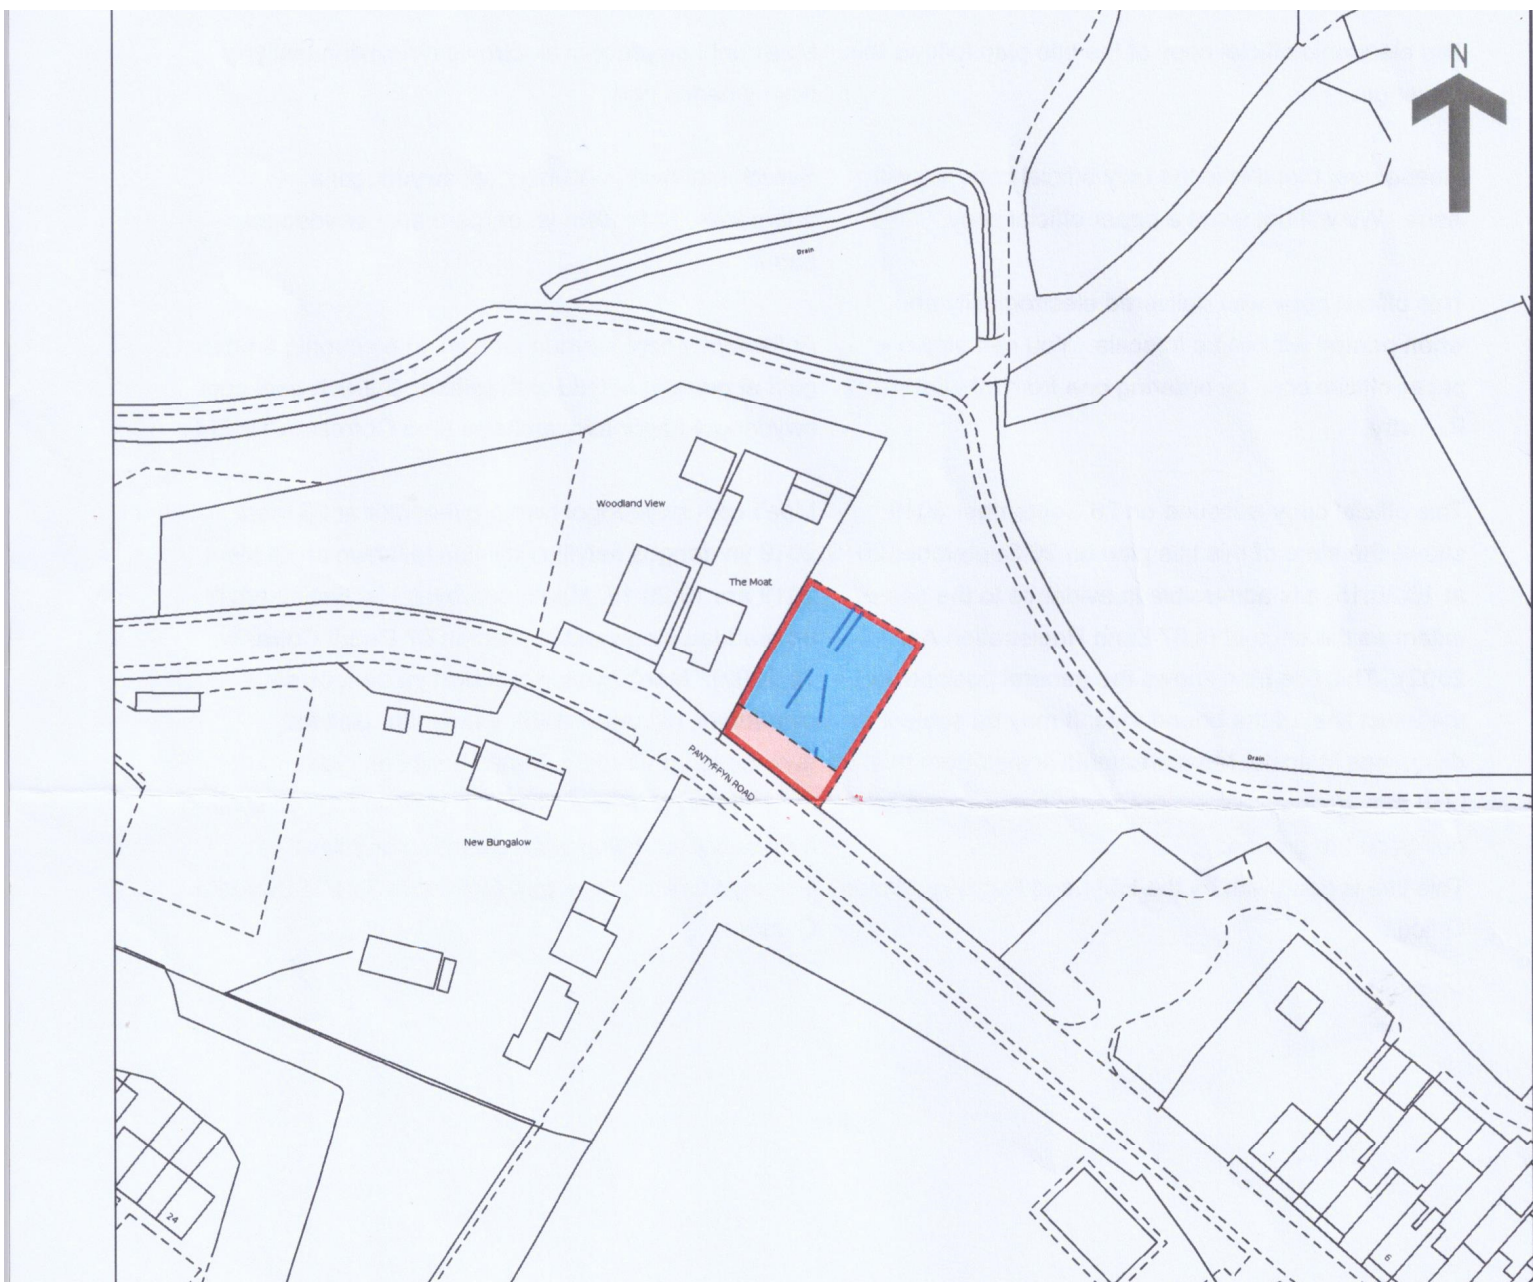

Location Plan for.....

The Moat, Pantyffyn Road, Mountain Hare, Merthyr Tydfil,
CF47 0HU

Scale. 1:1250

Paper. A4