


Existing and Proposed Block Plan
Scale: 1 : 500

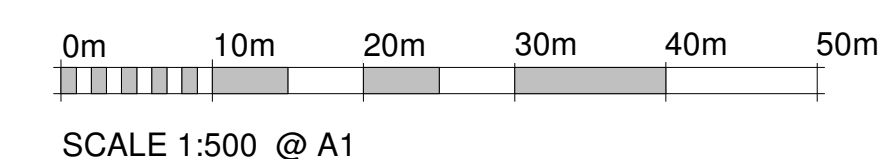

P01	04/12/2019	Pre-application issue	WW
Mark	Date	Details	By

Health Board:

 Bwrdd Iechyd Prifysgol
Cwm Taf Morgannwg
University Health Board

CWM TAF MORGANNWG UHB
Prince Charles Hospital
Merthyr Tydfil
Mid Glamorgan
CF47 9DT

Supply Chain Partner:



Interserve

INTERSERVE CONSTRUCTION
LIMITED
138 HEOL-Y-GORS
CWMBWRILA
SWANSEA
SA5 8LT


Project Title:
Prince Charles Hospital
Merthyr Tydfil
Mid Glamorgan
CF47 9DT

Scale: 1 : 500 for the original size of A1

Drawn By: WW	Checked By: ML	Passed By: MU	Date: 12/03/19
--------------	----------------	---------------	----------------

Drawing Status: **PLANNING ISSUE**

Drawing Originator:

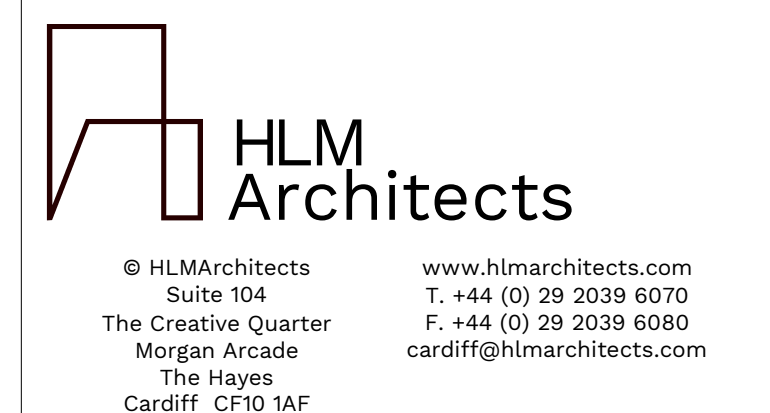

Drawing Title:
Existing and Proposed Block Plan

Job No:	Drawing No:							Revision:
P003	Project 5005	Origin HLM	Volume V06	Level 00	Type DR	Discip. A	Number 9002	P01
Do NOT scale this drawing Refer to Architects for details of current building layouts							Phase: 02	Workstream: