

SECTION A --- A'
Scale 1:250

338.0
337.0
336.0
335.0
334.0
333.0
332.0
331.0
330.0
329.0
328.0
327.0
326.0
325.0

Path
Road

New specimen trees beyond section line

Galvanised steel planters with an evergreen hedge of *Thuja plicata* (size when planted)

Acoustic barrier

Existing evergreen hedge

Security fence

Staff and customer parking area

Existing delivery and storage area

Heads of the valley road

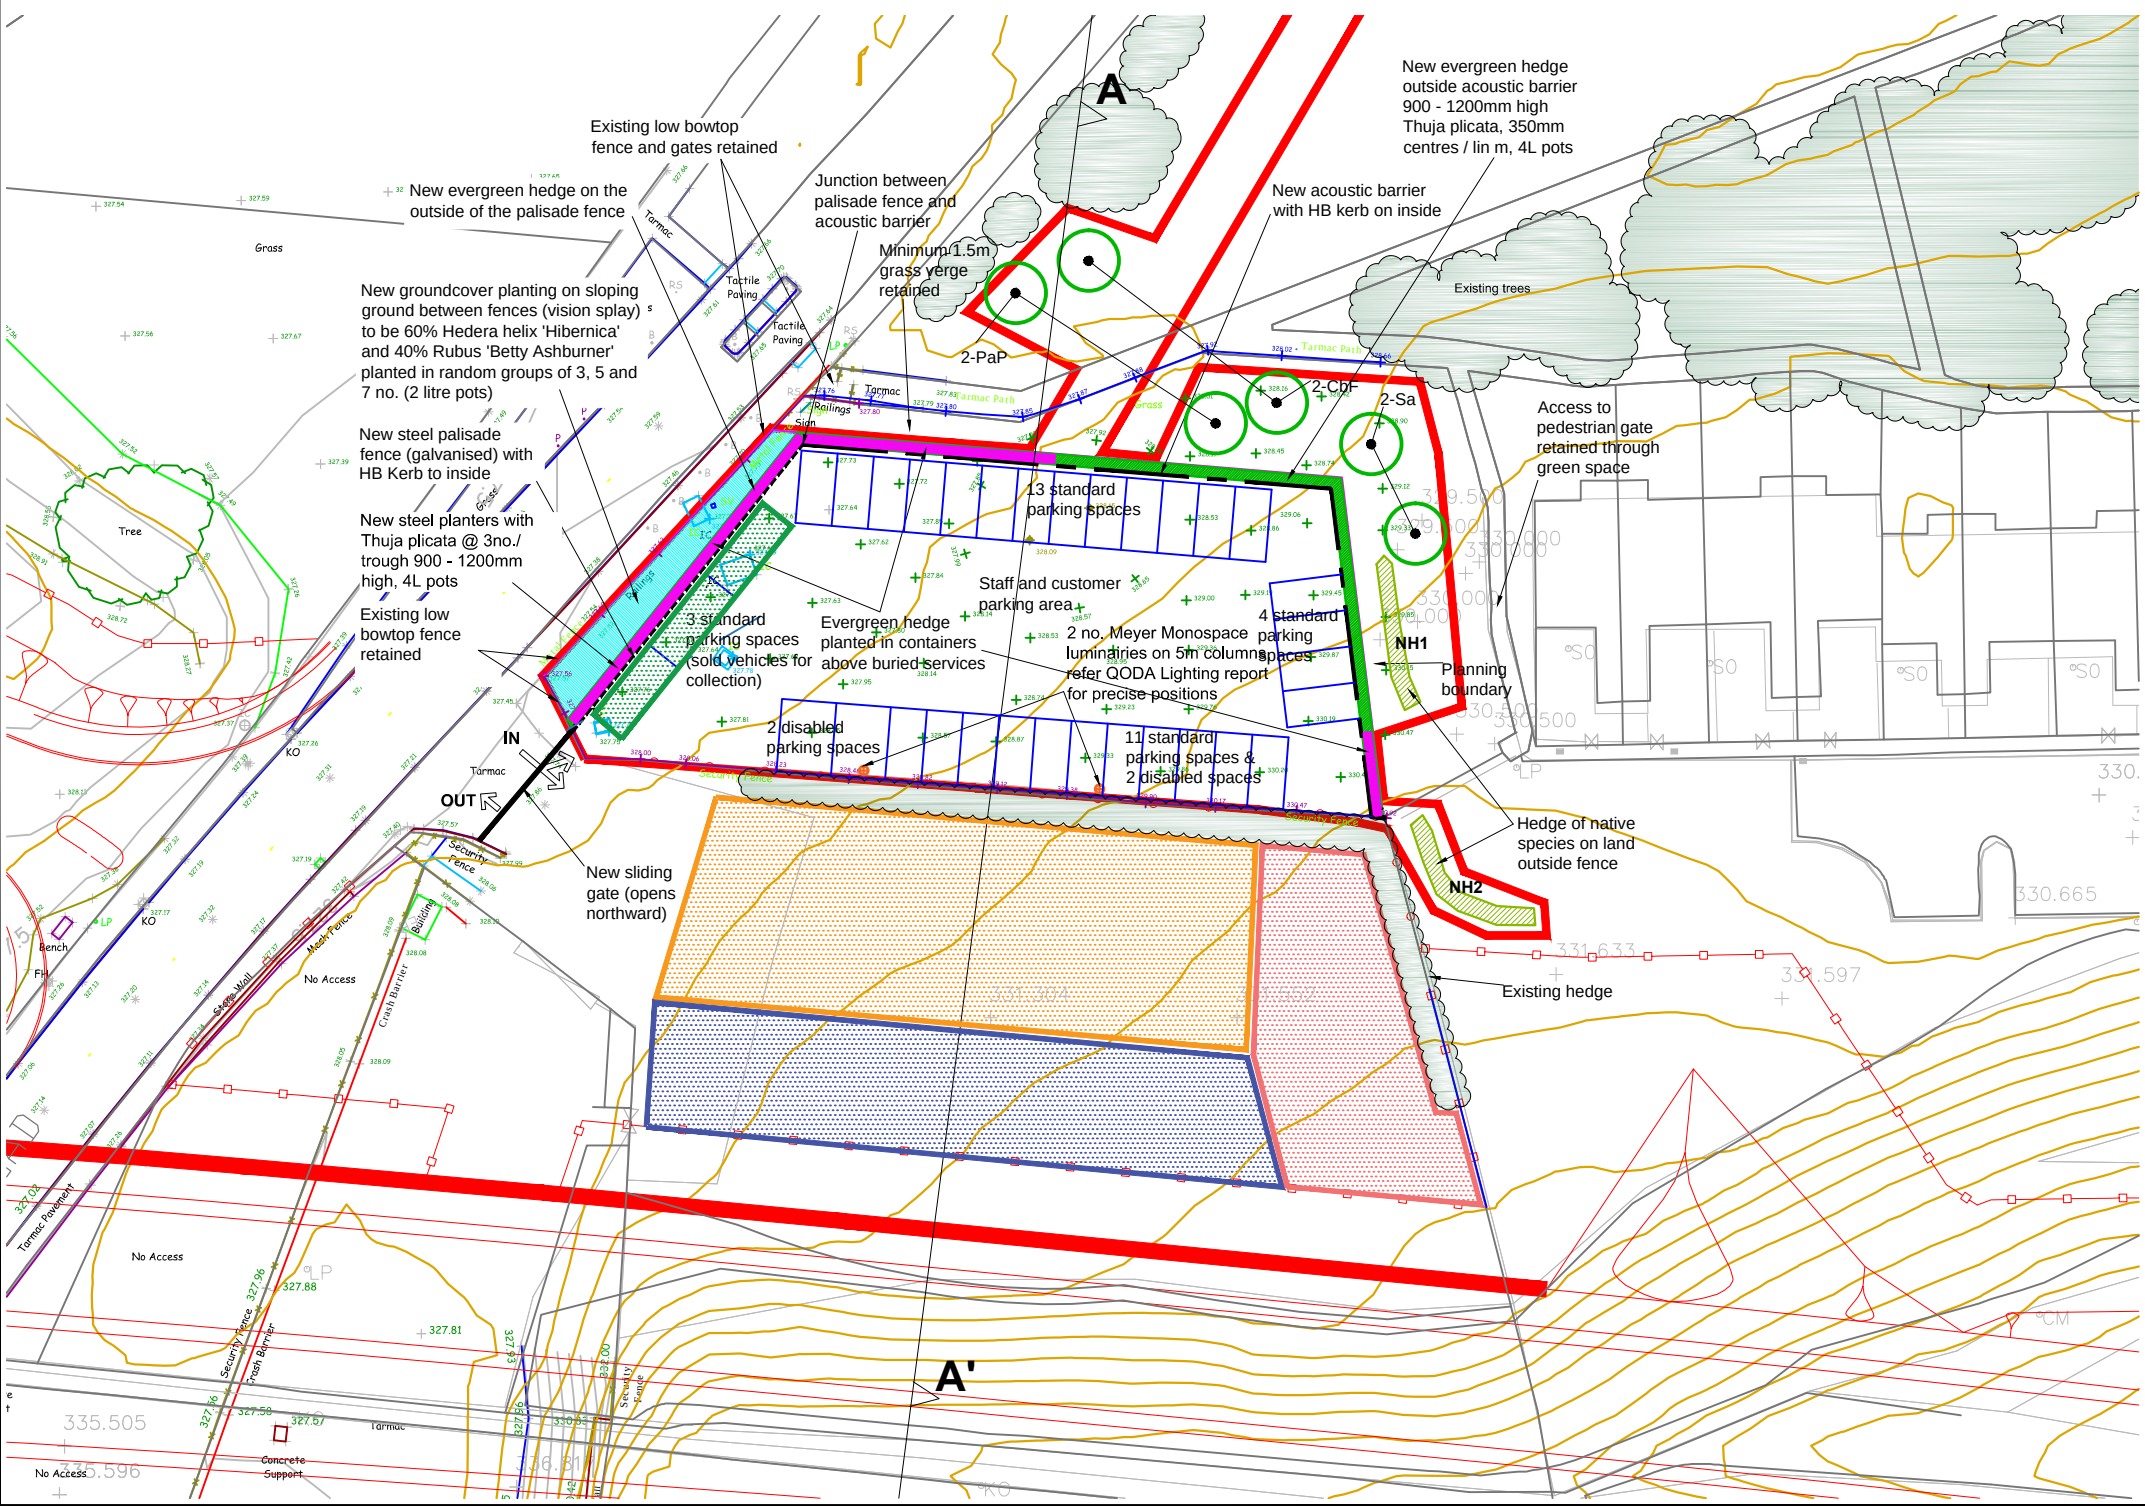


Diagram illustrating four types of vehicle collection points:

- Green box:** Sold vehicular customer collection point - room for approx 3 vehicles
- Orange box:** Low loader delivery / collection area
- Blue box:** Large wheel base vans / minibuses plus some smaller non runners
- Red box:** Non runners

Rev#		Date		
------	--	------	--	--



HAIRE
LANDSCAPE
CONSULTANTS

UPPER BRECHEFA LLANDEFALLE
BRECON POWYSS LD3 0NG

Tel. 01874 754066
Email: mike@hairelandscapeconsultants.co.uk
Website: hairelandscapeconsultants.co.uk

Merthyr Motor Auctions			
Client:			
Site C Landscape Proposals			
Project name:			
Parking Layout with Section A to A'			
Drawing title:			
As shown @A3 Scale	July '21 Date	KH Drawn by	- Ctd by
Drawing no. 581/02			Rev.