


Scale 1:200

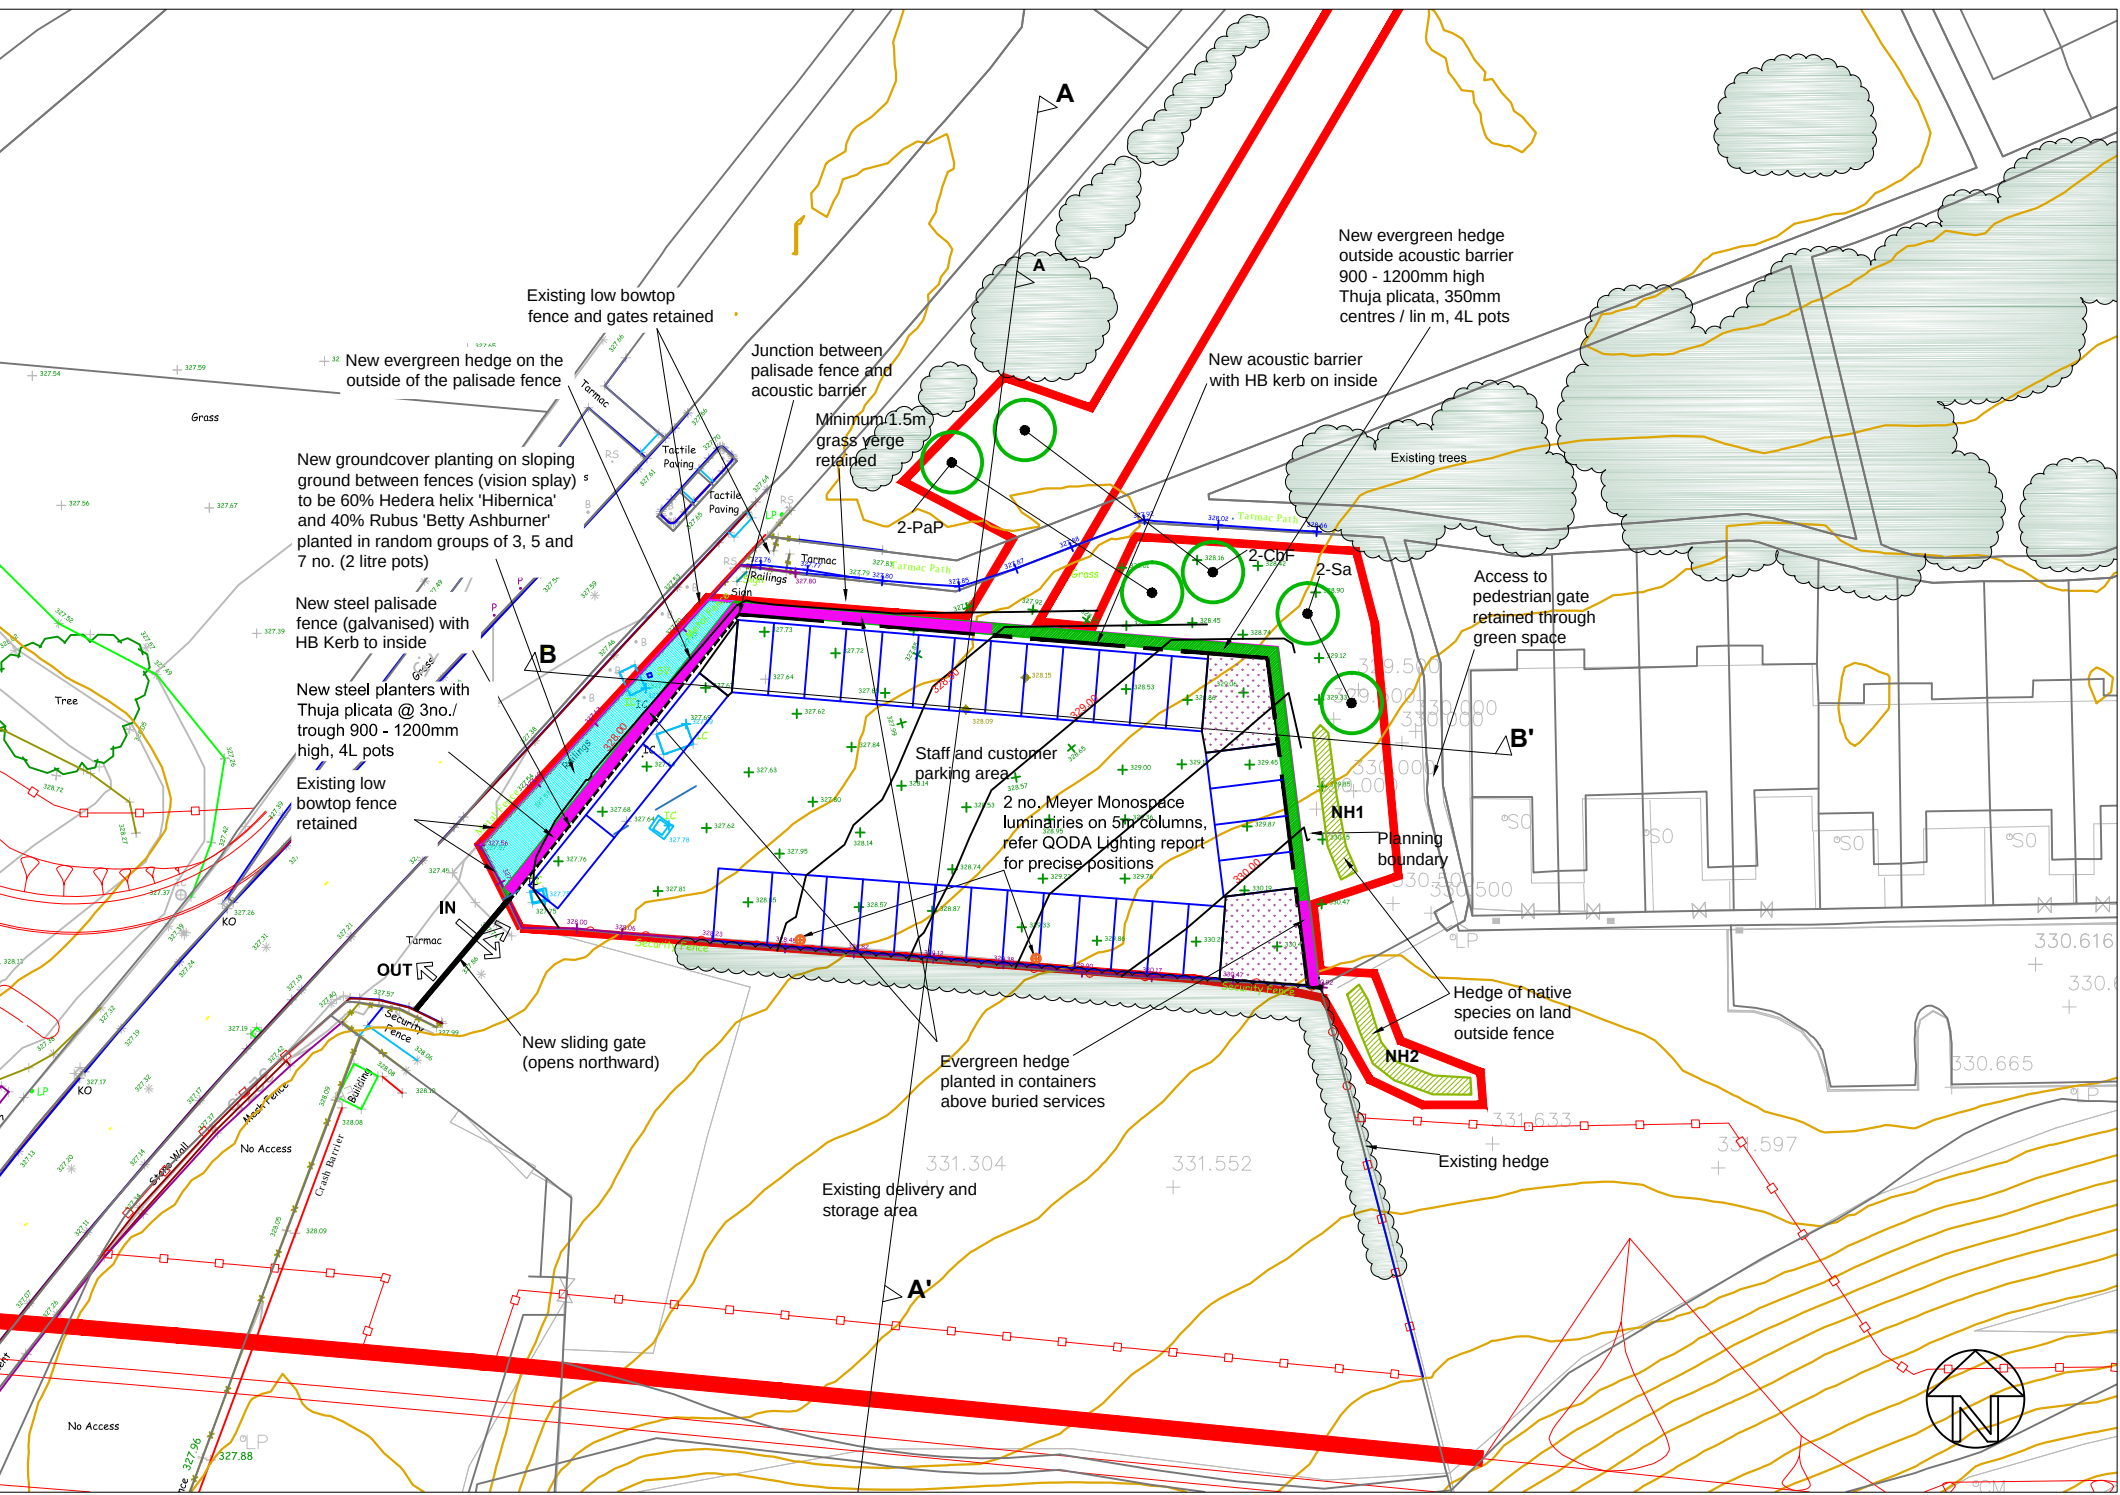

Note: Refer dwg no. 581.02
Parking Arrangement for
Section A to A'



HAIRE
LANDSCAPE
CONSULTANTS

UPPER BRECHFA LLANDEFALLE
BRECON POWYS LD3 0NG
Tel. 01874 754066
Email: mike@hairelandscapeconsultants.co.uk
Website: hairelandscapeconsultants.co.uk

Merthyr Motor Auctions

Site C Landscape Proposals

Section B to B'

AS shown			
@A3	July '21	KH	-
581/03			Rev

Section Location Plan
Scale 1:500