


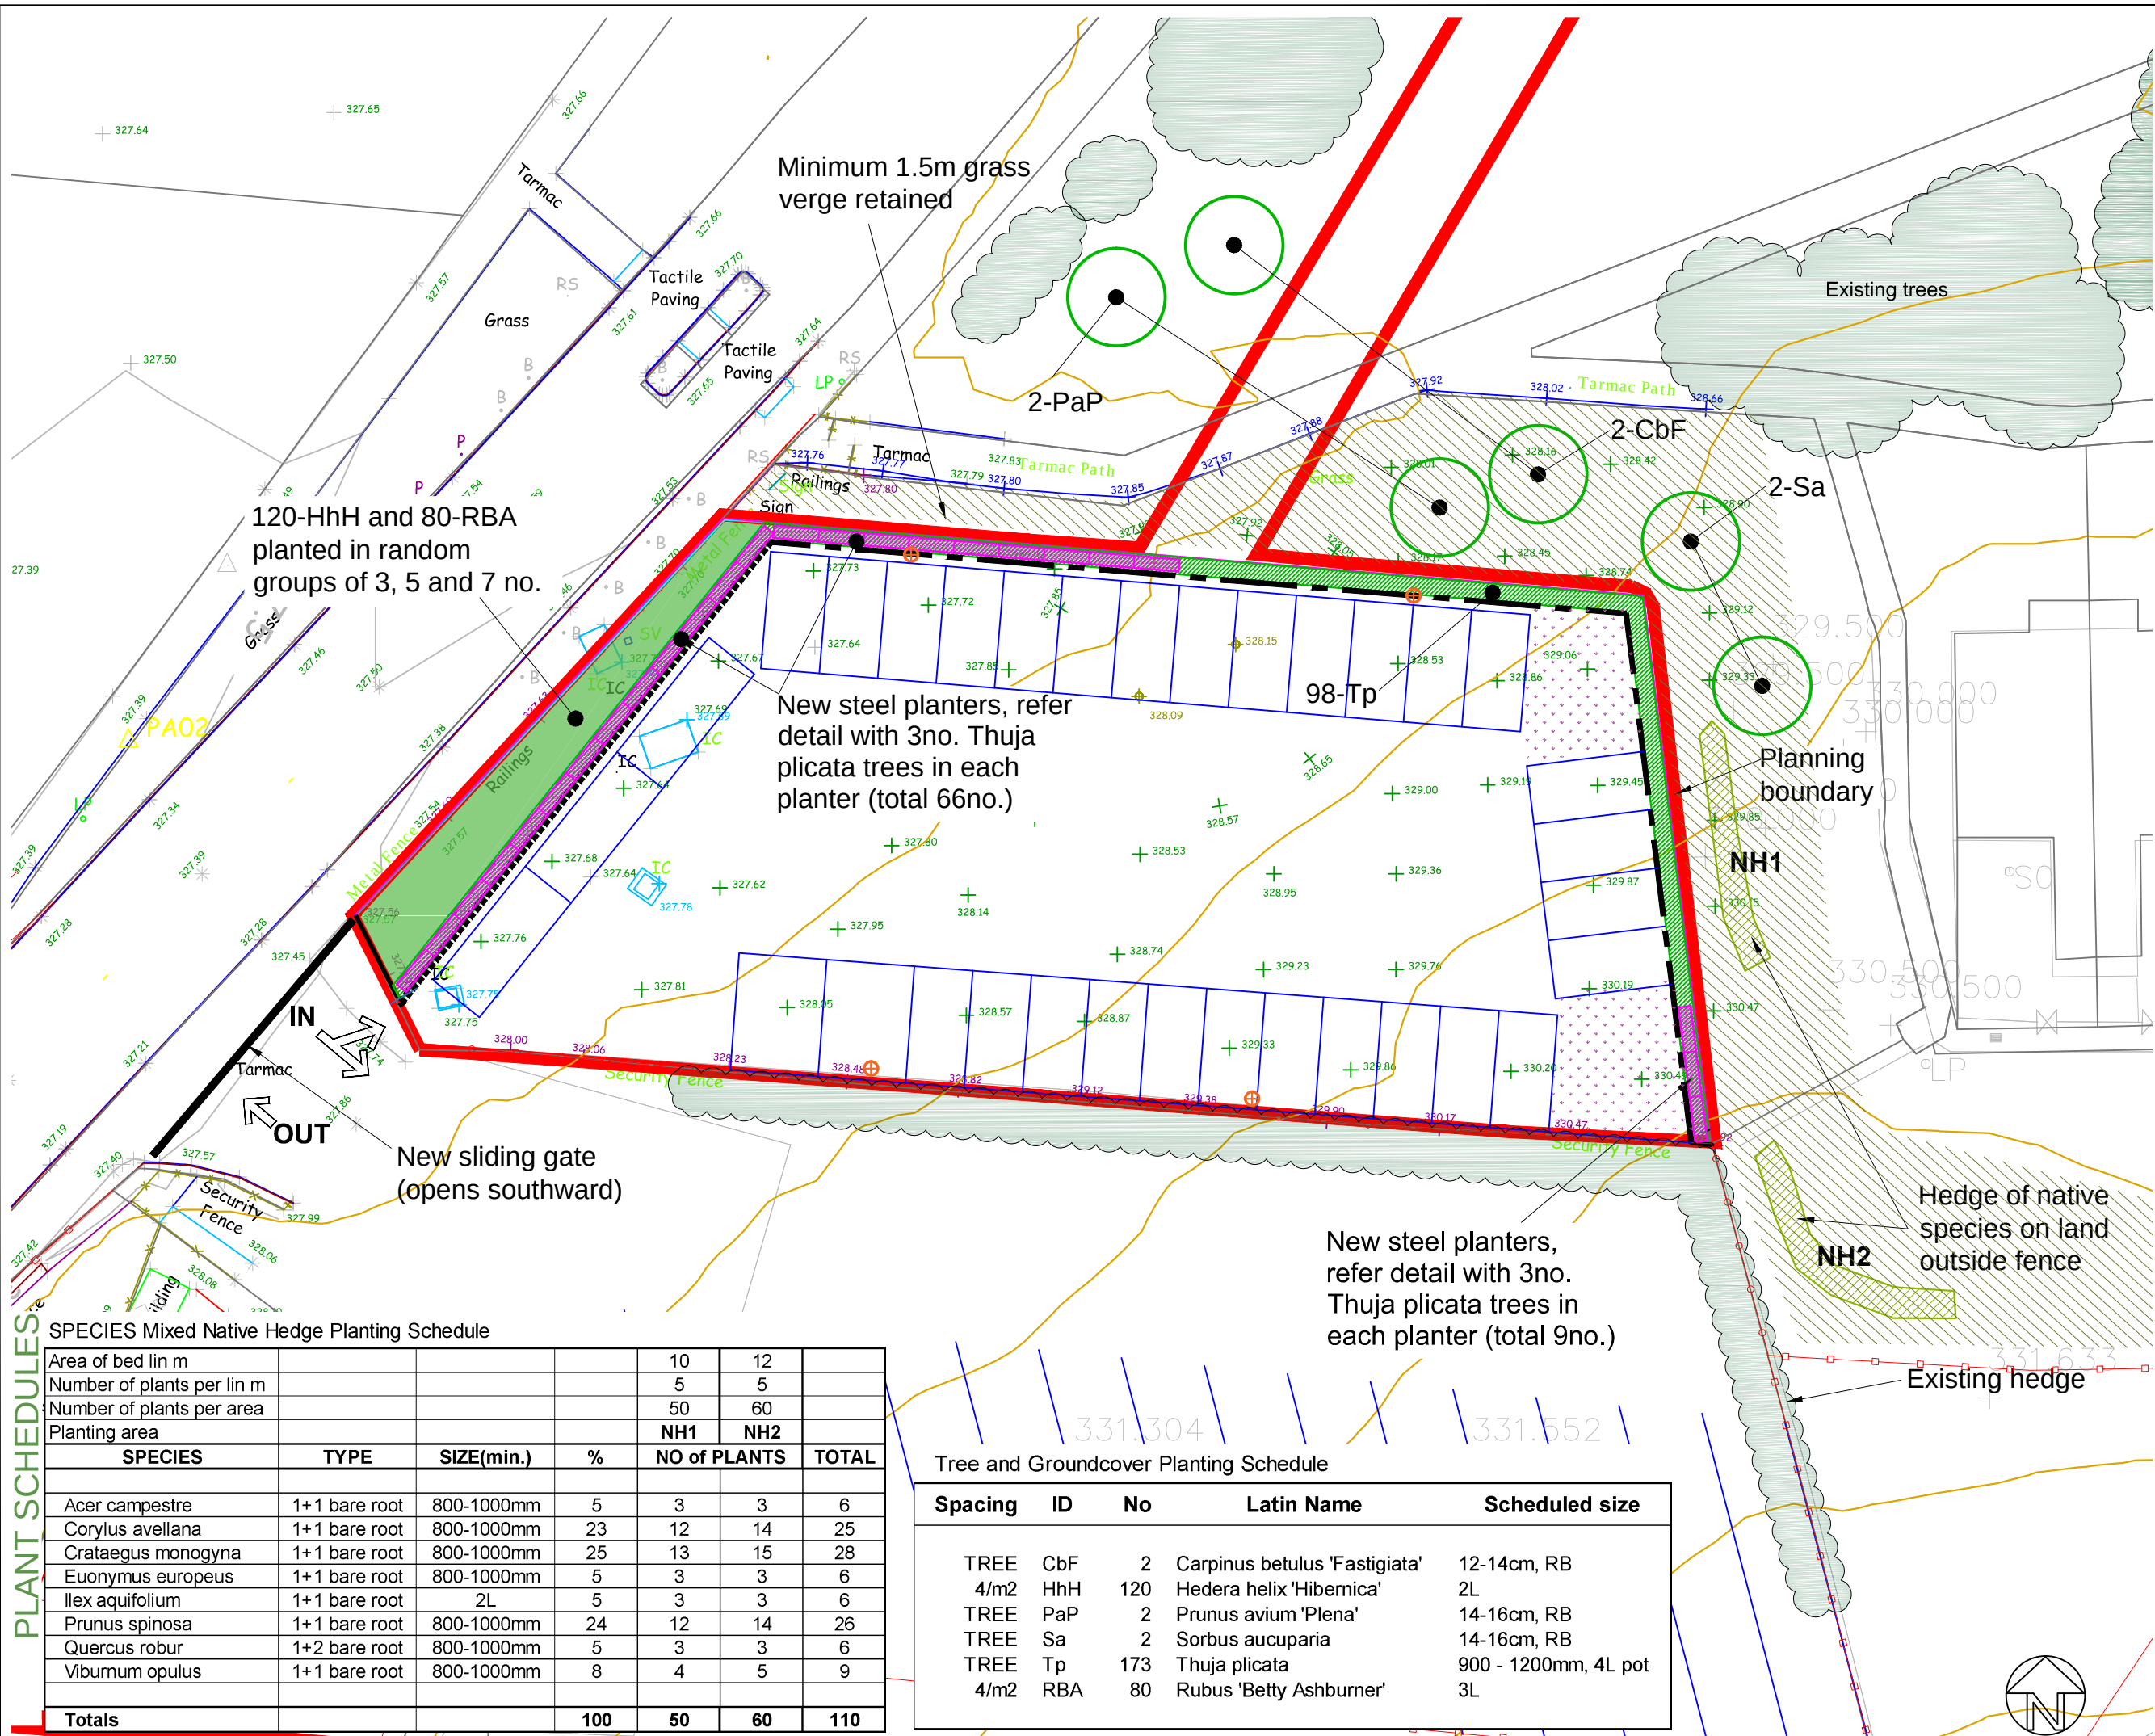

KEY:

- Existing vegetation
- New specimen trees:
- NH1 New native hedge species
- New steel planters with 900 - 1200mm high Thuja plicata @ 3no./planter.
- New evergreen hedge 900 - 1200mm high Thuja plicata @ 3/lin m
- Wildflower seeding
- Existing sward management to encourage flowers and pollinators

Wildflower Seed Specification:
Emorsgate EM2 – Standard general purpose meadow mixture
Wildflower grass seed to be sown in calm weather between April and October (inclusive). At a rate of 4g/m2 on finely cultivated subsoil; spread with 10-15mm layer of compost, worked into the top layer and watered in

Rev	Date

HAIRE LANDSCAPE CONSULTANTS
UPPER BRECHFA LLANDEFALE
BRECON POWYS LD3 0NG
Tel: 01874 754066
Email: mike@hairelandscapeconsultants.co.uk
Website: hairelandscapeconsultants.co.uk

Merthyr Motor Auctions
Client:
Project name:
Site C Landscape Proposals
Drawing title:
Drawing no: **581/04**
Drawing title: **Planting Plan and Schedules**
Scale: **1:250@A3** Date: **May '21** Drawn by: **MH** Cld by: **-**

PLANT SCHEDULES

SPECIES Mixed Native Hedge Planting Schedule

Area of bed lin m				10	12	
Number of plants per lin m				5	5	
Number of plants per area				50	60	
Planting area				NH1	NH2	
SPECIES	TYPE	SIZE(min.)	%	NO of PLANTS	TOTAL	
Acer campestre	1+1 bare root	800-1000mm	5	3	3	6
Corylus avellana	1+1 bare root	800-1000mm	23	12	14	25
Crataegus monogyna	1+1 bare root	800-1000mm	25	13	15	28
Euonymus europaeus	1+1 bare root	800-1000mm	5	3	3	6
Ilex aquifolium	1+1 bare root	2L	5	3	3	6
Prunus spinosa	1+1 bare root	800-1000mm	24	12	14	26
Quercus robur	1+2 bare root	800-1000mm	5	3	3	6
Viburnum opulus	1+1 bare root	800-1000mm	8	4	5	9
Totals			100	50	60	110

Tree and Groundcover Planting Schedule

Spacing	ID	No	Latin Name	Scheduled size
TREE	CbF	2	Carpinus betulus 'Fastigiata'	12-14cm, RB
4/m2	HhH	120	Hedera helix 'Hibernica'	2L
TREE	PaP	2	Prunus avium 'Plena'	14-16cm, RB
TREE	Sa	2	Sorbus aucuparia	14-16cm, RB
TREE	Tp	173	Thuja plicata	900 - 1200mm, 4L pot
4/m2	RBA	80	Rubus 'Betty Ashburner'	3L