


* THIS DRAWING IS COPYRIGHT
* ALL DIMENSIONS TO BE CHECKED ON SITE
* ANY DISCREPANCIES TO BE REPORTED TO THE ARCHITECT
* DO NOT SCALE THIS DRAWING

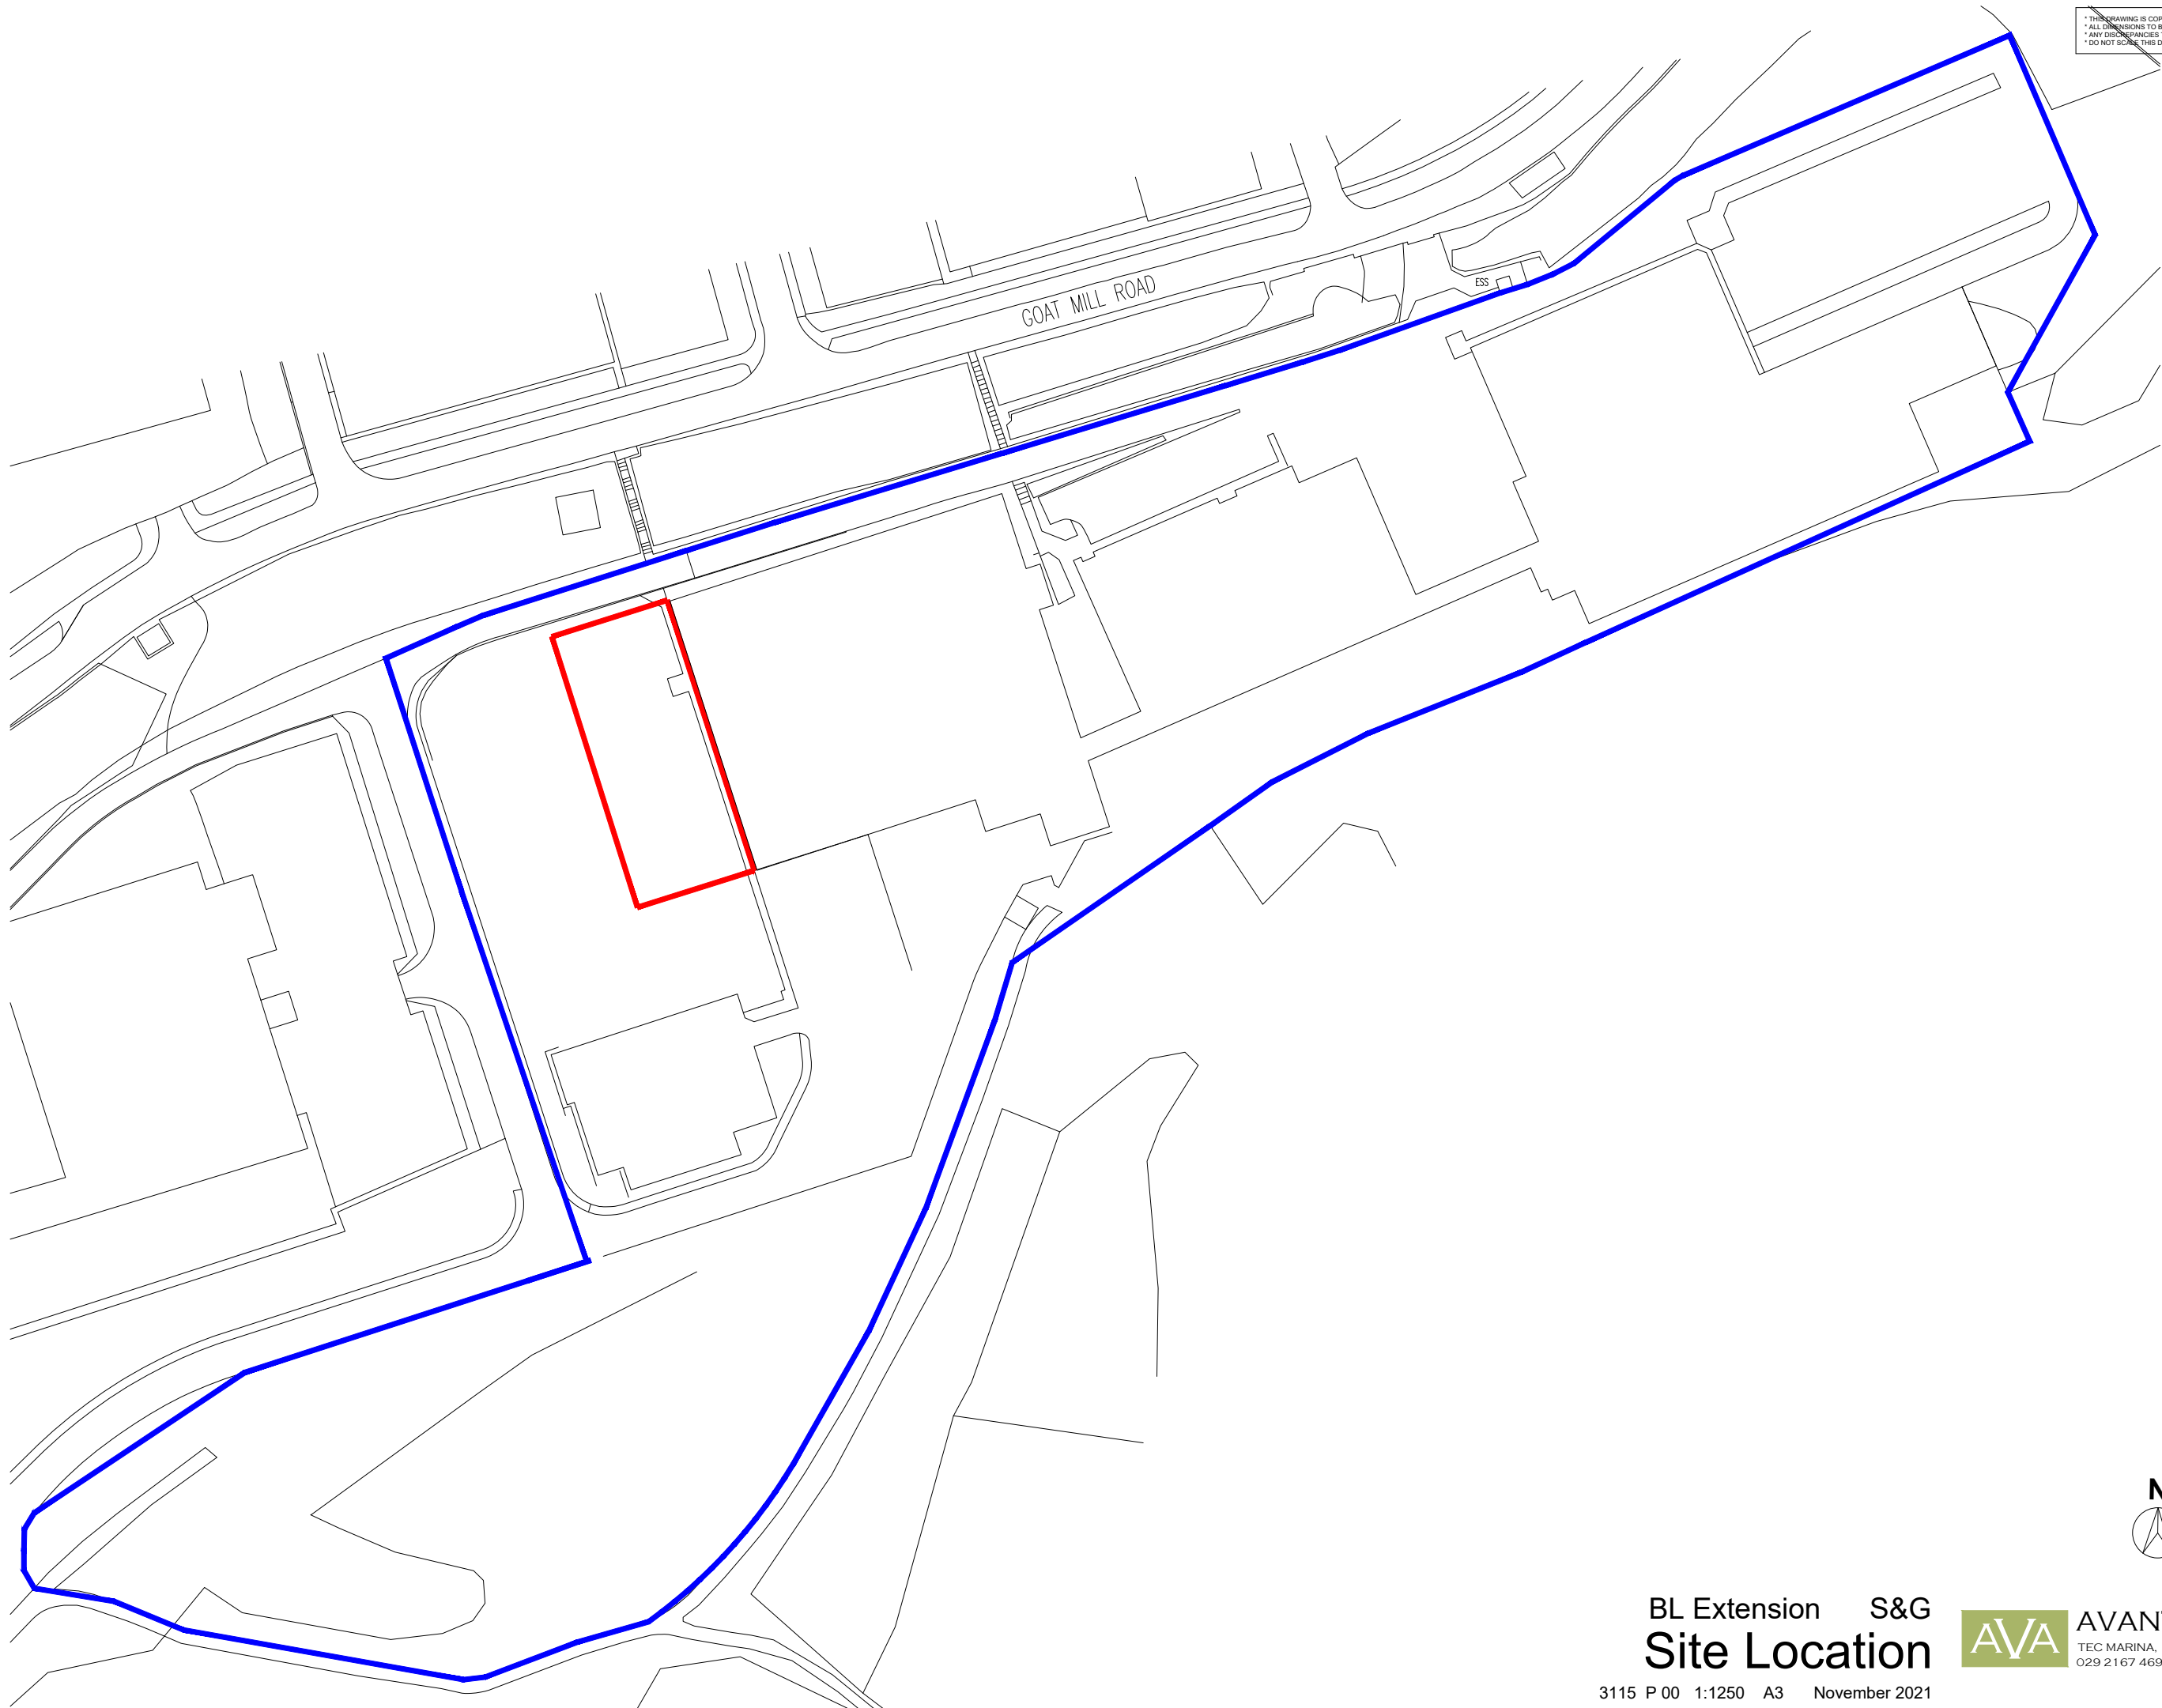

BL Extension S&G
Site Location



AVANTE ARCHITECTS
TEC MARINA, PENARTH HAVEN, CARDIFF, CF64 1SA
029 2167 4697 WWW.AVANTEARCHITECTS.COM