File ref - c:\users\157574\onedrive - amey plc\quakers yard\c. wip\stage 4\codwbd15emer-quakers yard-s4 - landscape_1_2321_13ec7a44.sv$_1_26968_aad26000.sv$.dwg


Tree Pit and Tree Staking Detail - Slope

1:25

Tree Staking and Tree Pit Detail , Standard Trees 12-14cm (Girth)
Planting On Embankments No Steeper Than 1:2.5


NOTE
ALL TIMBER SHOULD BE PROVIDED FROM A SUSTAINABLE SOURCE AND APPROVED CERTIFIED SOURCE I.E. FSC OR PEFC OR OTHER SIMILAR AND APPROVED CERTIFICATION SCHEME.

ALL WRAPPINGS AND MESH TO BE REMOVED FROM ROOTBALL PRIOR TO BACKFILLING

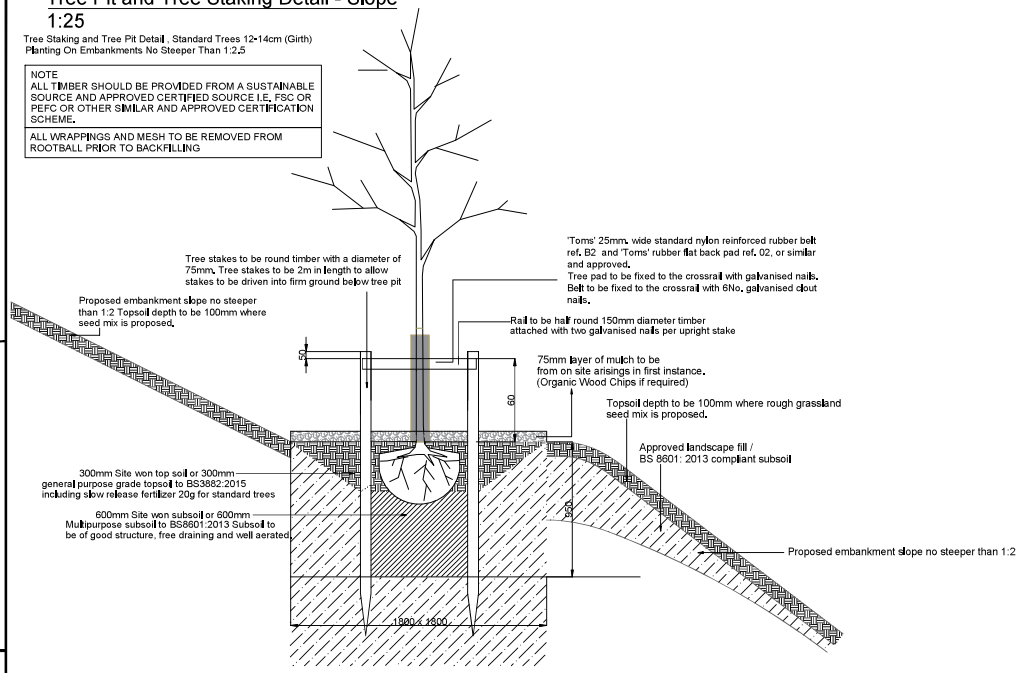

Tree Pit and Tree Staking Detail

1:25

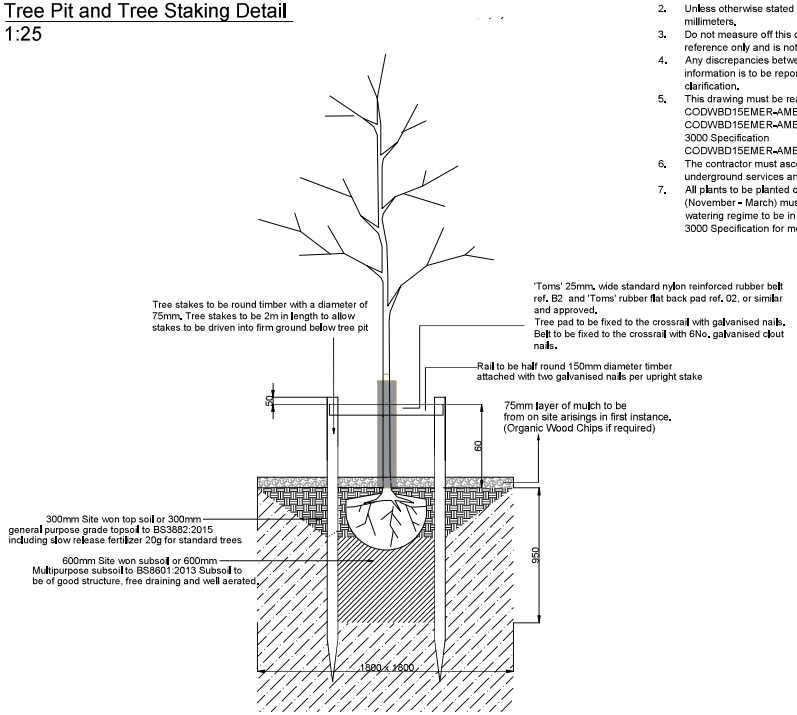


NOTES

1. DRAWINGS TO BE PRINTED IN COLOUR.
2. Unless otherwise stated all dimensions are shown in millimeters.
3. Do not measure off this drawing.This drawing is for reference only and is not to be scaled.
4. Any discrepancies between this drawing and any other information is to be reported to the landscape architect for clarification.
5. This drawing must be read in conjunction with drawings CODWBD15EMER-AMEY-ELS-XX-DR-LL-001, CODWBD15EMER-AMEY-ELS-XX-DR-LL-002 and Series 3000 Specification CODWBD15EMER-AMEY-ELS-XX-SP-001
6. The contractor must ascertain exact locations of underground services and maintenance points.
7. All plants to be planted outside of planting season (November - March) must be containerised. Specific agreed watering regime to be in place before planting - see Series 3000 Specification for more details.

BR Whip Planting to Slope Detail


Indication of Whip Planting On Embankments No Steeper Than 1:2.5

1:25

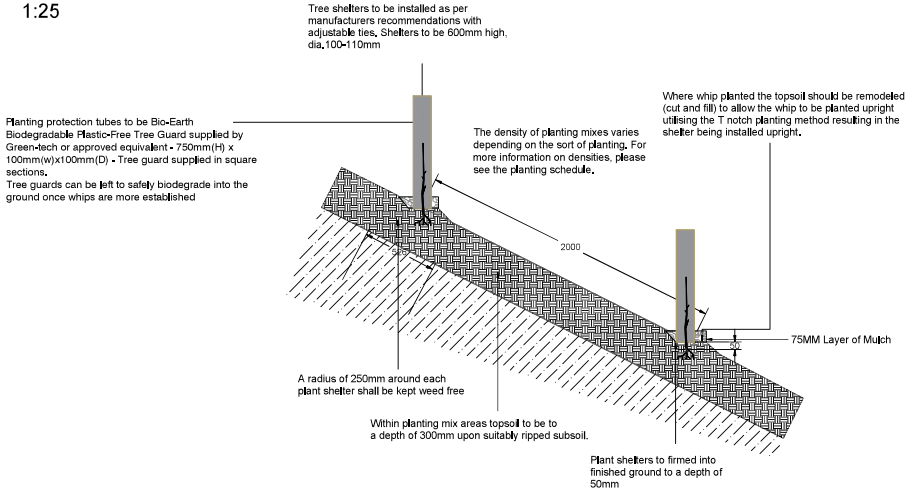

BR Whip Planting Detail

1:25

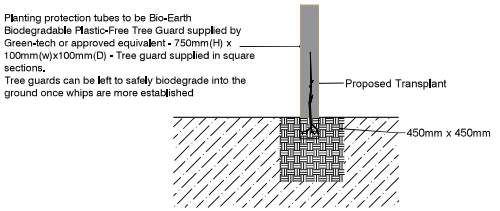

SCALE 1:25

Rev	Rev details	Drwn	Chkd	Appd	Date
P01	Update for S4	LG	AAM	BC	02/02/24

Designed:	AAM	Date: 31/03/2023
Drawn:	AJ	Date: 03/04/2023
Checked:	AAM	Date: 03/04/2023
Approved:	BC	Date: 02/04/2023

Copyright in this design © Amey

ameyconsulting
www.amey.co.uk

Client
TRAFNIDIAETH CYMRU
TRANSPORT FOR WALES

Project Name
Merthyr Branch
Wales & Borders

Drawing Title
Quakers Yard
Standard Planting Details

Original Drg Size :	A2	Scale :	As Shown
Dimensions :	mm		

Drawing Status: FOR CONSTRUCTION	Suitability: S4
Drawing No: CODWBD15EMER-AMEY-ELS-XX-DR-LL-003	Revision: P01