


Wildflower and Grass Seeding Detail
1:25

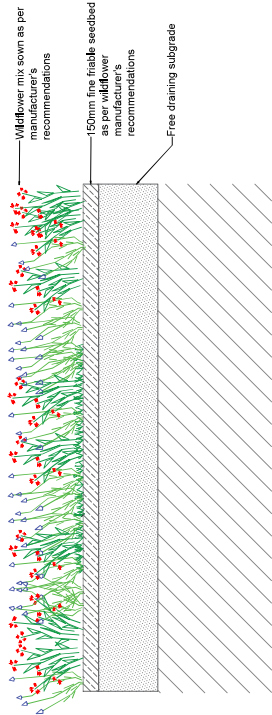

NOTES

1. DRAWINGS TO BE PRINTED IN COLOUR.
2. Unless otherwise stated all dimensions are shown in millimetres.
3. Do not measure off this drawing. This drawing is for reference only and is not to be scaled.
4. Any discrepancies between this drawing and any other information is to be reported to the landscape architect for clarification.
5. This drawing must be read in conjunction with drawings CODWBD15EMER-AMEY-ELS-XX-DR-L-001, CODWBD15EMER-AMEY-ELS-XX-DR-L-002 and Series 3000 Specification for more details.
6. The contractor must ascertain exact locations of underground services and maintenance points.
7. All plants to be planted outside of planting season (November - March) must be containerised. Specific agreed planting dates to be agreed before planting - see Series 3000 Specification for more details.

P01	Update for S4	LG	AAM	BC	02/02/24
Rev	Rev details	Dwn	Chkd	Appd	Date
Designed:	AAM	Date:	31/03/2023		
Drawn:	AJ	Date:	03/04/2023		
Checked:	AAM	Date:	03/04/2023		
Approved:	BC	Date:	02/04/2023		
Copyright in this design © Amey					
amey consulting					
www.amey.co.uk					
Client					
TRAFNIDIAETH CYMRU TRANSPORT FOR WALES					
Project Name					
Merthyr Branch Wales & Borders					
Drawing Title					
Quakers Yard Standard Seeding Details					
Original Dwg Size : A2					
Scale : As Shown					
Dimensions : mm					
Drawing Status					
FOR CONSTRUCTION					
Drawing No					
CODWBD15EMER-AMEY-ELS-XX-DR-L-004					
Revision					
P01					

