
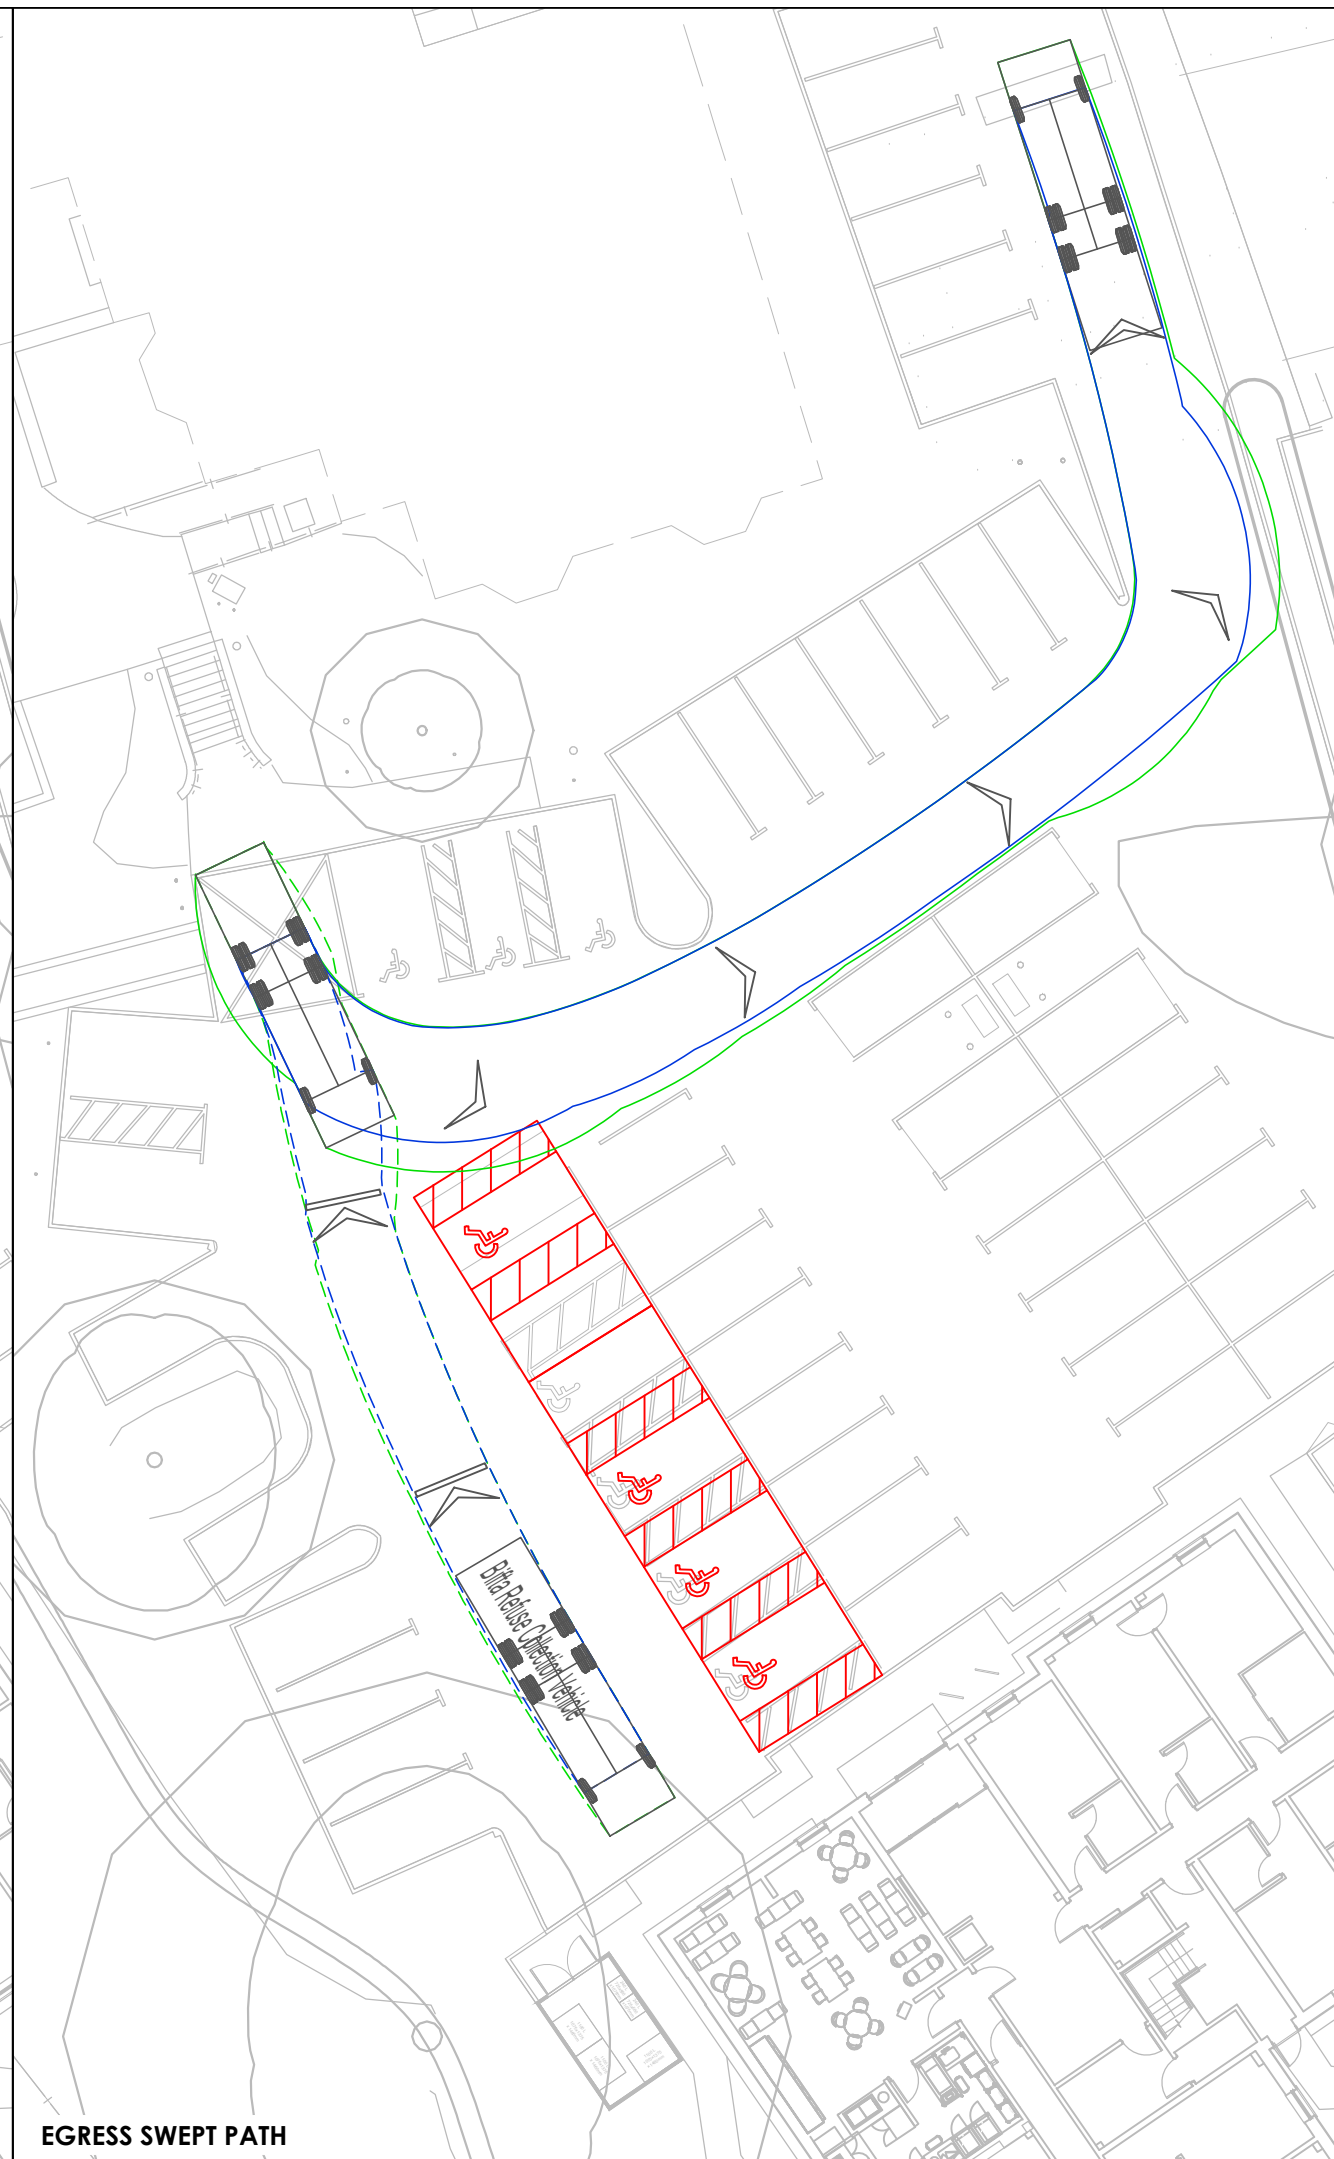


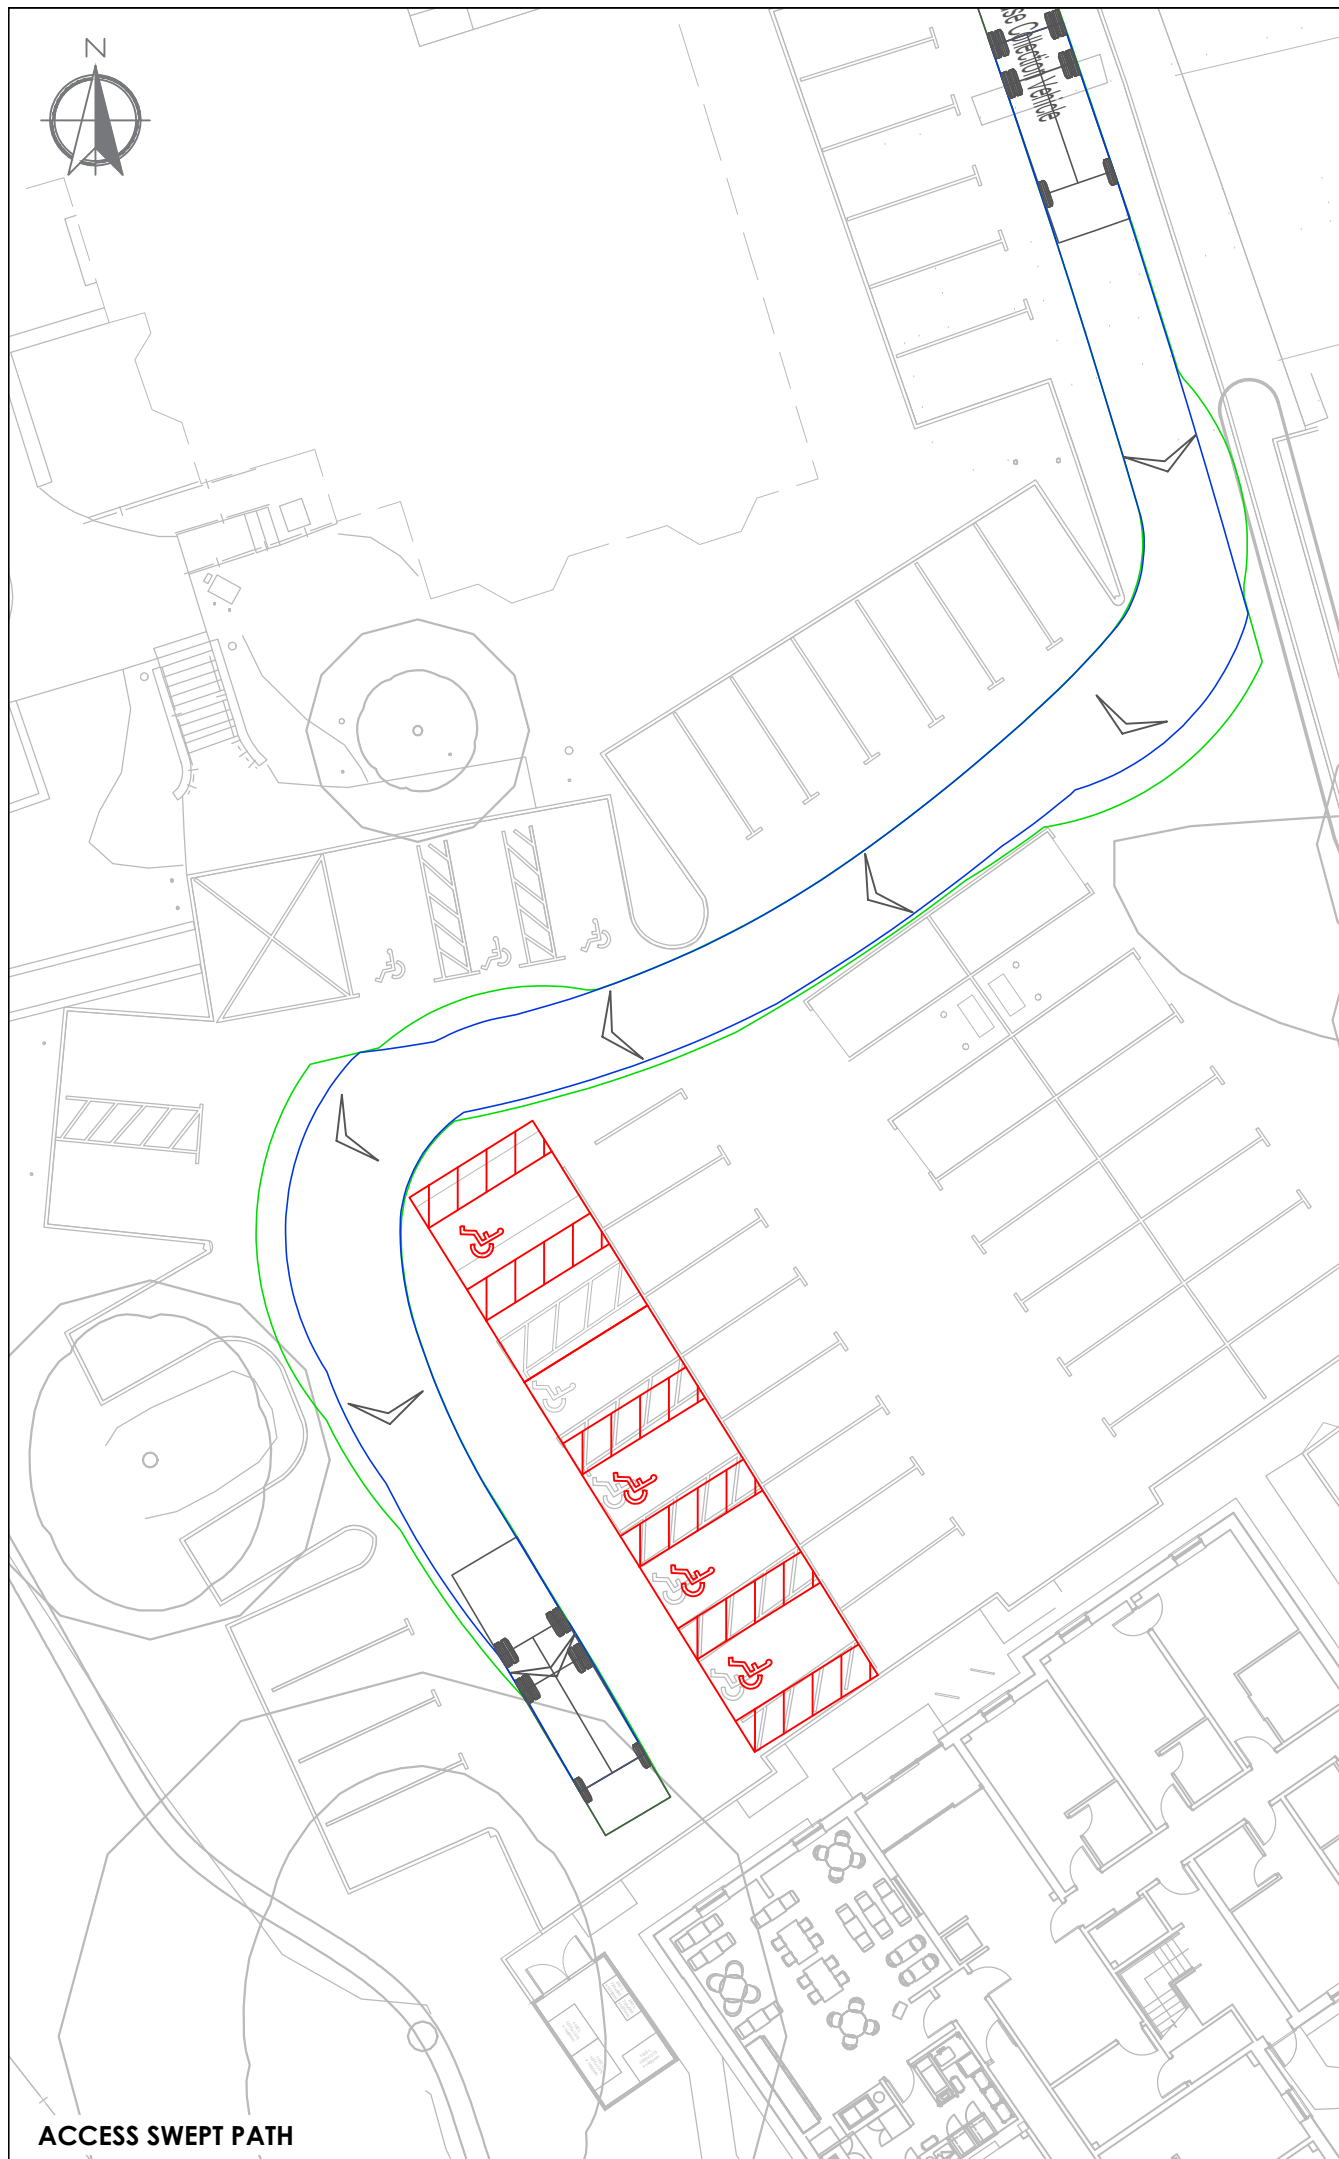

Client			
Whitbread Group PLC			
Project			
Premier Inn Merthyr Tydfil			
Drawing Title			
Swept Path Analysis Refuse Vehicle			
Drawing No.			Rev.
2024/7920/005			P1
Scale	Drawn By	Checked By	
1:250	GE	SH	A3