




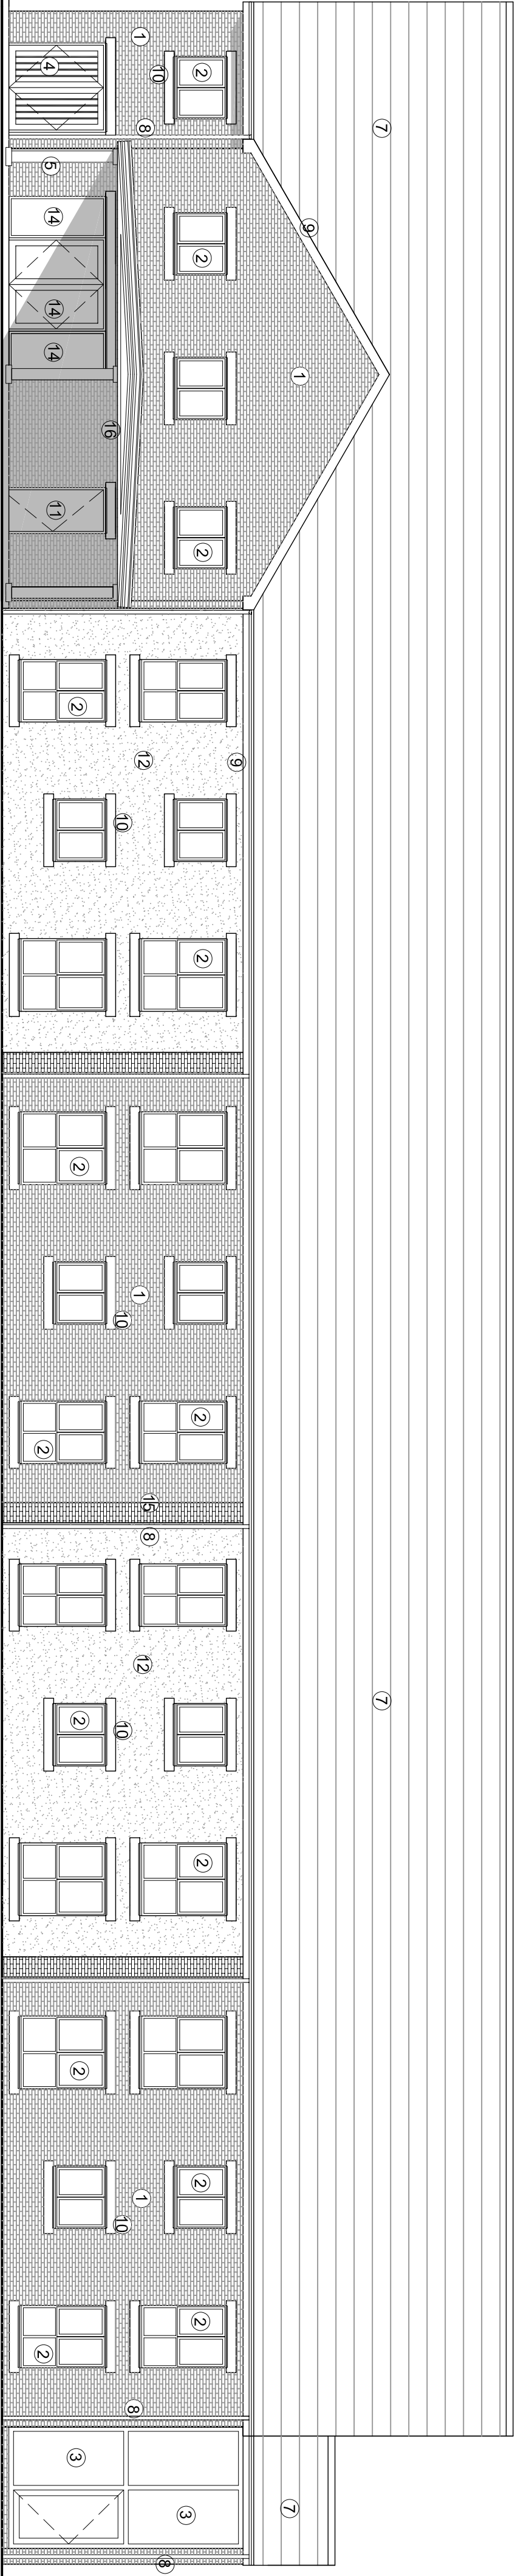


PROPOSED SOUTH WEST FACING ELEVATION

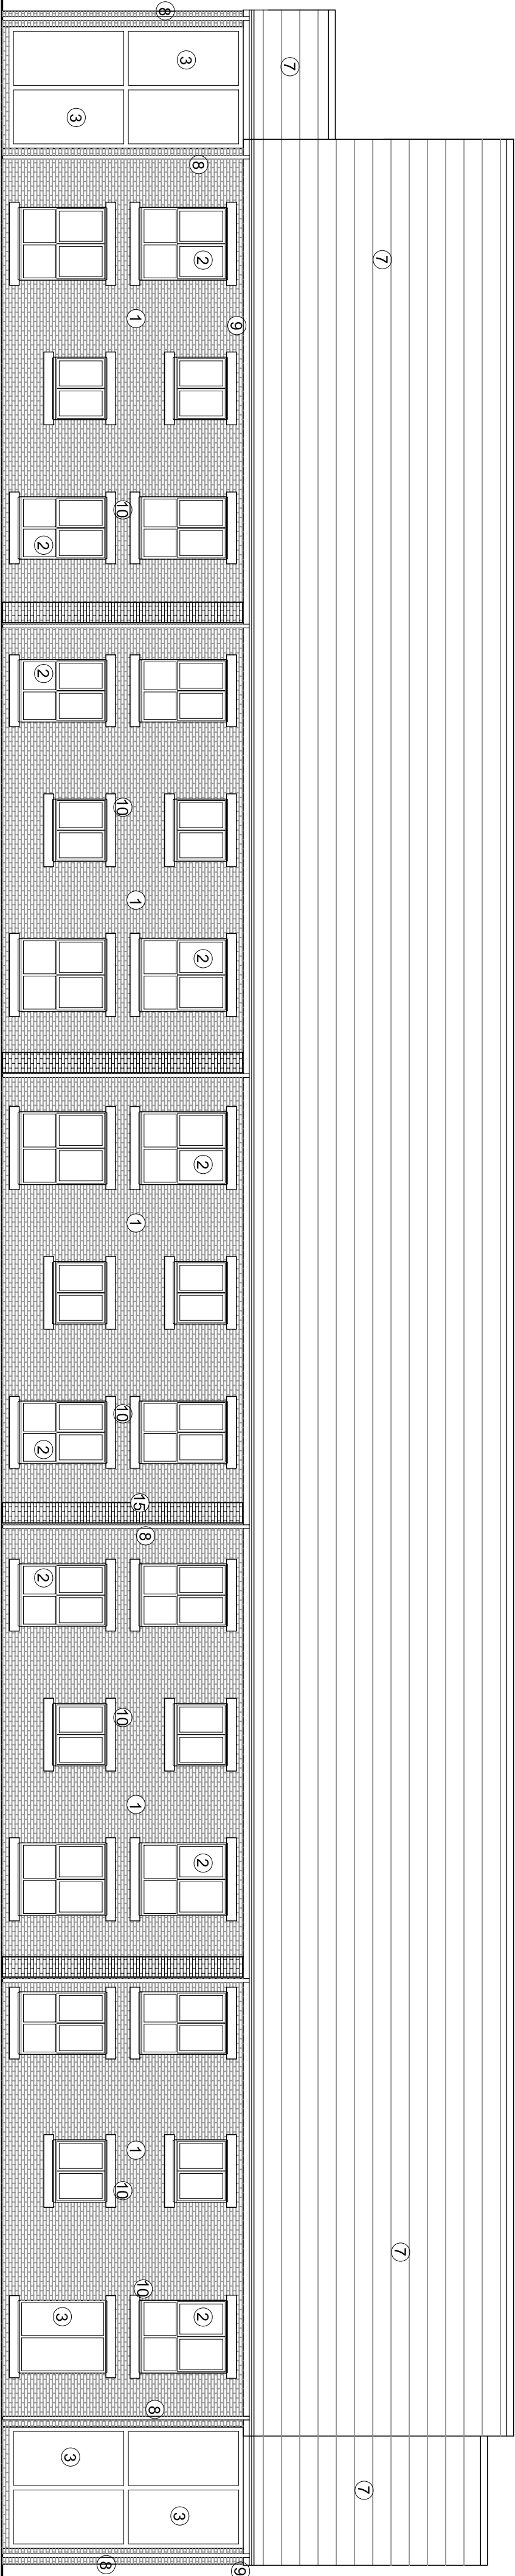

PROPOSED NORTH EAST FACING ELEVATION

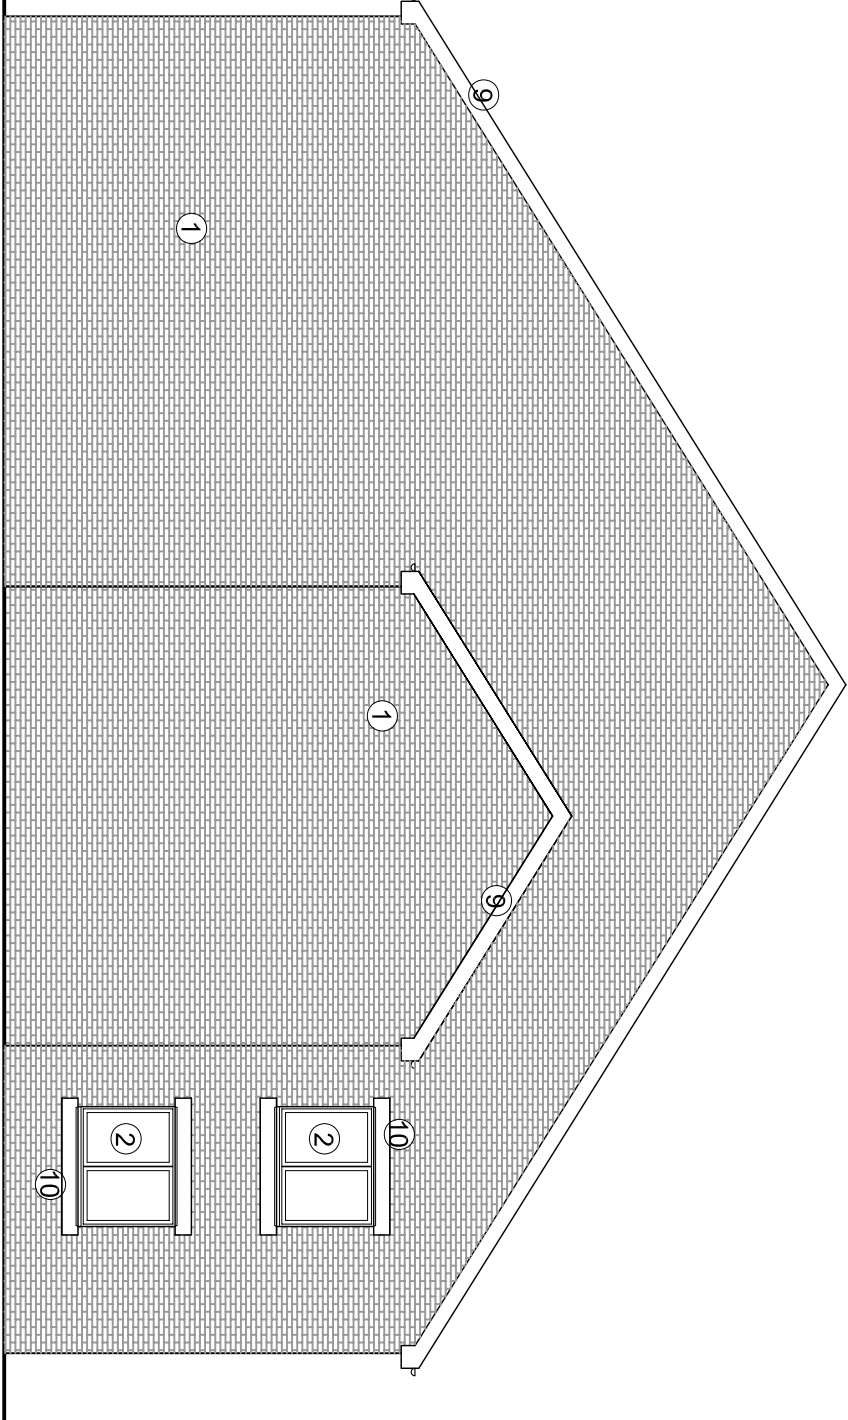

PROPOSED SOUTH EAST FACING ELEVATION

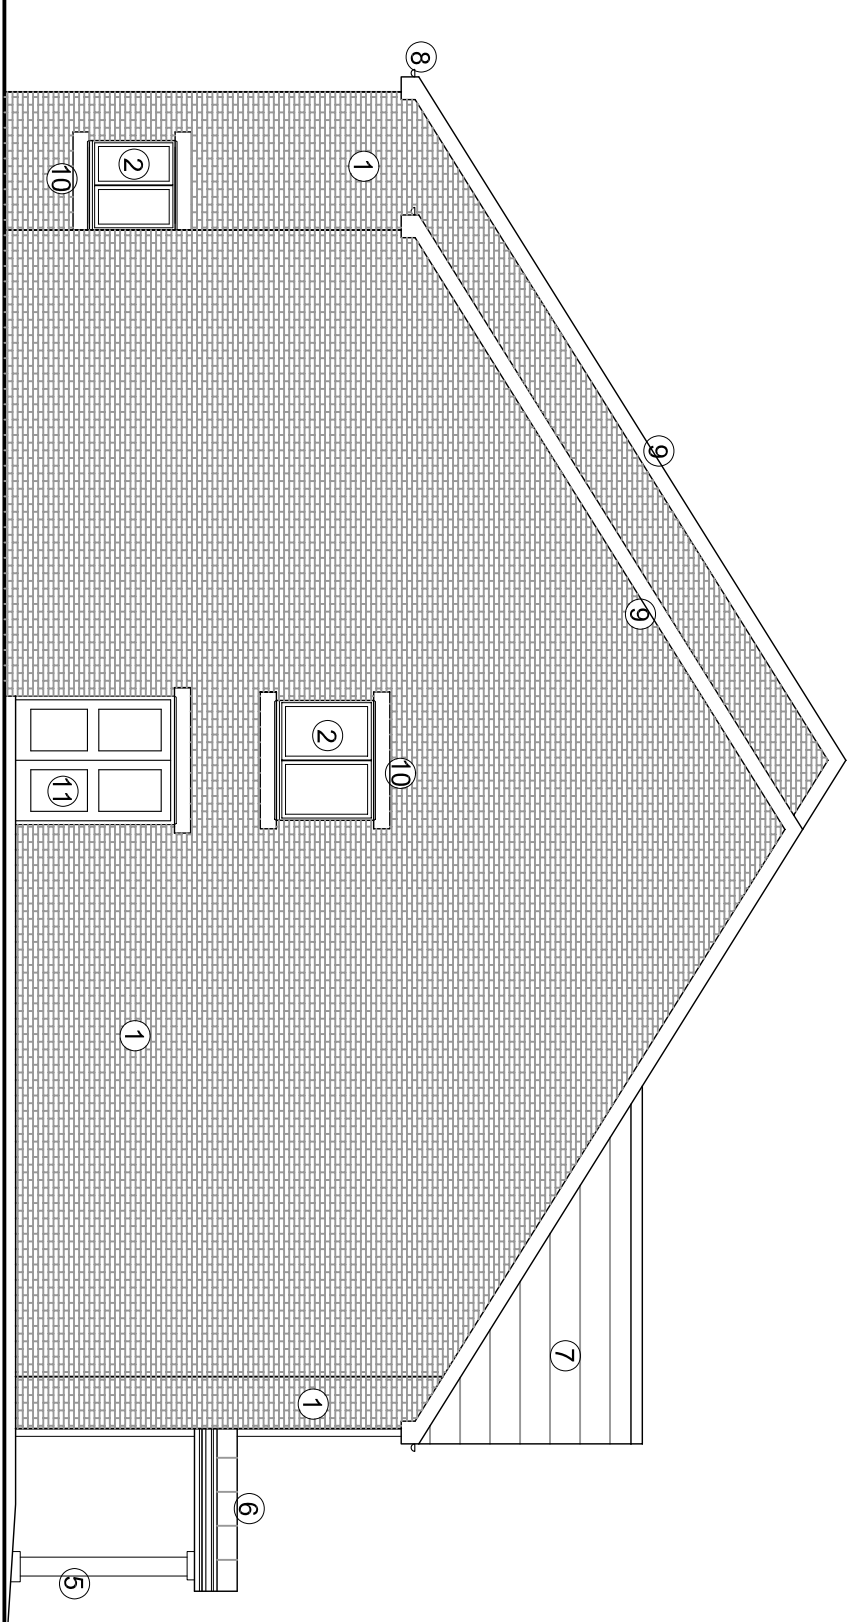

PROPOSED NORTH WEST FACING ELEVATION

Key

1. Bricks to match existing care home. Hanson Butterfly Old Trafford Red.
2. uPVC Windows white finish
3. Proposed Fixed glazing
4. Proposed Timber Louvered Doors
5. Corinth style pillars to support proposed porch roof
6. Proposed Zinc Roofing
7. Proposed tiles to match existing care home. Lafarge Stonewold II Tudor Brown interlocking tile
8. Proposed uPVC drainage colour white
9. Proposed uPVC fascias, barge boards and soffits
10. Proposed Stone Head & Cills
11. Proposed uPVC doors
12. Proposed K-Rend Render Colour: White.
13. Proposed Emergency Escape
14. Aluminium front entrance doors & glazing
15. 440wide x 102.5mm deep brickwork piers
16. Decorative Fascia Board.

Rev		Item	Date
1apidier			
41 High Street Vale of Glamorgan CF64 1EY t: 029 2070 6242 f: 029 2070 6353 www.1apidier.co.uk			
Client			
Jah-Jireh (Charity) Homes 317 Lytham Road, Warton Preston, Lancs Tel: 01772 633380			
Project			
Jah-Jireh (Charity) Homes Heads of the Valley Road Merthyr Tydfil CF44 0LX			
Drawing Title			
Proposed Elevations			
Job Number		231/PM/08	Rev
Drawing Number		231/105	
Purpose of Issue			
Information		☒ Tender	☐
Comment		☐ Construction	☐
Scale		1:100@A2	Date August 2009
Drawn By		SJ	Checked By MW