



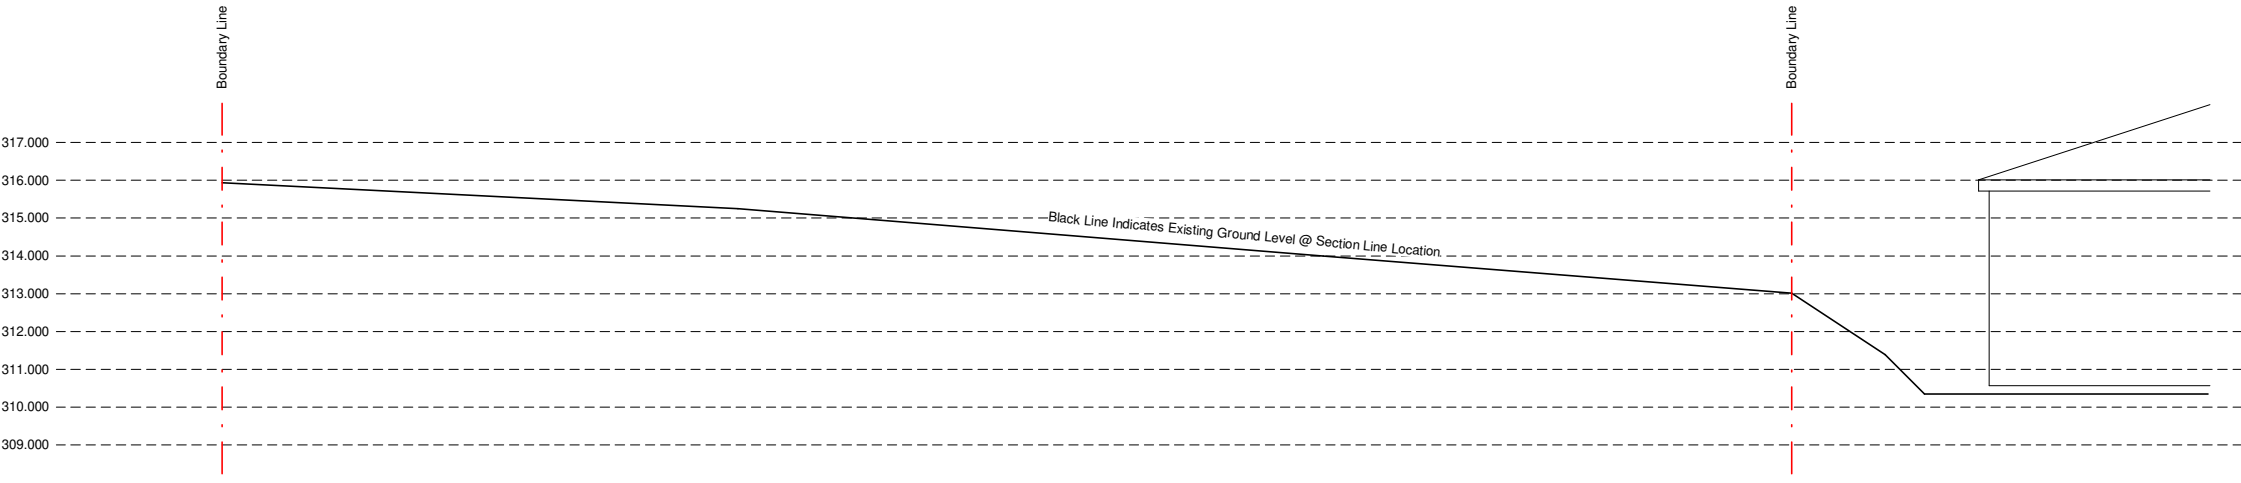

Existing Site Section

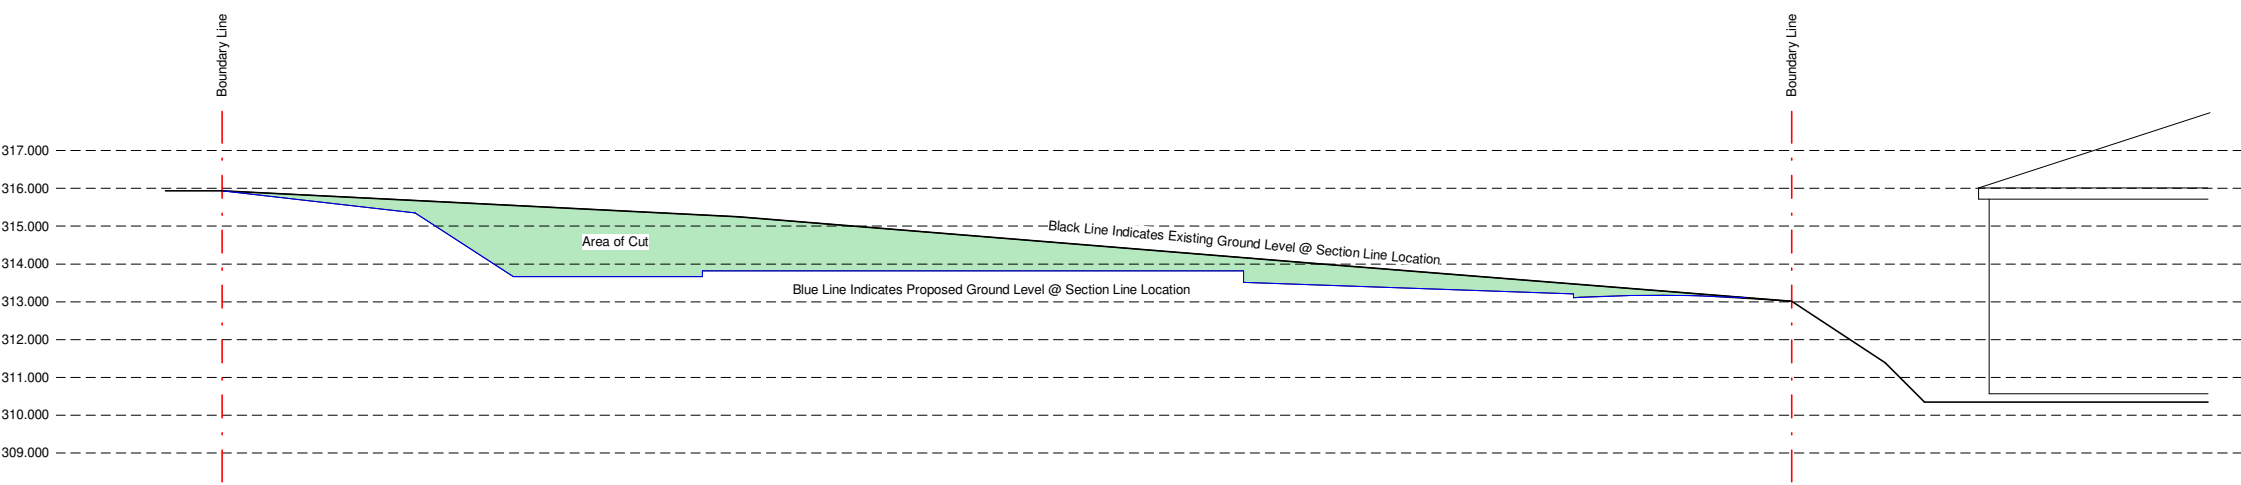

Proposed Site Section



Section Location Plan