



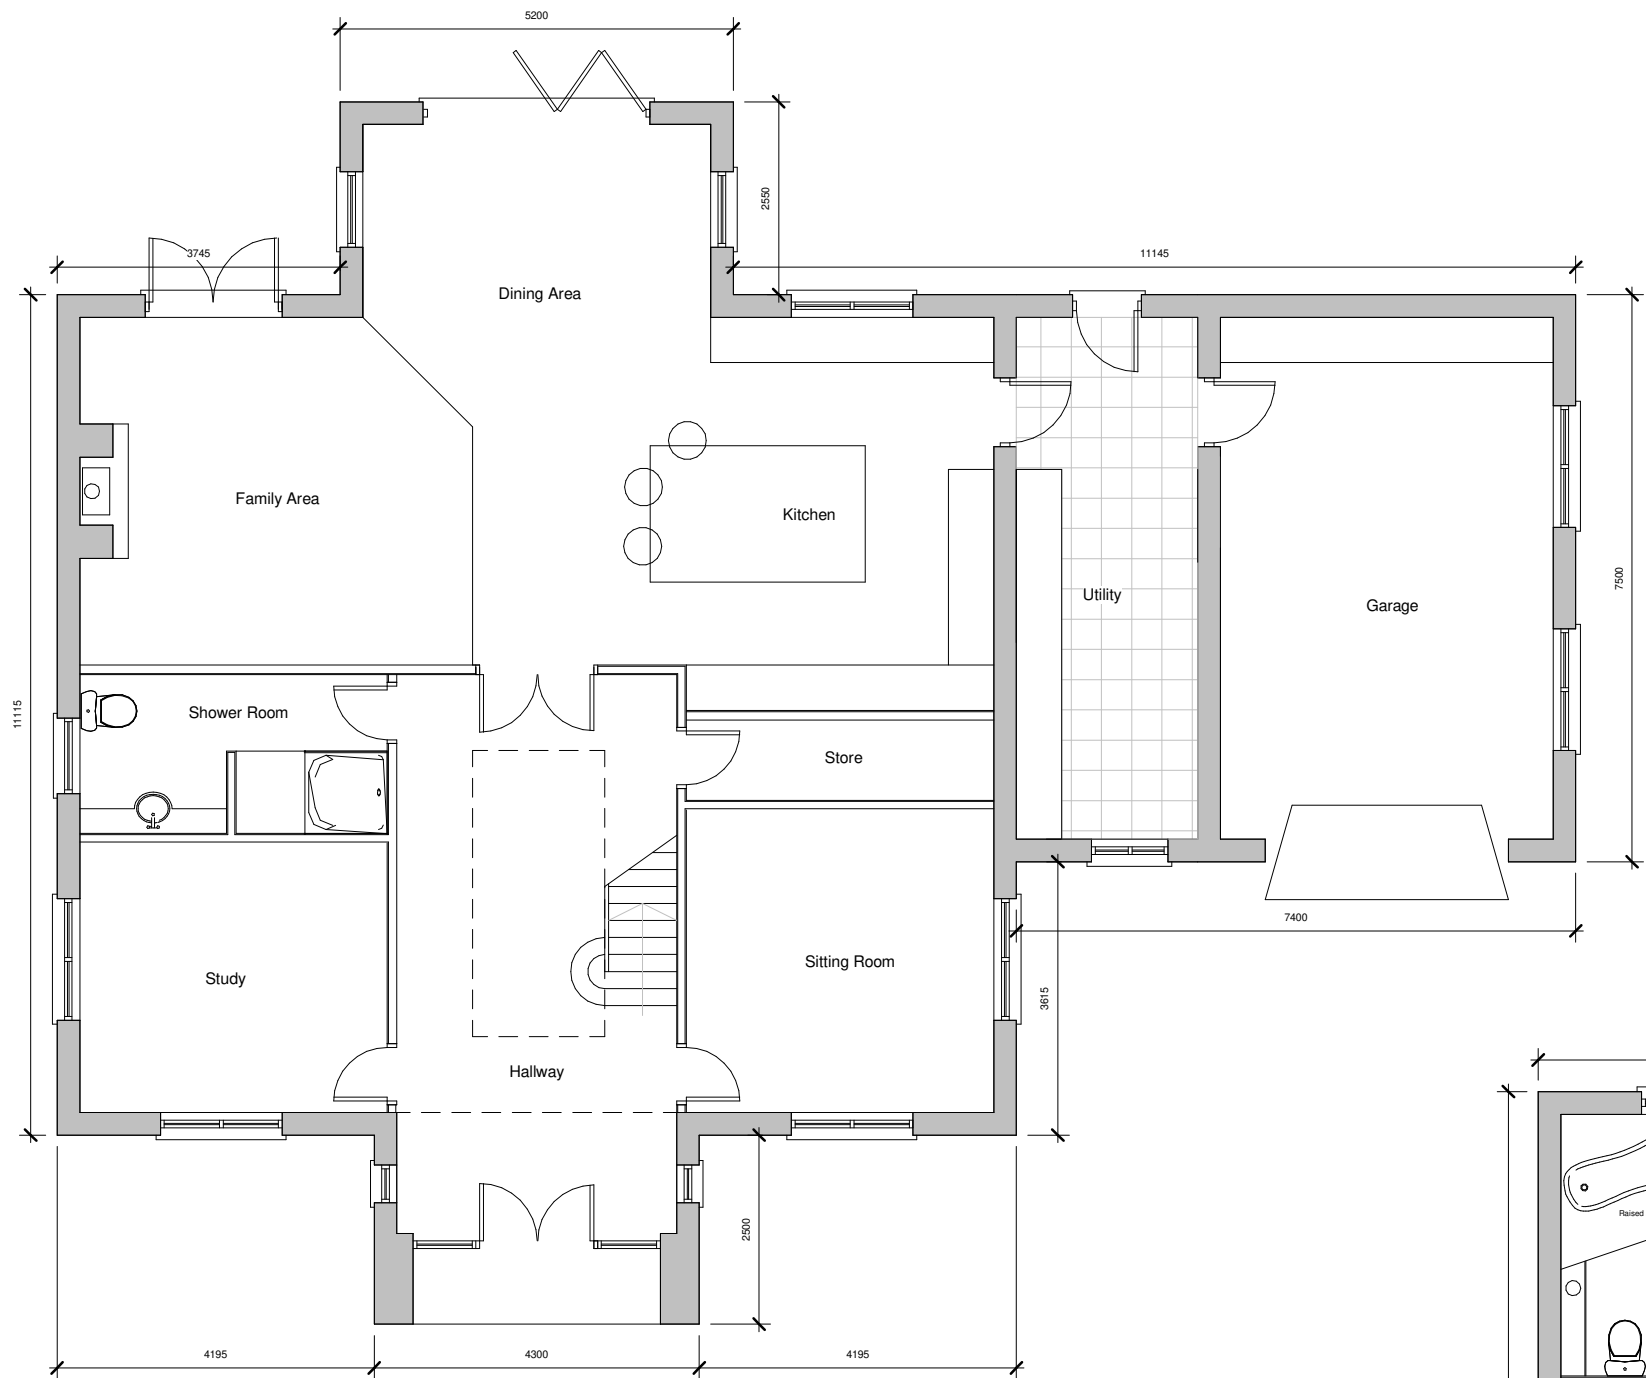

Ground Floor Plan - 1:100 @ A3

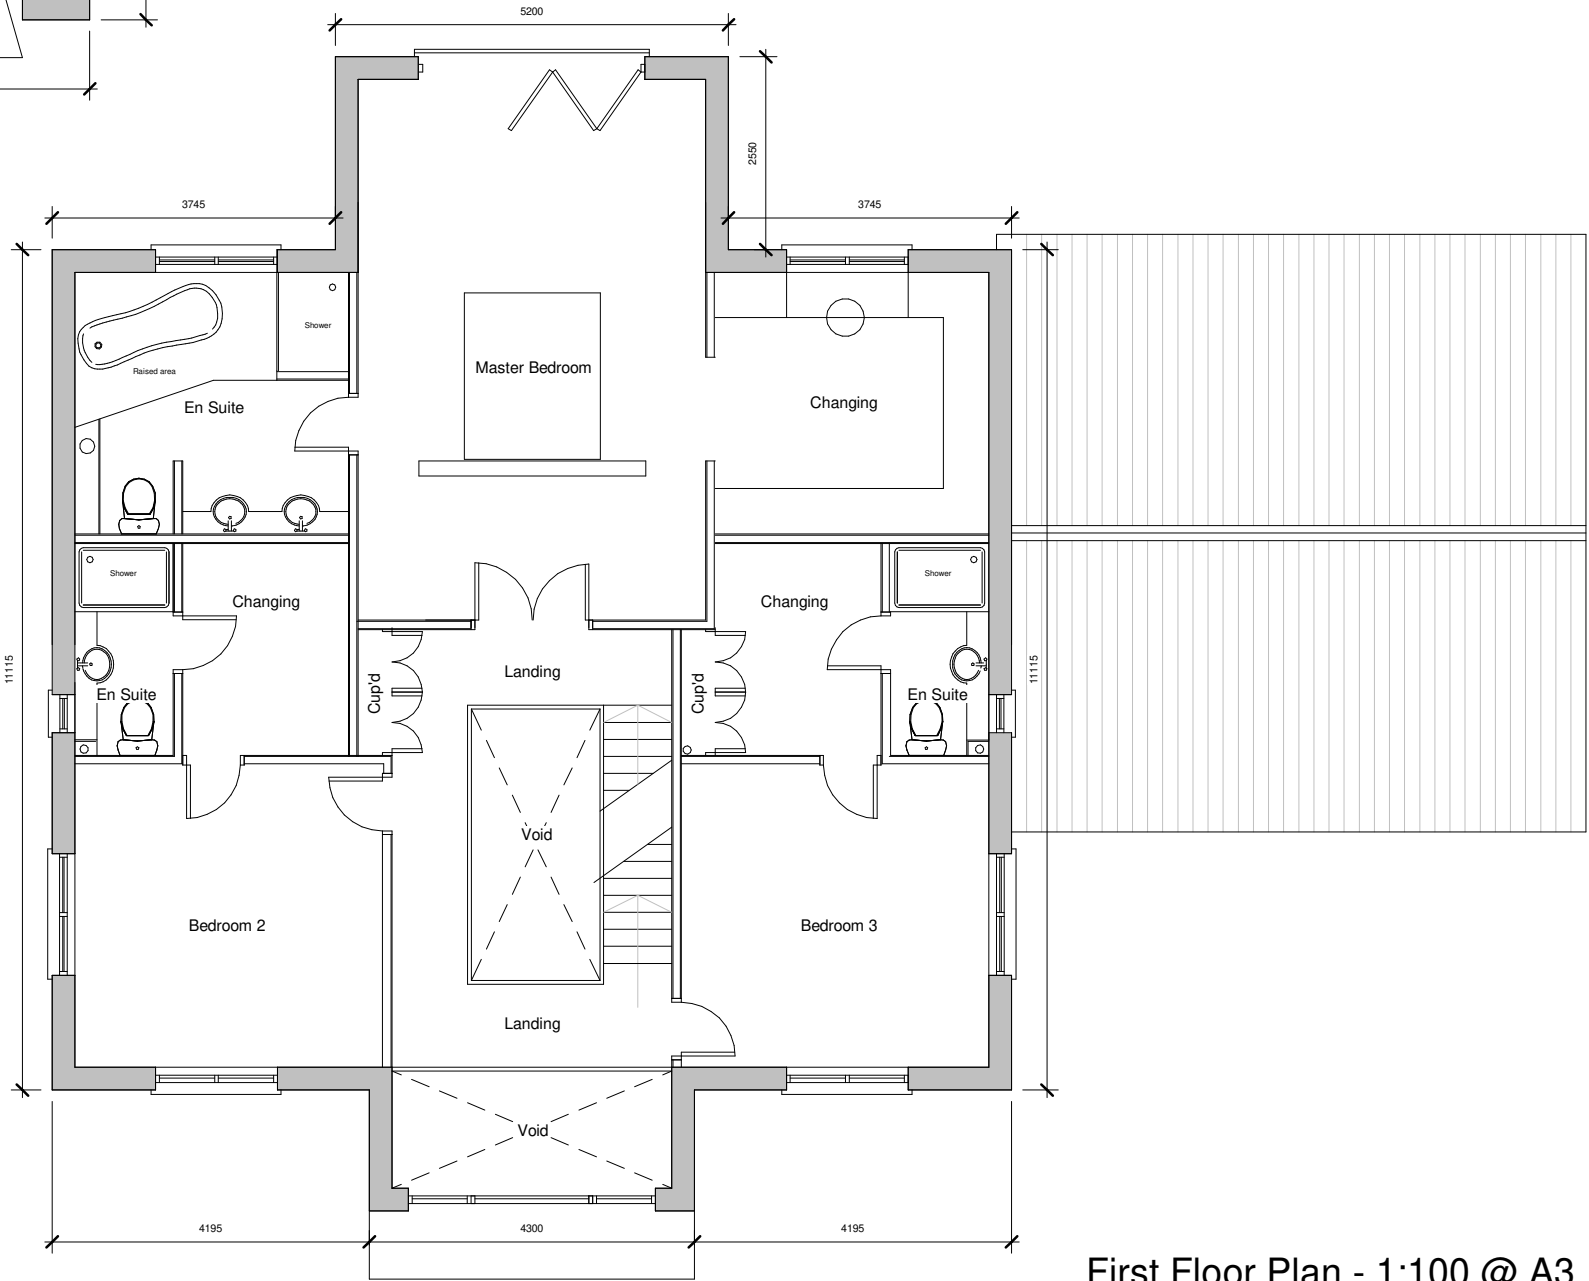

First Floor Plan - 1:100 @ A3